


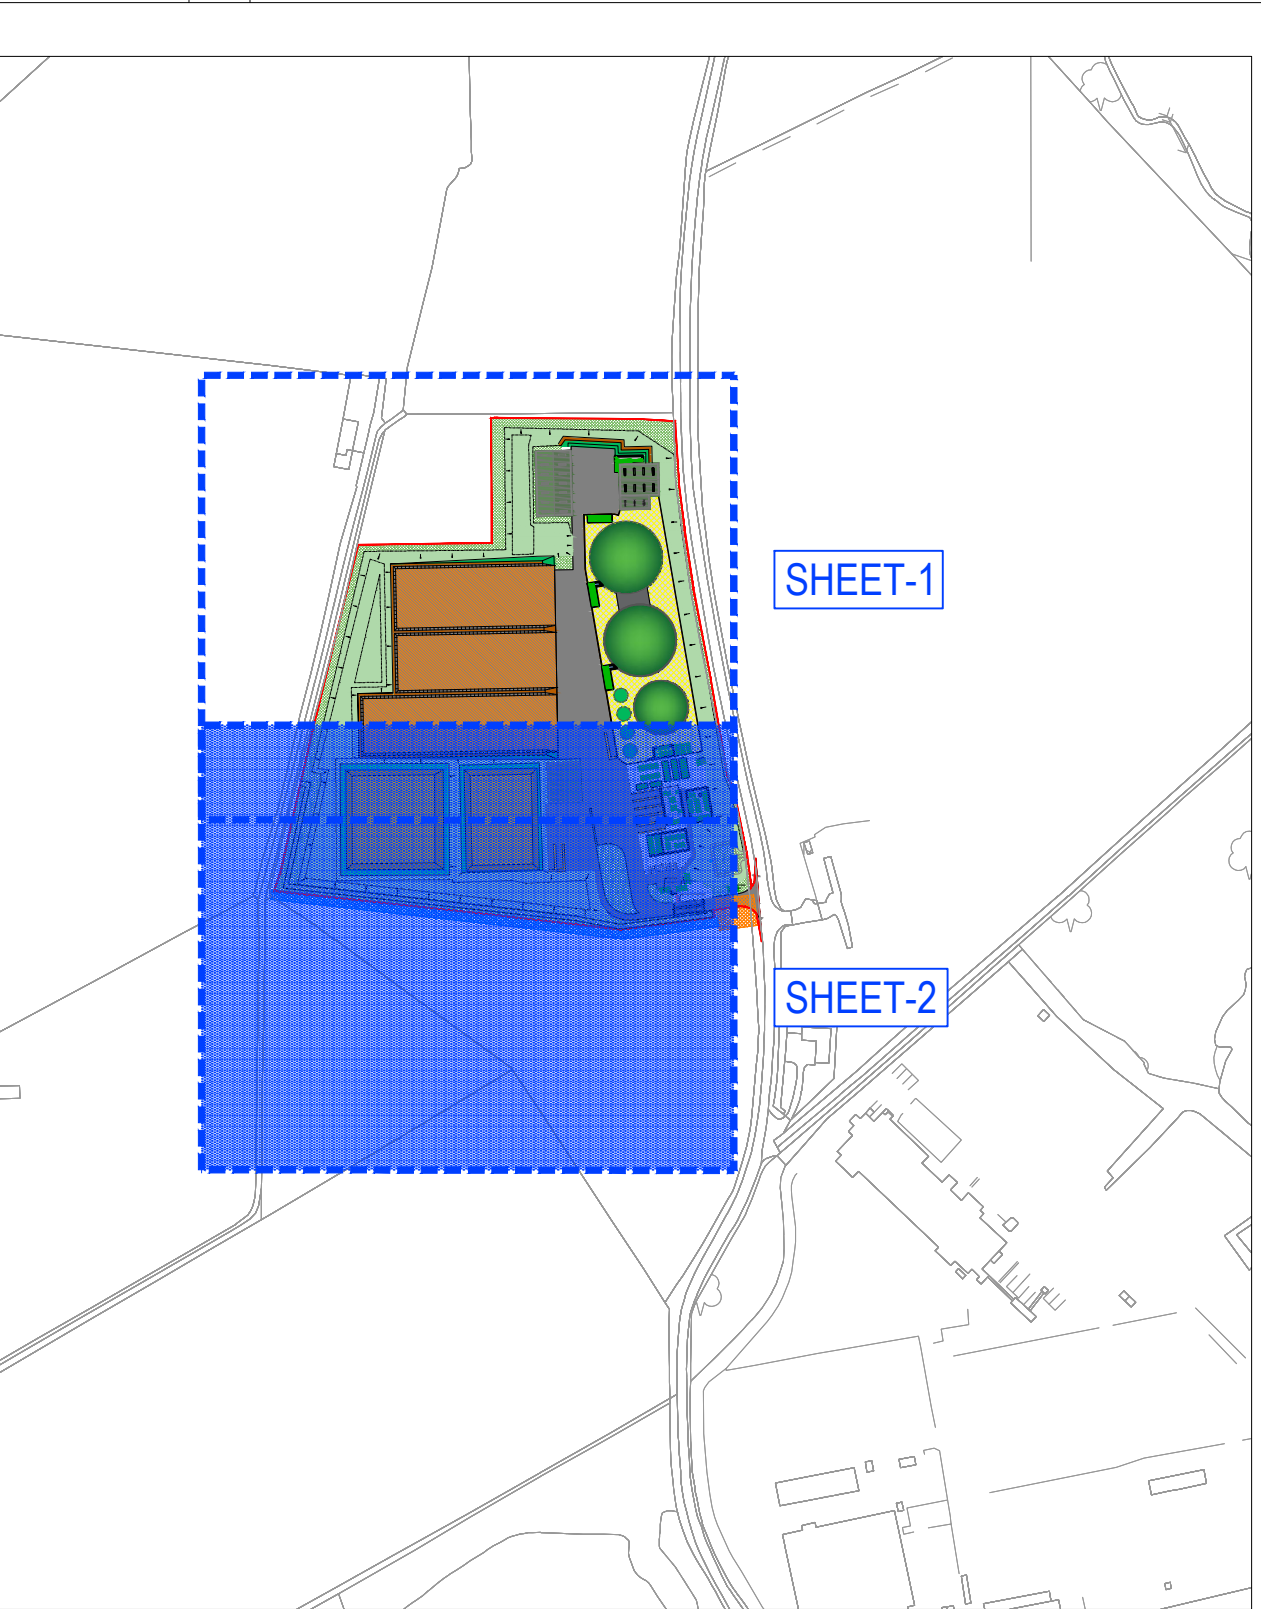



SITE LOCATION PLAN
Scale: 1:5000 @ A1

SITE PLAN
Scale: 1:500 @ A1

NOT FOR CONSTRUCTION

- NOTES:
1. All dimensions must be checked on site and not scaled from this drawing.
 2. The Contractor shall make a survey of the site and shall be responsible for obtaining all dimensions and levels necessary for the proper fabrication of the structure as indicated.
 3. All levels shown on this drawing are relative to Agreed Topographic survey
 4. This drawing is to be read in conjunction with 29419/100 Series Drawings.
 5. All existing invert levels are to be confirmed by contractor prior to construction. Connection subject to approval.

Site Red Line Boundary (7.06Ha)

 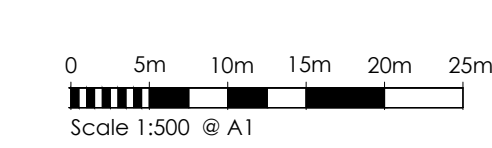

- Tank Bund approx area 3,975m²
- Tank Slab approx area 4,533m²
- Road approx area 10,310m²
- Gravel approx area 780m²
- Office concrete slab approx area 100m²
- Breedon Agricultral HRA approx area 11,727m²
- Feed Hopper Slab approx area 216m²
- Topsoil and seed 150mm approx area 23,601m²

P02	25/10/24	ISSUED FOR APPROVAL	ACB	JHC
P01	07/08/24	ISSUED FOR APPROVAL	JHC	JHC
Rev	Date	Description	DR	CH

© copyright

GGP CONSULT

CONSULTING ENGINEERS
PROJECT MANAGEMENT

2 Hallam Road
Priory Park East
HULL HU4 7DY
United Kingdom

Telephone(+44) 01482 627963
Fax (+44) 01482 641736
Email info@ggpconsult.co.uk

Client

Job Title
AD Plant.
Ashton Keynes

Drawing Title

Hard / Soft Landscape
Plan
Sheet 2 of 2

Status	Planning		
Scale	As Noted @ A1	Date	July '24
Drawn By	J. Collins	Checked	JHC
		Approved	JHC

Dwg. No.	Rev
29419/P2/101	P02