


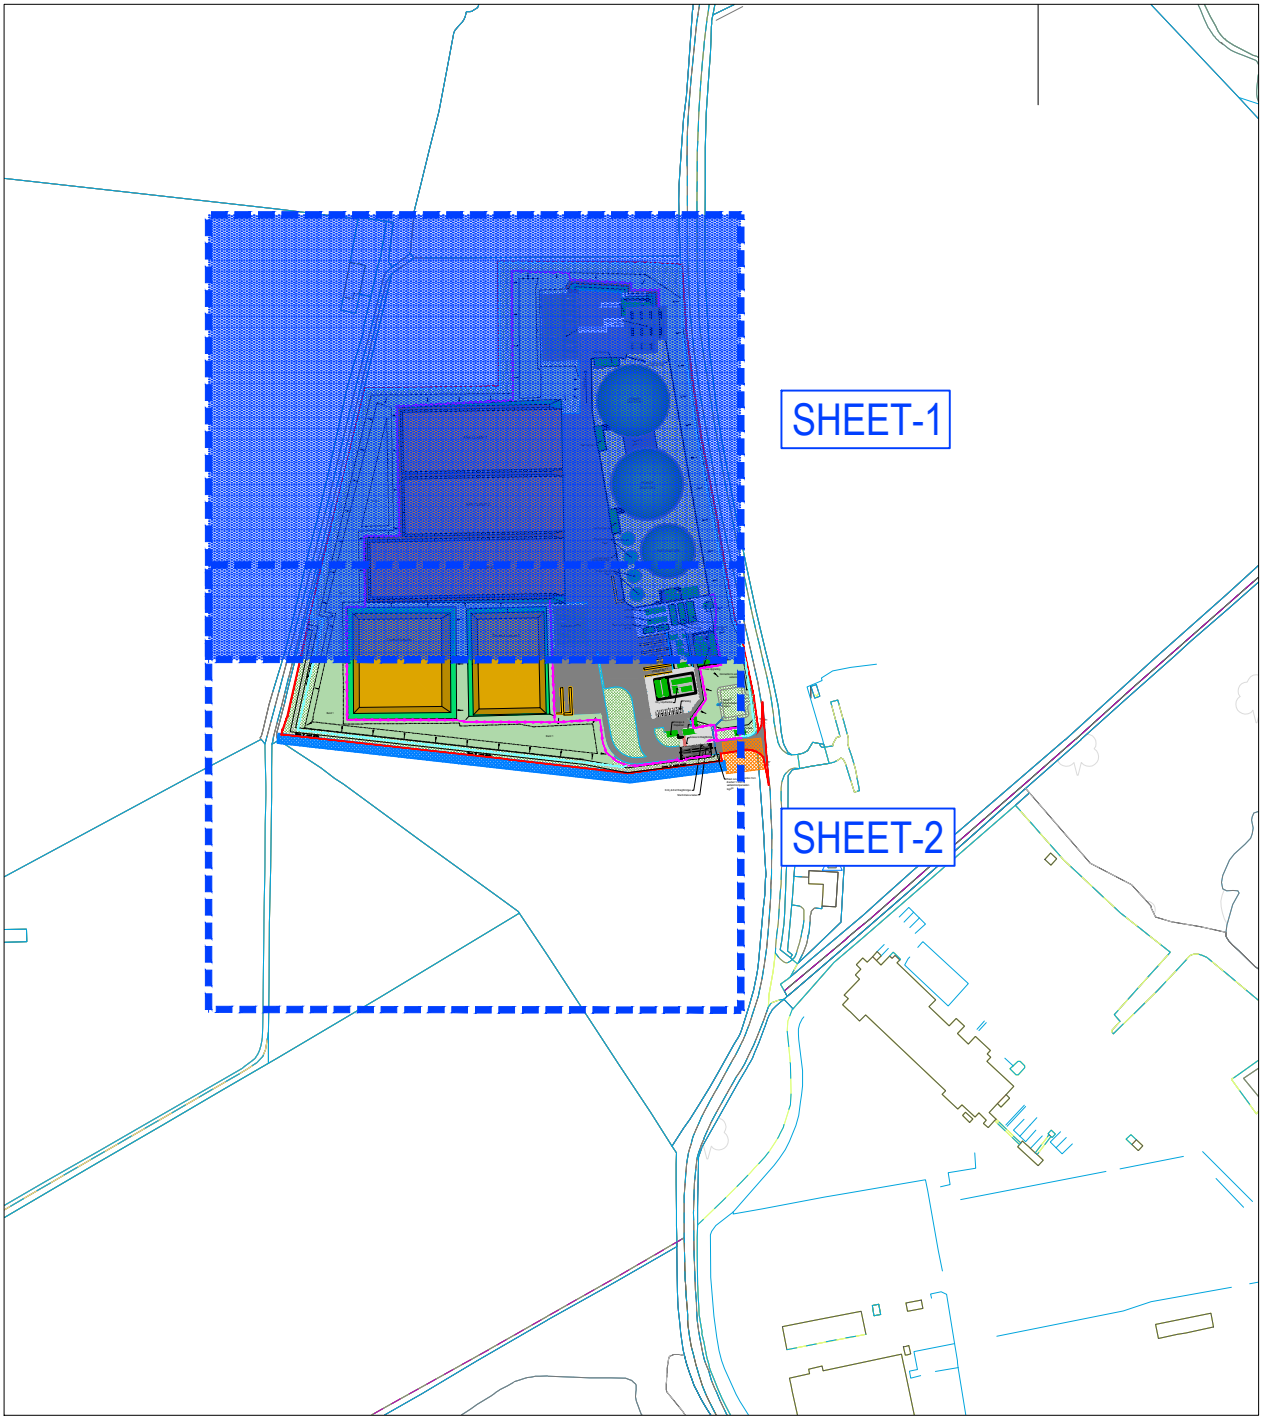


SITE LOCATION PLAN
Scale: 1:5000 @ A1



SITE PLAN
Scale: 1:500 @ A1

NOT FOR CONSTRUCTION

- NOTES:
- 1. All dimensions must be checked on site and not scaled from this drawing.
 - 2. The Contractor shall make a survey of the site and shall be responsible for obtaining all dimensions and levels necessary for the proper fabrication of the structure as indicated.
 - 3. All levels shown on this drawing are relative to Agreed Topographic survey
 - 4. This drawing is to be read in conjunction with 29419/100 Series Drawings.
 - 5. All existing invert levels are to be confirmed by contractor prior to construction. Connection subject to approval.

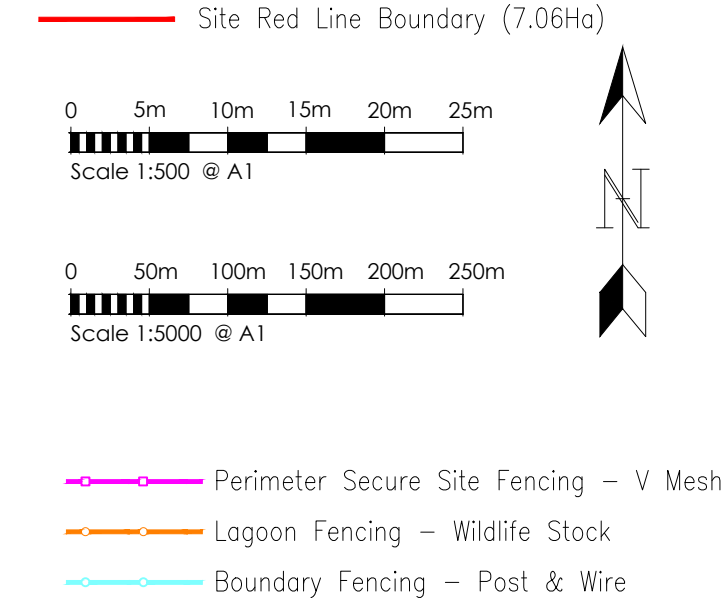

P02	25/10/24	ISSUED FOR APPROVAL	ASB	JHC
P01	07/08/24	ISSUED FOR APPROVAL	JHC	JHC
Rev	Date	Description	DR	CH

© copyright

GGP CONSULT

CONSULTING ENGINEERS
PROJECT MANAGEMENT

2 Hallam Road
Priory Park East
HULL HU4 7DY
United Kingdom

Telephone(+44) 01482 627963
Fax (+44) 01482 641736
Email info@ggpconsult.co.uk

Client

Job Title

AD Plant.
Ashton Keynes

Drawing Title

Site Enclosure Plan
Sheet 1 of 2

Status	Planning		
Scale	As Noted @ A1	Date	July '24
Drawn By	J. Collins	Checked	JHC
Approved	JHC		
Drp. No.	29419/P2/101	Rev	P02