


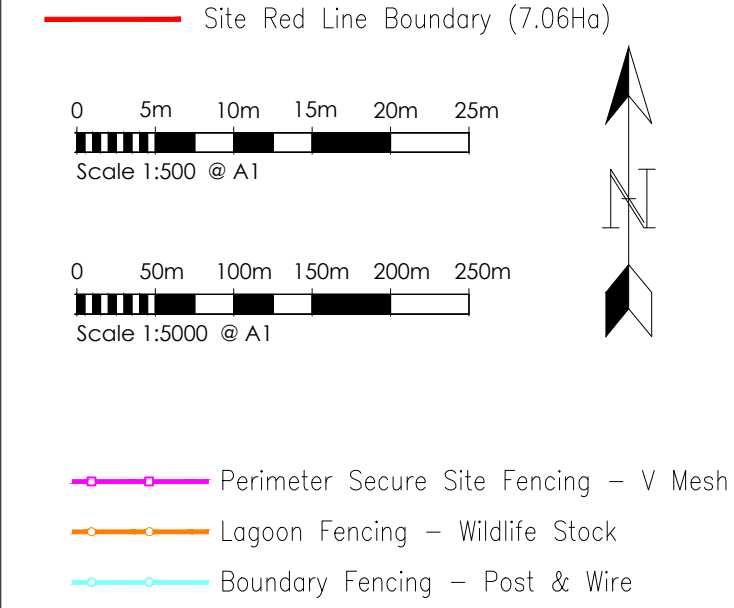

- NOTES:
1. All dimensions must be checked on site and not scaled from this drawing.
 2. The Contractor shall make a survey of the site and shall be responsible for obtaining all dimensions and levels necessary for the proper fabrication of the structure as indicated.
 3. All levels shown on this drawing are relative to Agreed Topographic survey
 4. This drawing is to be read in conjunction with 29419/100 Series Drawings.
 5. All existing invert levels are to be confirmed by contractor prior to construction. Connection subject to approval.



P02	25/10/24	ISSUED FOR APPROVAL	ASB	JHC
P01	07/08/24	ISSUED FOR APPROVAL	JHC	JHC
Rev	Date	Description	DR	CH

© copyright

Constructionline

UKAS

intertek

Achilles

UVDS

SILVER PLUS

Audited

RISQS

GGP CONSULT

CONSULTING ENGINEERS
PROJECT MANAGEMENT

2 Hallam Road
Priory Park East
HULL HU4 7DY
United Kingdom

Telephone(+44) 01482 627963
Fax (+44) 01482 641736
Email info@ggpconsult.co.uk

Client

acorn

Job Title

AD Plant.

Ashton Keynes

Drawing Title

Site Enclosure Plan

Sheet 2 of 2

Status	Planning		
Scale	As Noted @ A1	Date	July '24
Drawn By	J. Collins	Checked	JHC
		Approved	JHC
Dwg. No.	29419/P2/101	Rev	P02

SITE LOCATION PLAN

Scale: 1:5000 @ A1

SITE PLAN

Scale: 1:500 @ A1

NOT FOR CONSTRUCTION