



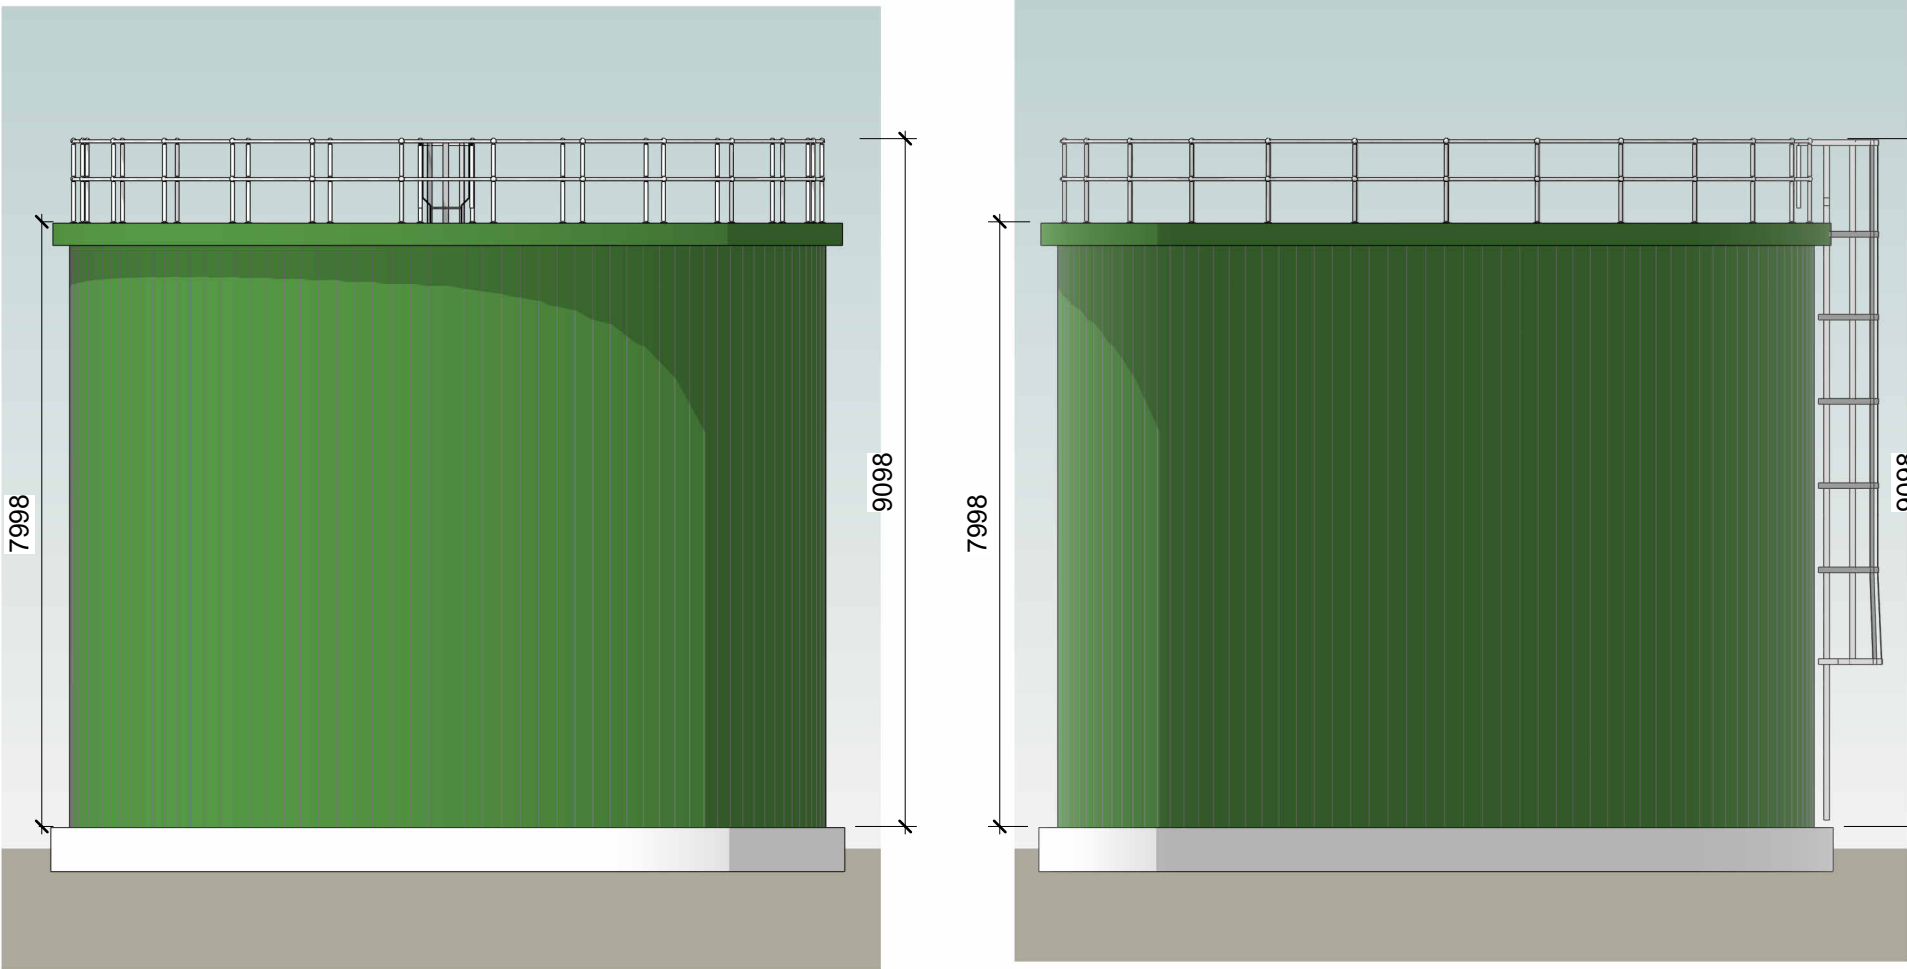


Typical Elevation A
1 : 100

Typical Elevation B
1 : 100

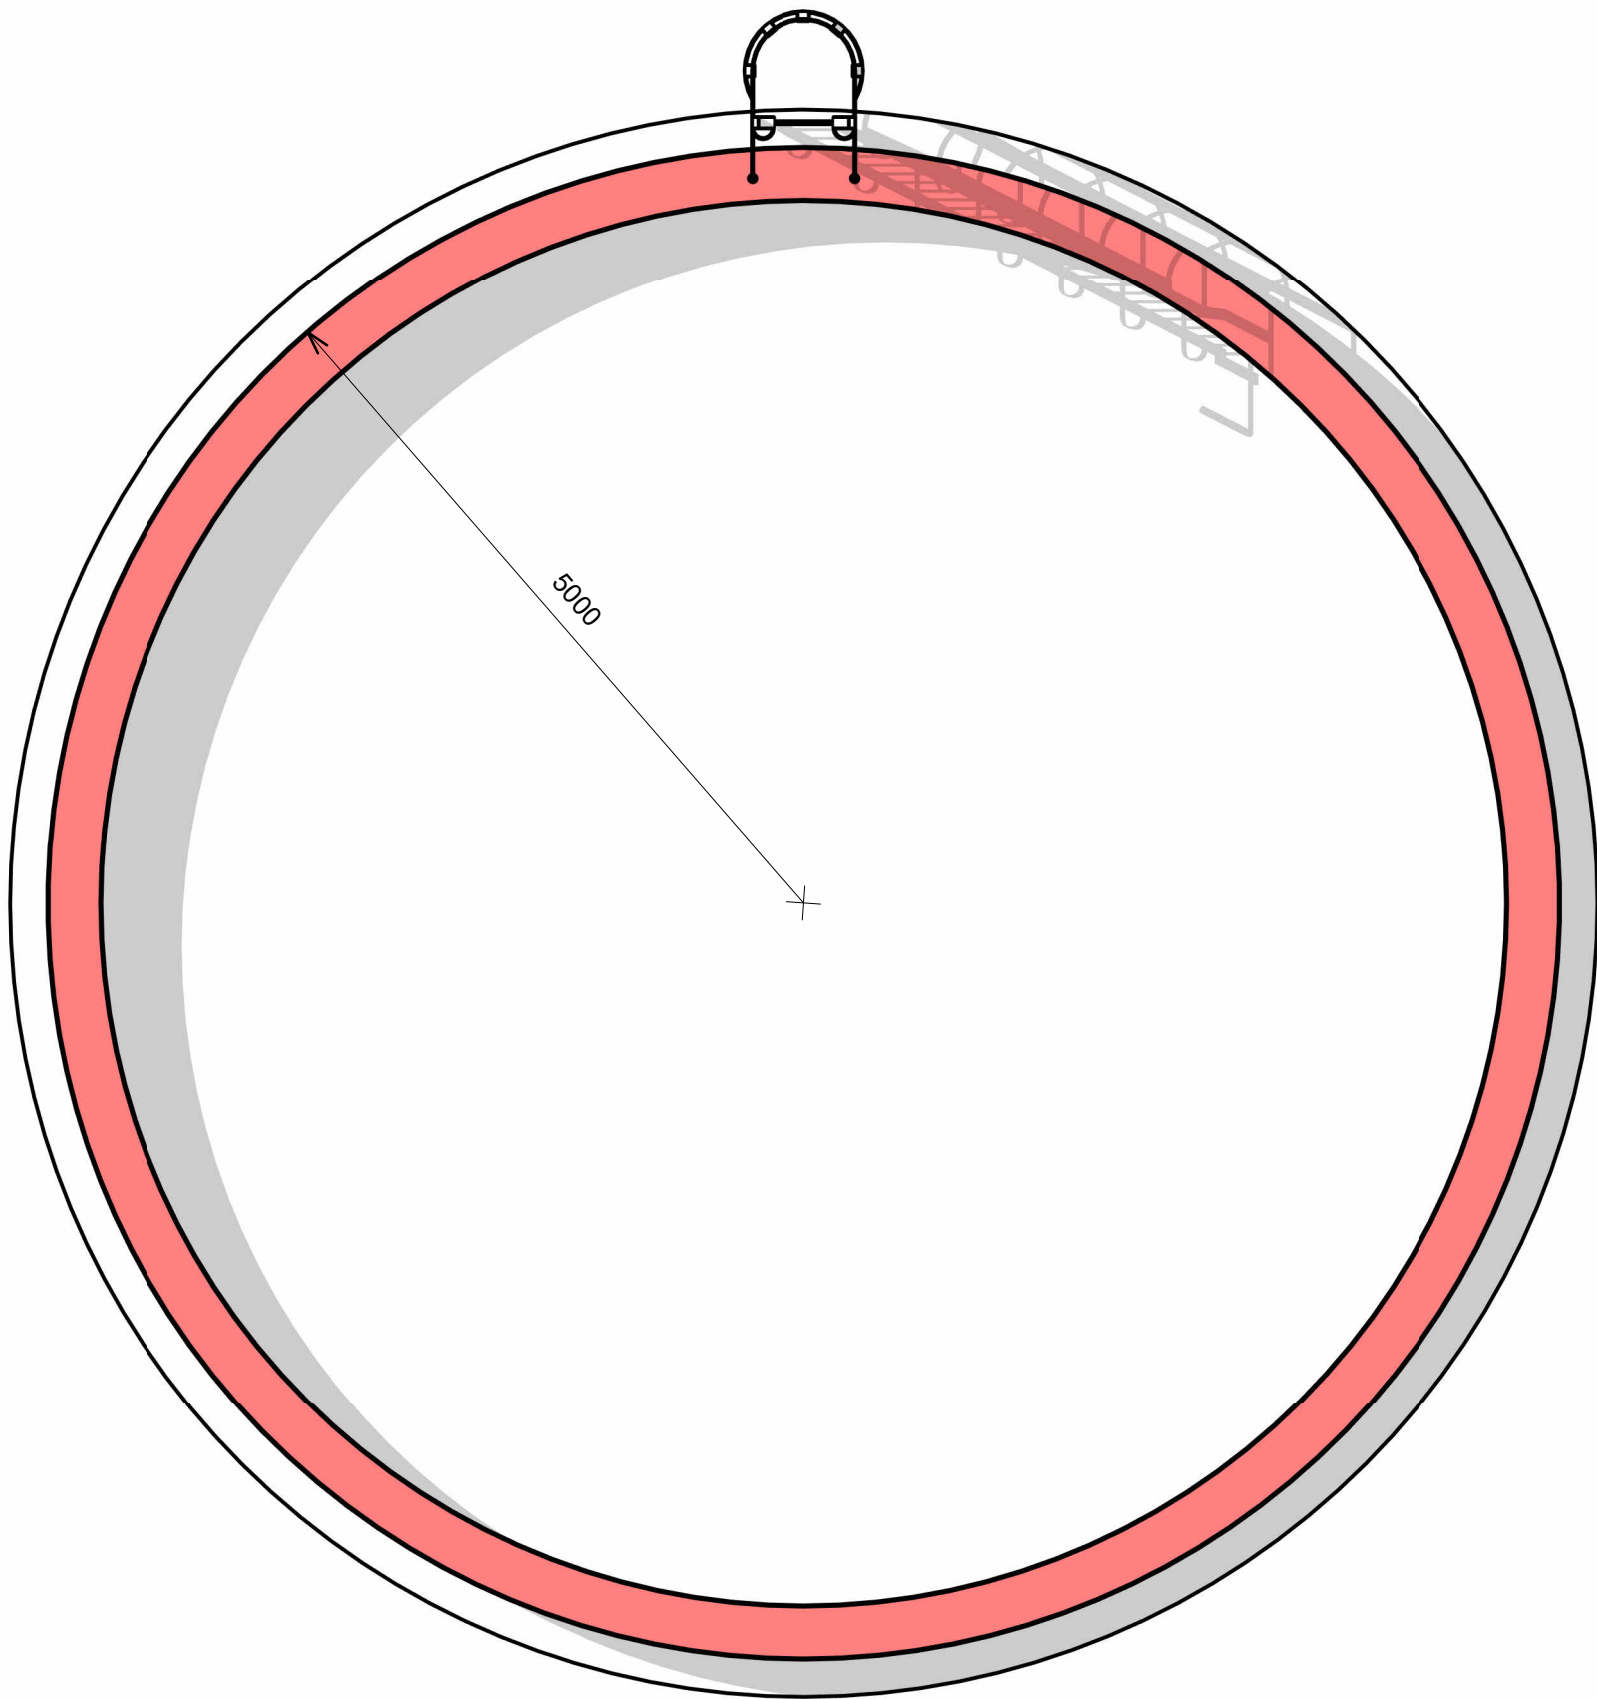

Ground Floor Plan
1 : 50

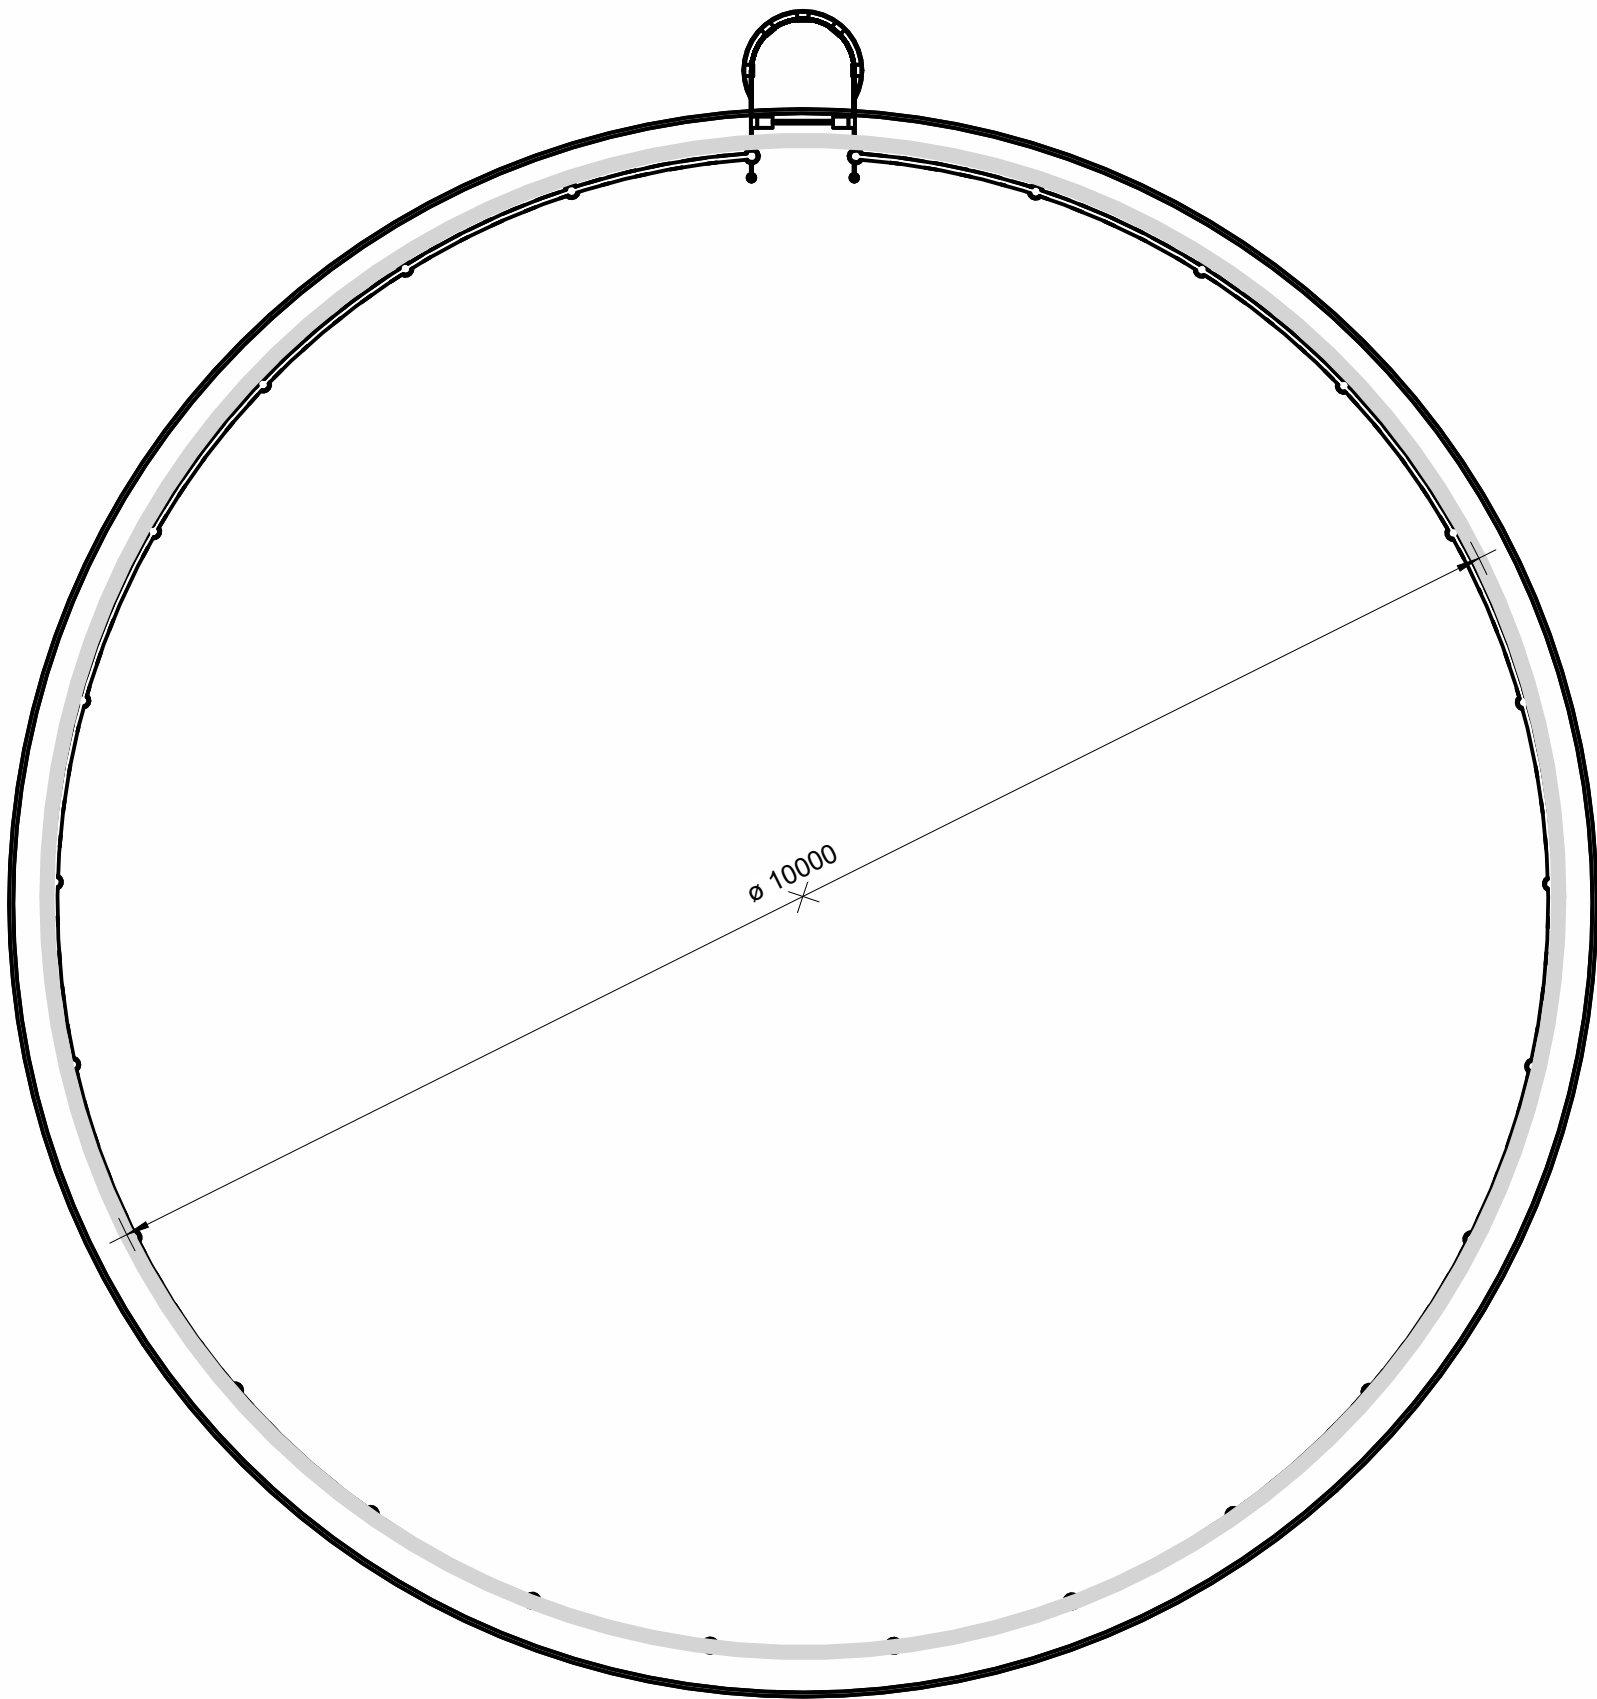

Roof Plan
1 : 50

SAFETY, HEALTH AND ENVIRONMENTAL INFORMATION

Significant risks relating to the works of which this design relates are identified below:

Identified significant risks:

This drawing is to be used only for the purpose of the issue it was intended for.

For information relating to end use, maintenance, demolition, see Health & Safety files.

It is assumed that works will be undertaken by a competent Contractor to an approved method statement.

Legend / Notes

0m1m2m3m4m5m

VISUAL SCALE 1:50 @ A1

A	08/08/24	Submitted for Planet	ASB	JC
Rev	Date	Description	DR	CH
Status			Suitability	
Submitted for Planet				

Contractor(s)

Project

ASHTON KEYNES AD Plant

Drawing Title

Liquid Storage Tanks - Plans, Section and Elevations as Proposed

Designed	J. Collins	Signed	Date	08/08/24
Drawn	A. Bruce	Signed	Date	08/08/24
Checked	L. Beaton	Signed	Date	08/08/24
Approved	J. Collins	Signed	Date	08/08/24
Scale(s)		As indicated @A1		
Alternative Reference		Sheet		
Drawing Number		of		
29419		Revision		
		A		

Sheet Size A1 594 x 841