



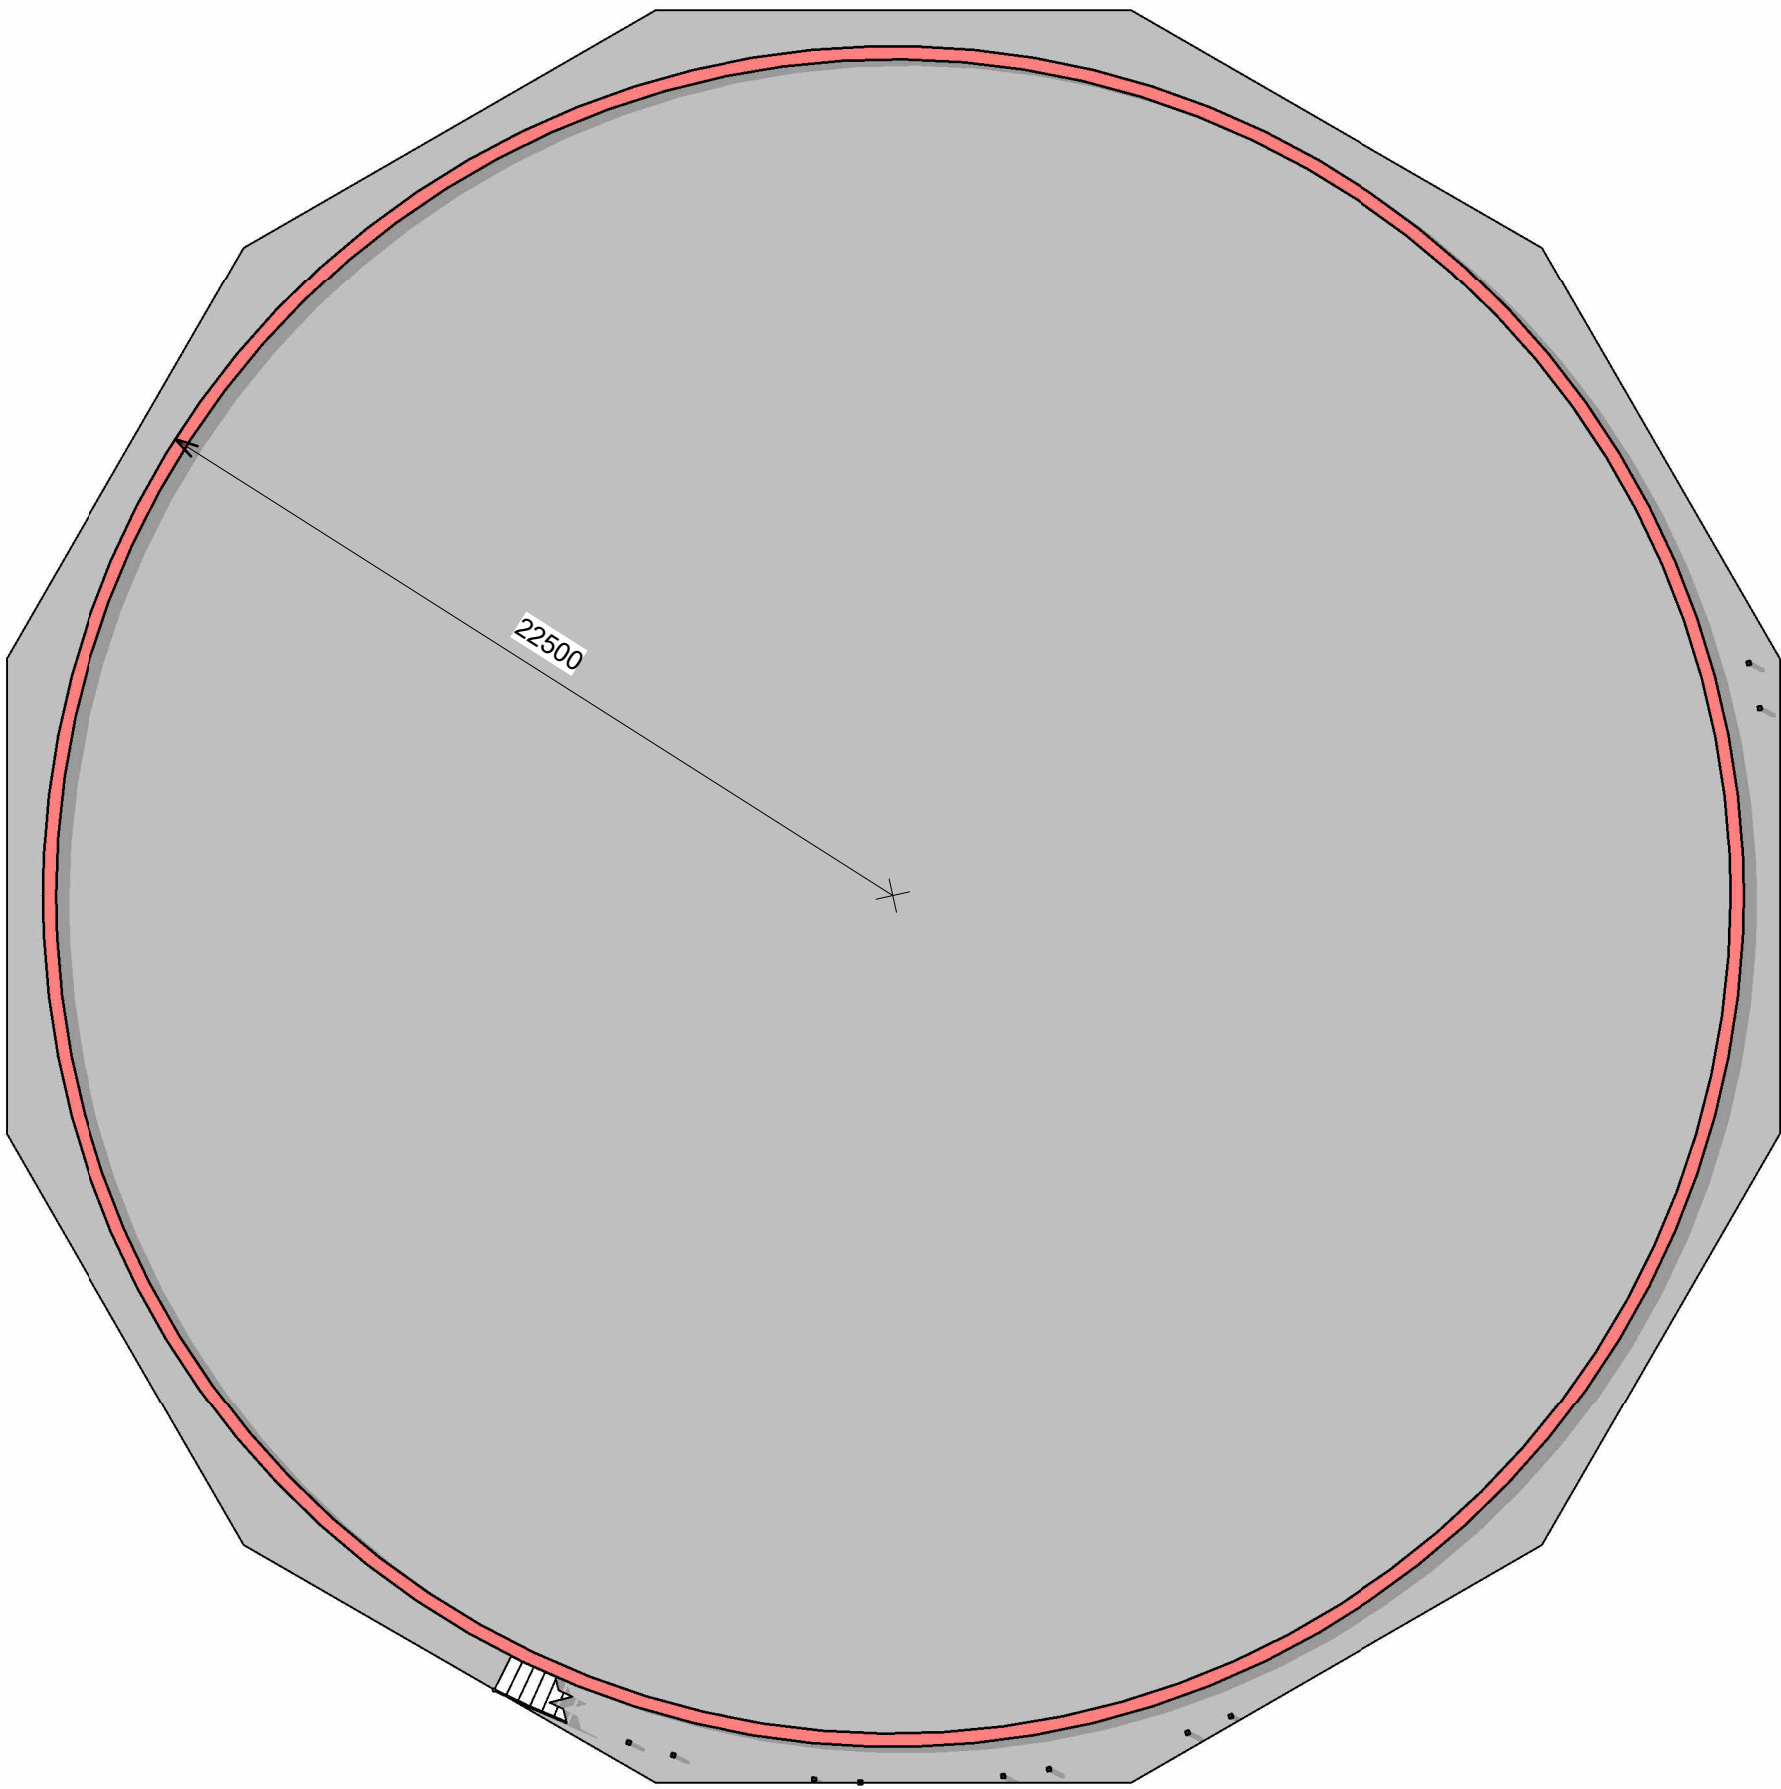


Ground Floor Plan
1 : 200



Roof Plan
1 : 200

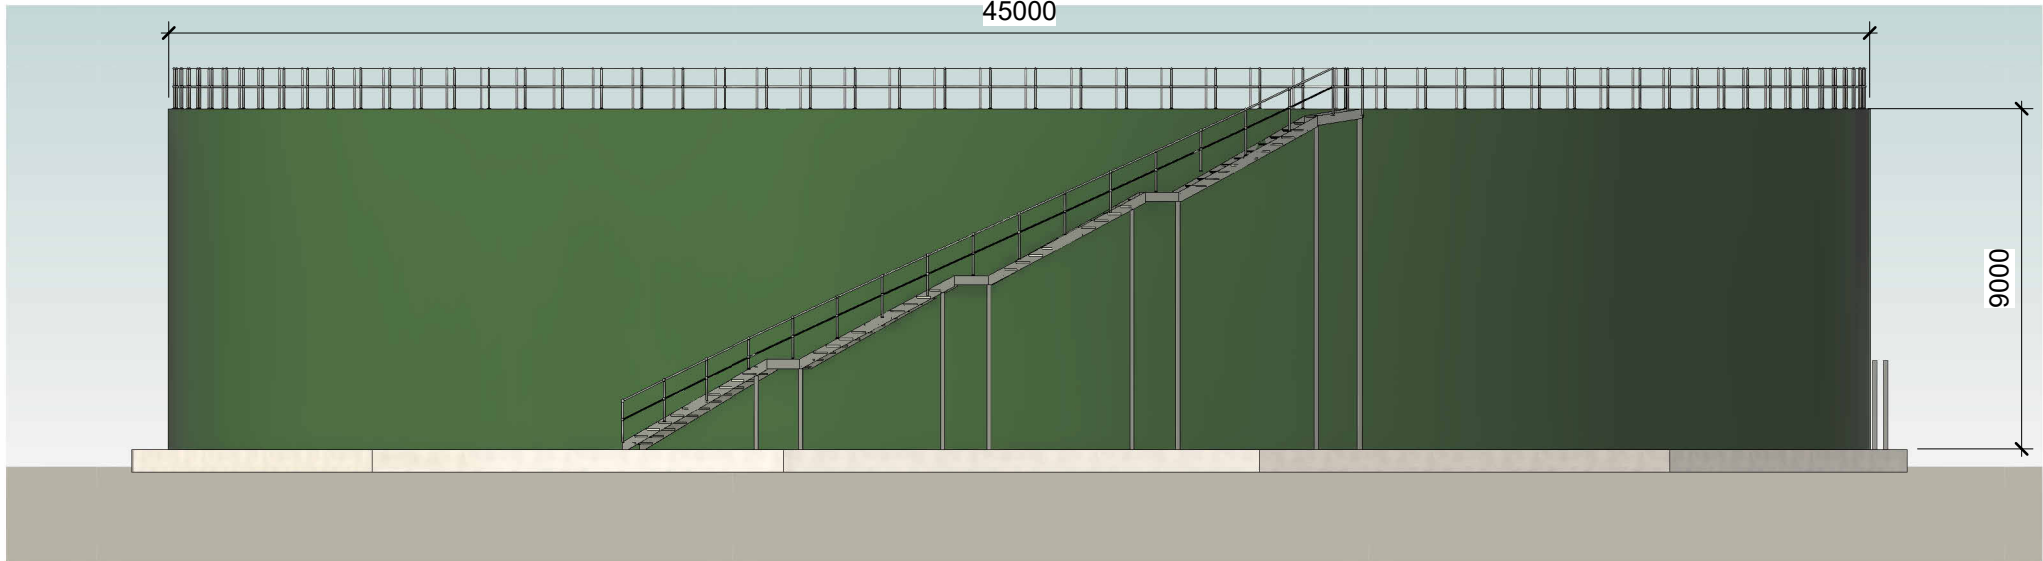

Elevation 1
1 : 200

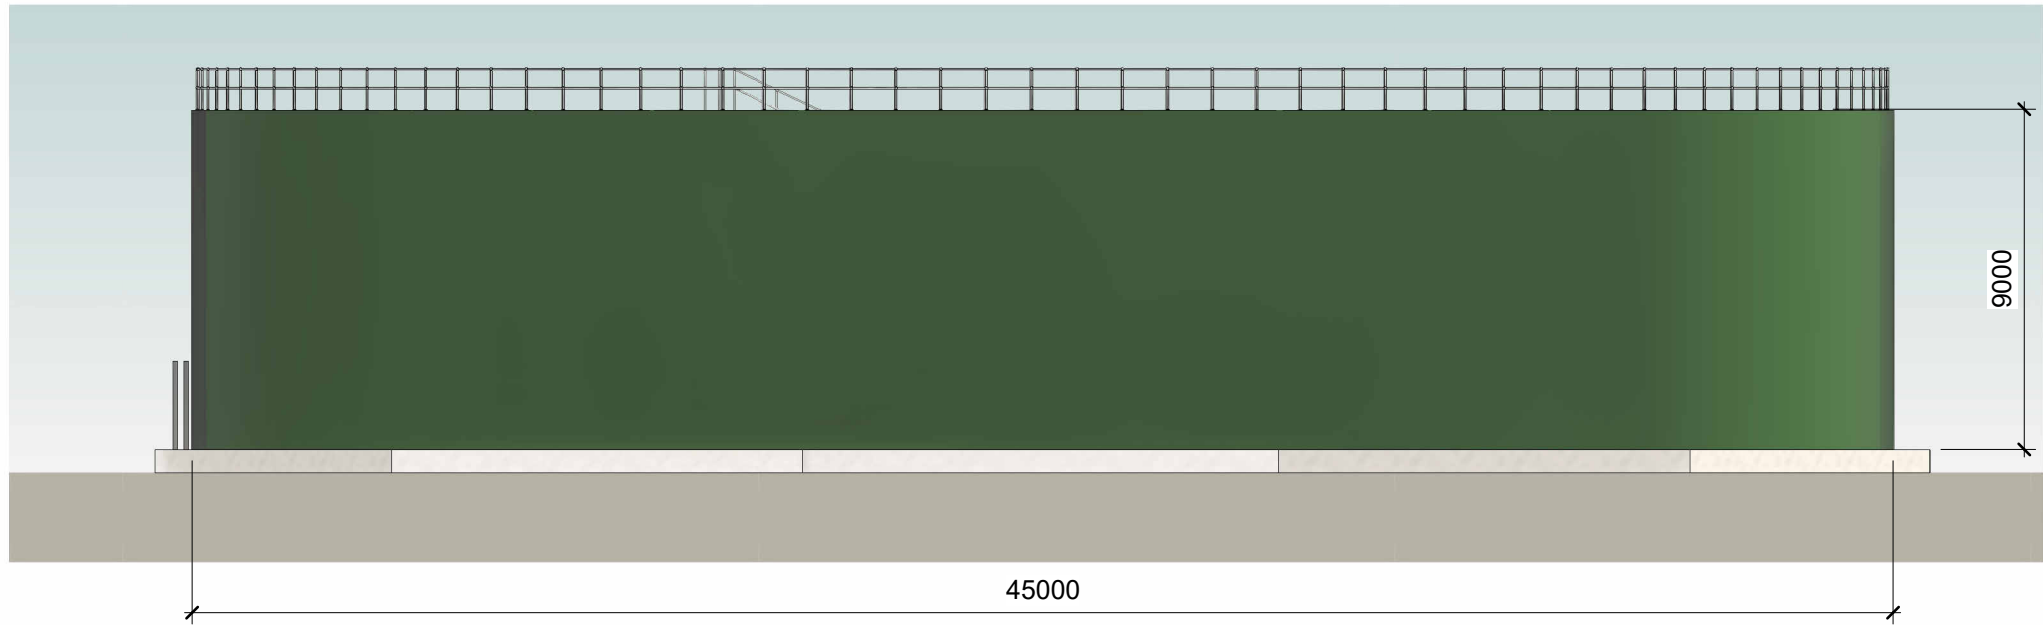

Elevation 2
1 : 200

SAFETY, HEALTH AND ENVIRONMENTAL INFORMATION

Significant risks relating to the works of which this design relates are identified below:


Identified significant risks:

⚠️
⚠️
⚠️
⚠️
⚠️
⚠️

This drawing is to be used only for the purpose of the issue it was intended for.

For information relating to end use, maintenance, demolition, see Health & Safety files.

It is assumed that works will be undertaken by a competent Contractor to an approved method statement.

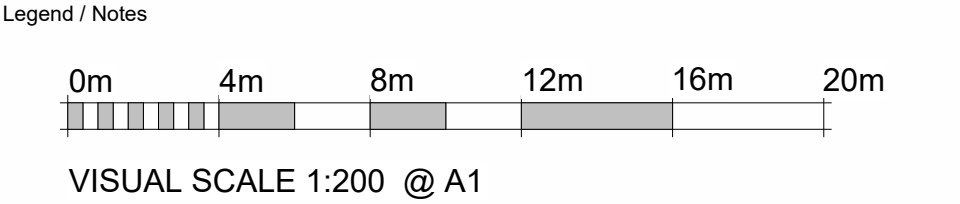

A	08/08/24	Planning Submission	ASB	JC
Rev	Date	Description	DR	CH
Status			Suitability	
Planning Submission				



Project

ASHTON KEYNES AD Plant

Drawing Title

45m Dia. Fermentor Tank, 9m High - Plans, Section and Elevations as Proposed

Designed	J. Collins	Signed	Date	08/08/24
Drawn	A. Bruce	Signed	Date	08/08/24
Checked	L. Beaton	Signed	Date	08/08/24
Approved	J. Collins	Signed	Date	08/08/24
Scale(s)		1 : 200 @A1		
Alternative Reference		ELR & Mileage		
Drawing Number			Sheet	of
29419			Revision	
F107			A	