


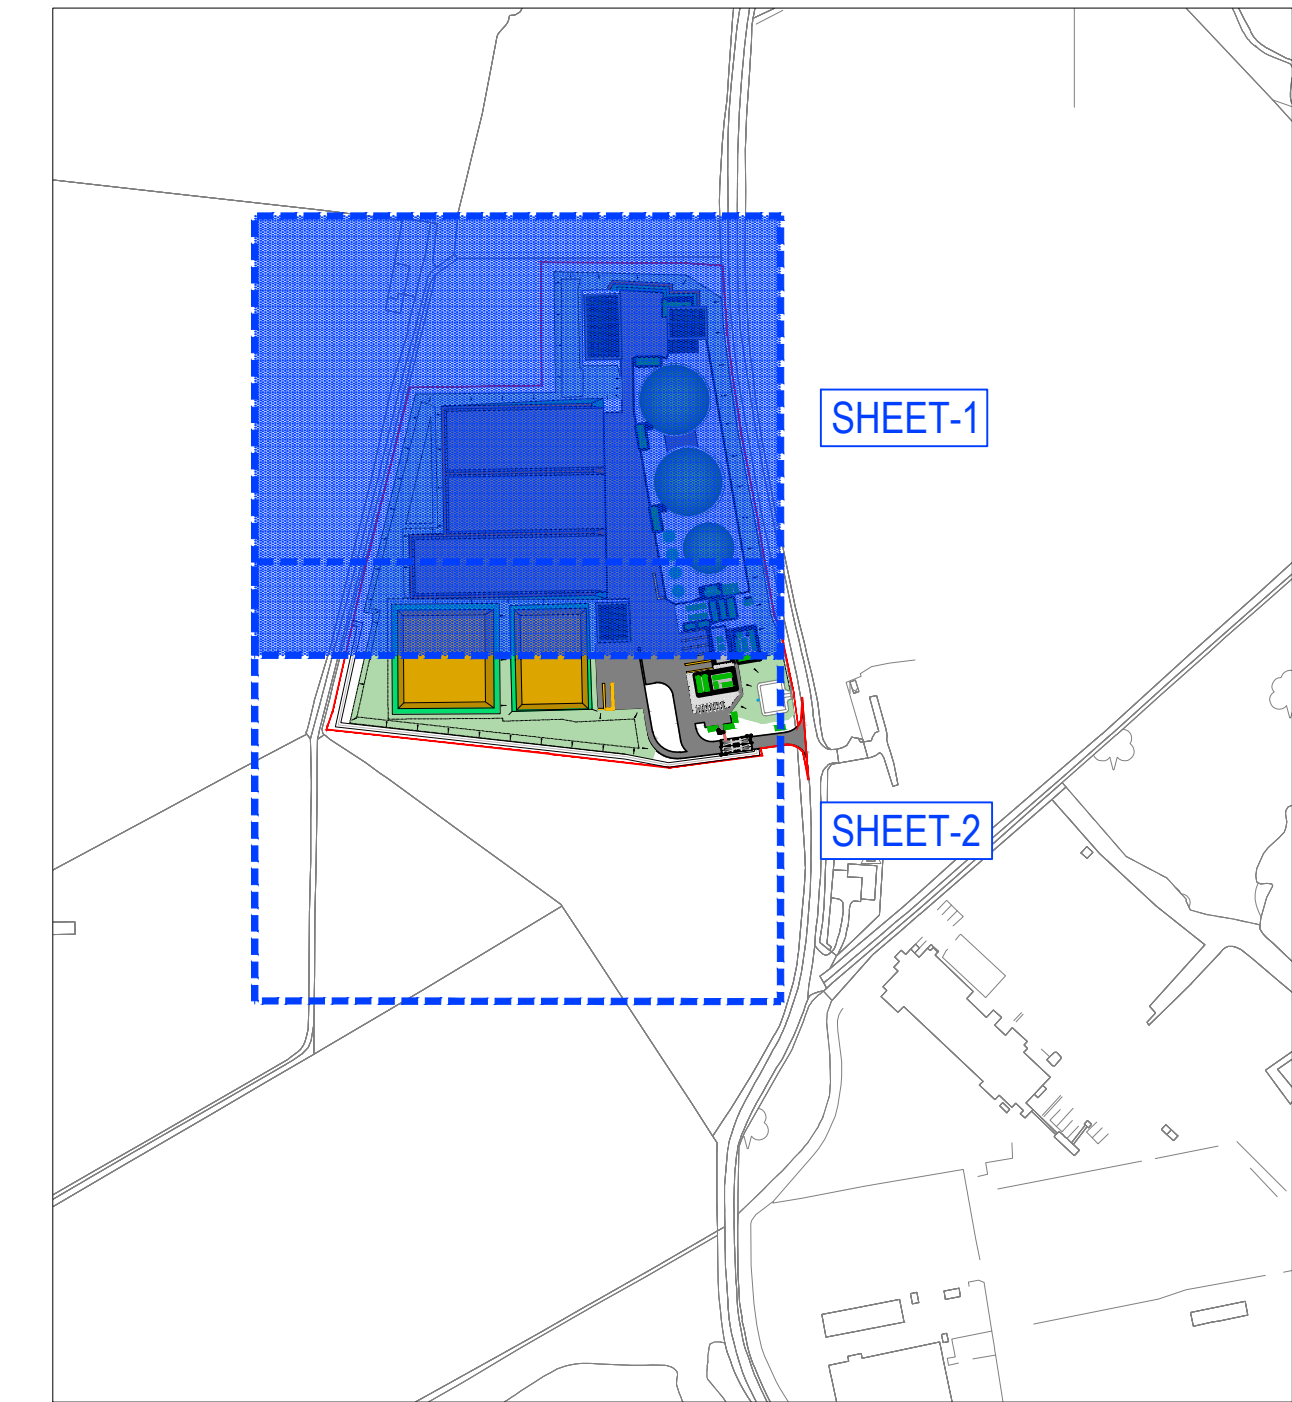

SITE LOCATION PLAN
Scale: 1:5000 @ A1






SITE PLAN
Scale: 1:500 @ A1

NOT FOR CONSTRUCTION

NOTES:-

1. All dimensions must be checked on site and not scaled from this drawing.
2. The Contractor shall make a survey of the site and shall be responsible for obtaining all dimensions and levels necessary for the proper fabrication of the structure as indicated.
3. All levels shown on this drawing are relative to Agreed Topographic survey
4. This drawing is to be read in conjunction with 29419/100 Series Drawings.
5. All existing invert levels are to be confirmed by contractor prior to construction. Connection subject to approval.

Site Red Line Boundary (7.06Ha)

   

P03	11/09/24	ISSUED FOR APPROVAL	ASP	JHC
P02	10/09/24	ISSUED FOR APPROVAL	WPD	JHC
P01	07/08/24	ISSUED FOR APPROVAL	JHC	JHC
Rev	Date	Description	DR	CH

© copyright



GGP CONSULT
CONSULTING ENGINEERS
ARCHITECTS
PROJECT MANAGEMENT
2 Hallam Road
Priory Park East
HULL HU4 7DY
United Kingdom
Telephone(+44) 01482 627963
Fax (+44) 01482 641736
Email info@ggpconsult.co.uk



Job Title
AD Plant.
Ashton Keynes

Drawing Title
Site Layout Plan
Sheet 1 of 2

Status	Planning		
Scale	As Noted @ A1	Date	July '24
Drawn By	J. Collins	Checked	JHC
		Approved	JHC

Dwg. No.	29419/P2/101	Rev	P03
----------	--------------	-----	-----