


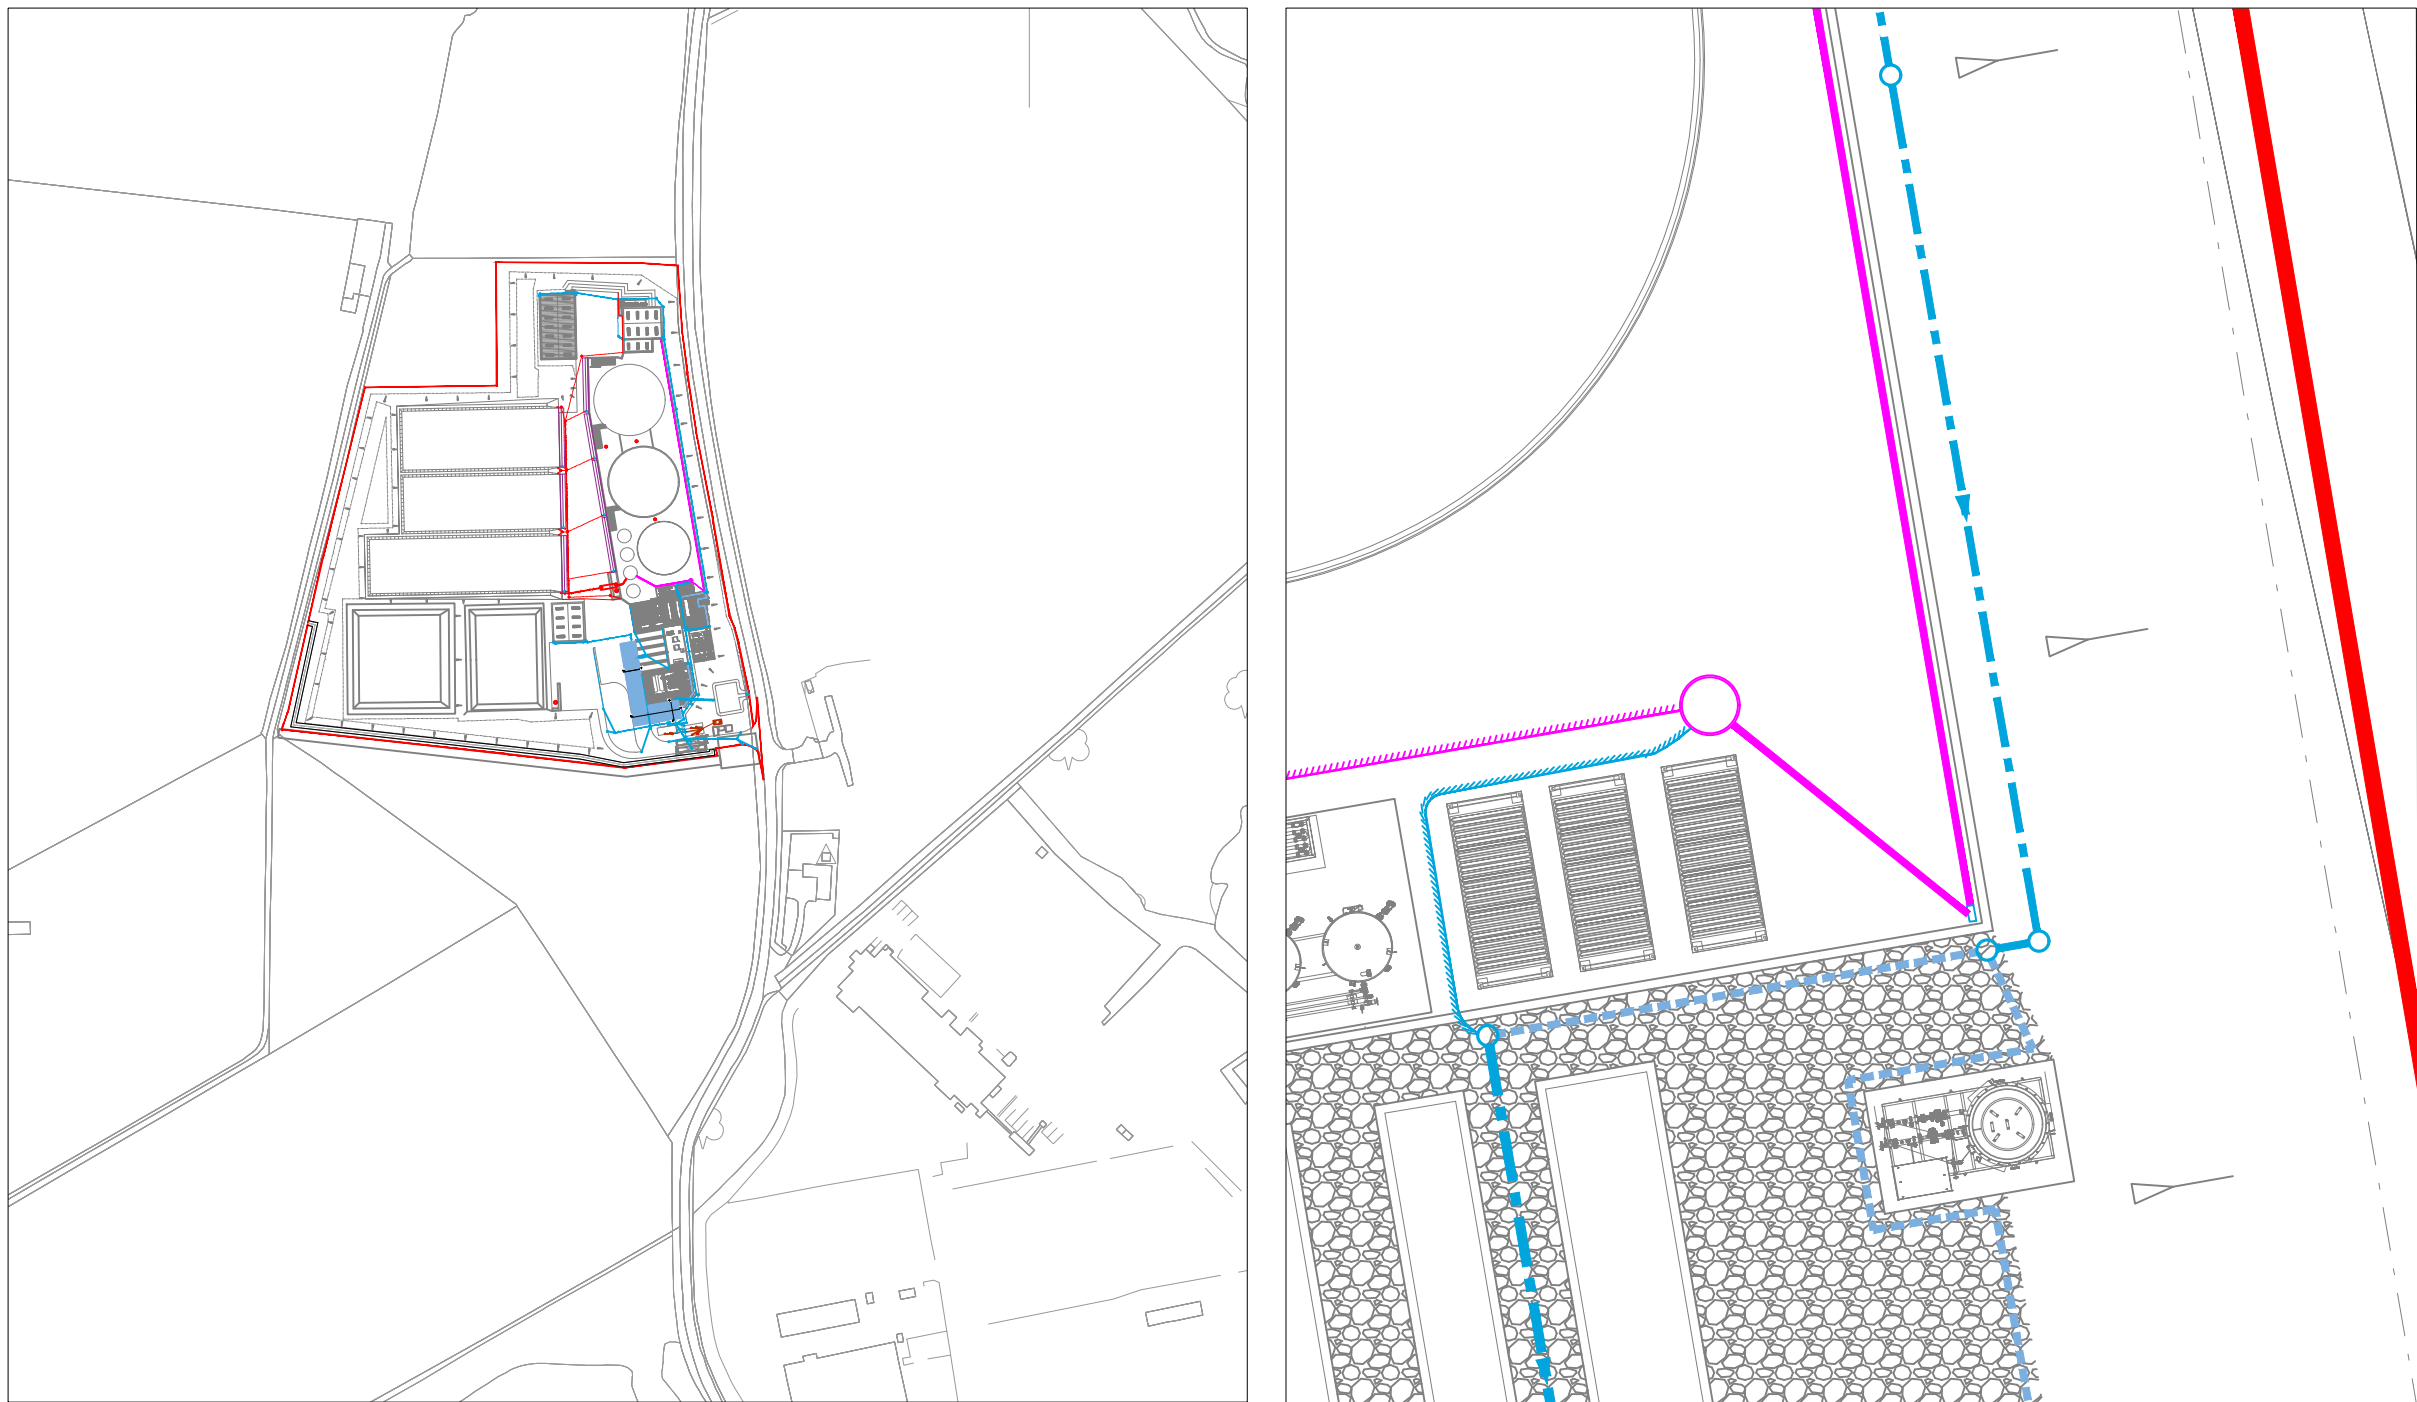
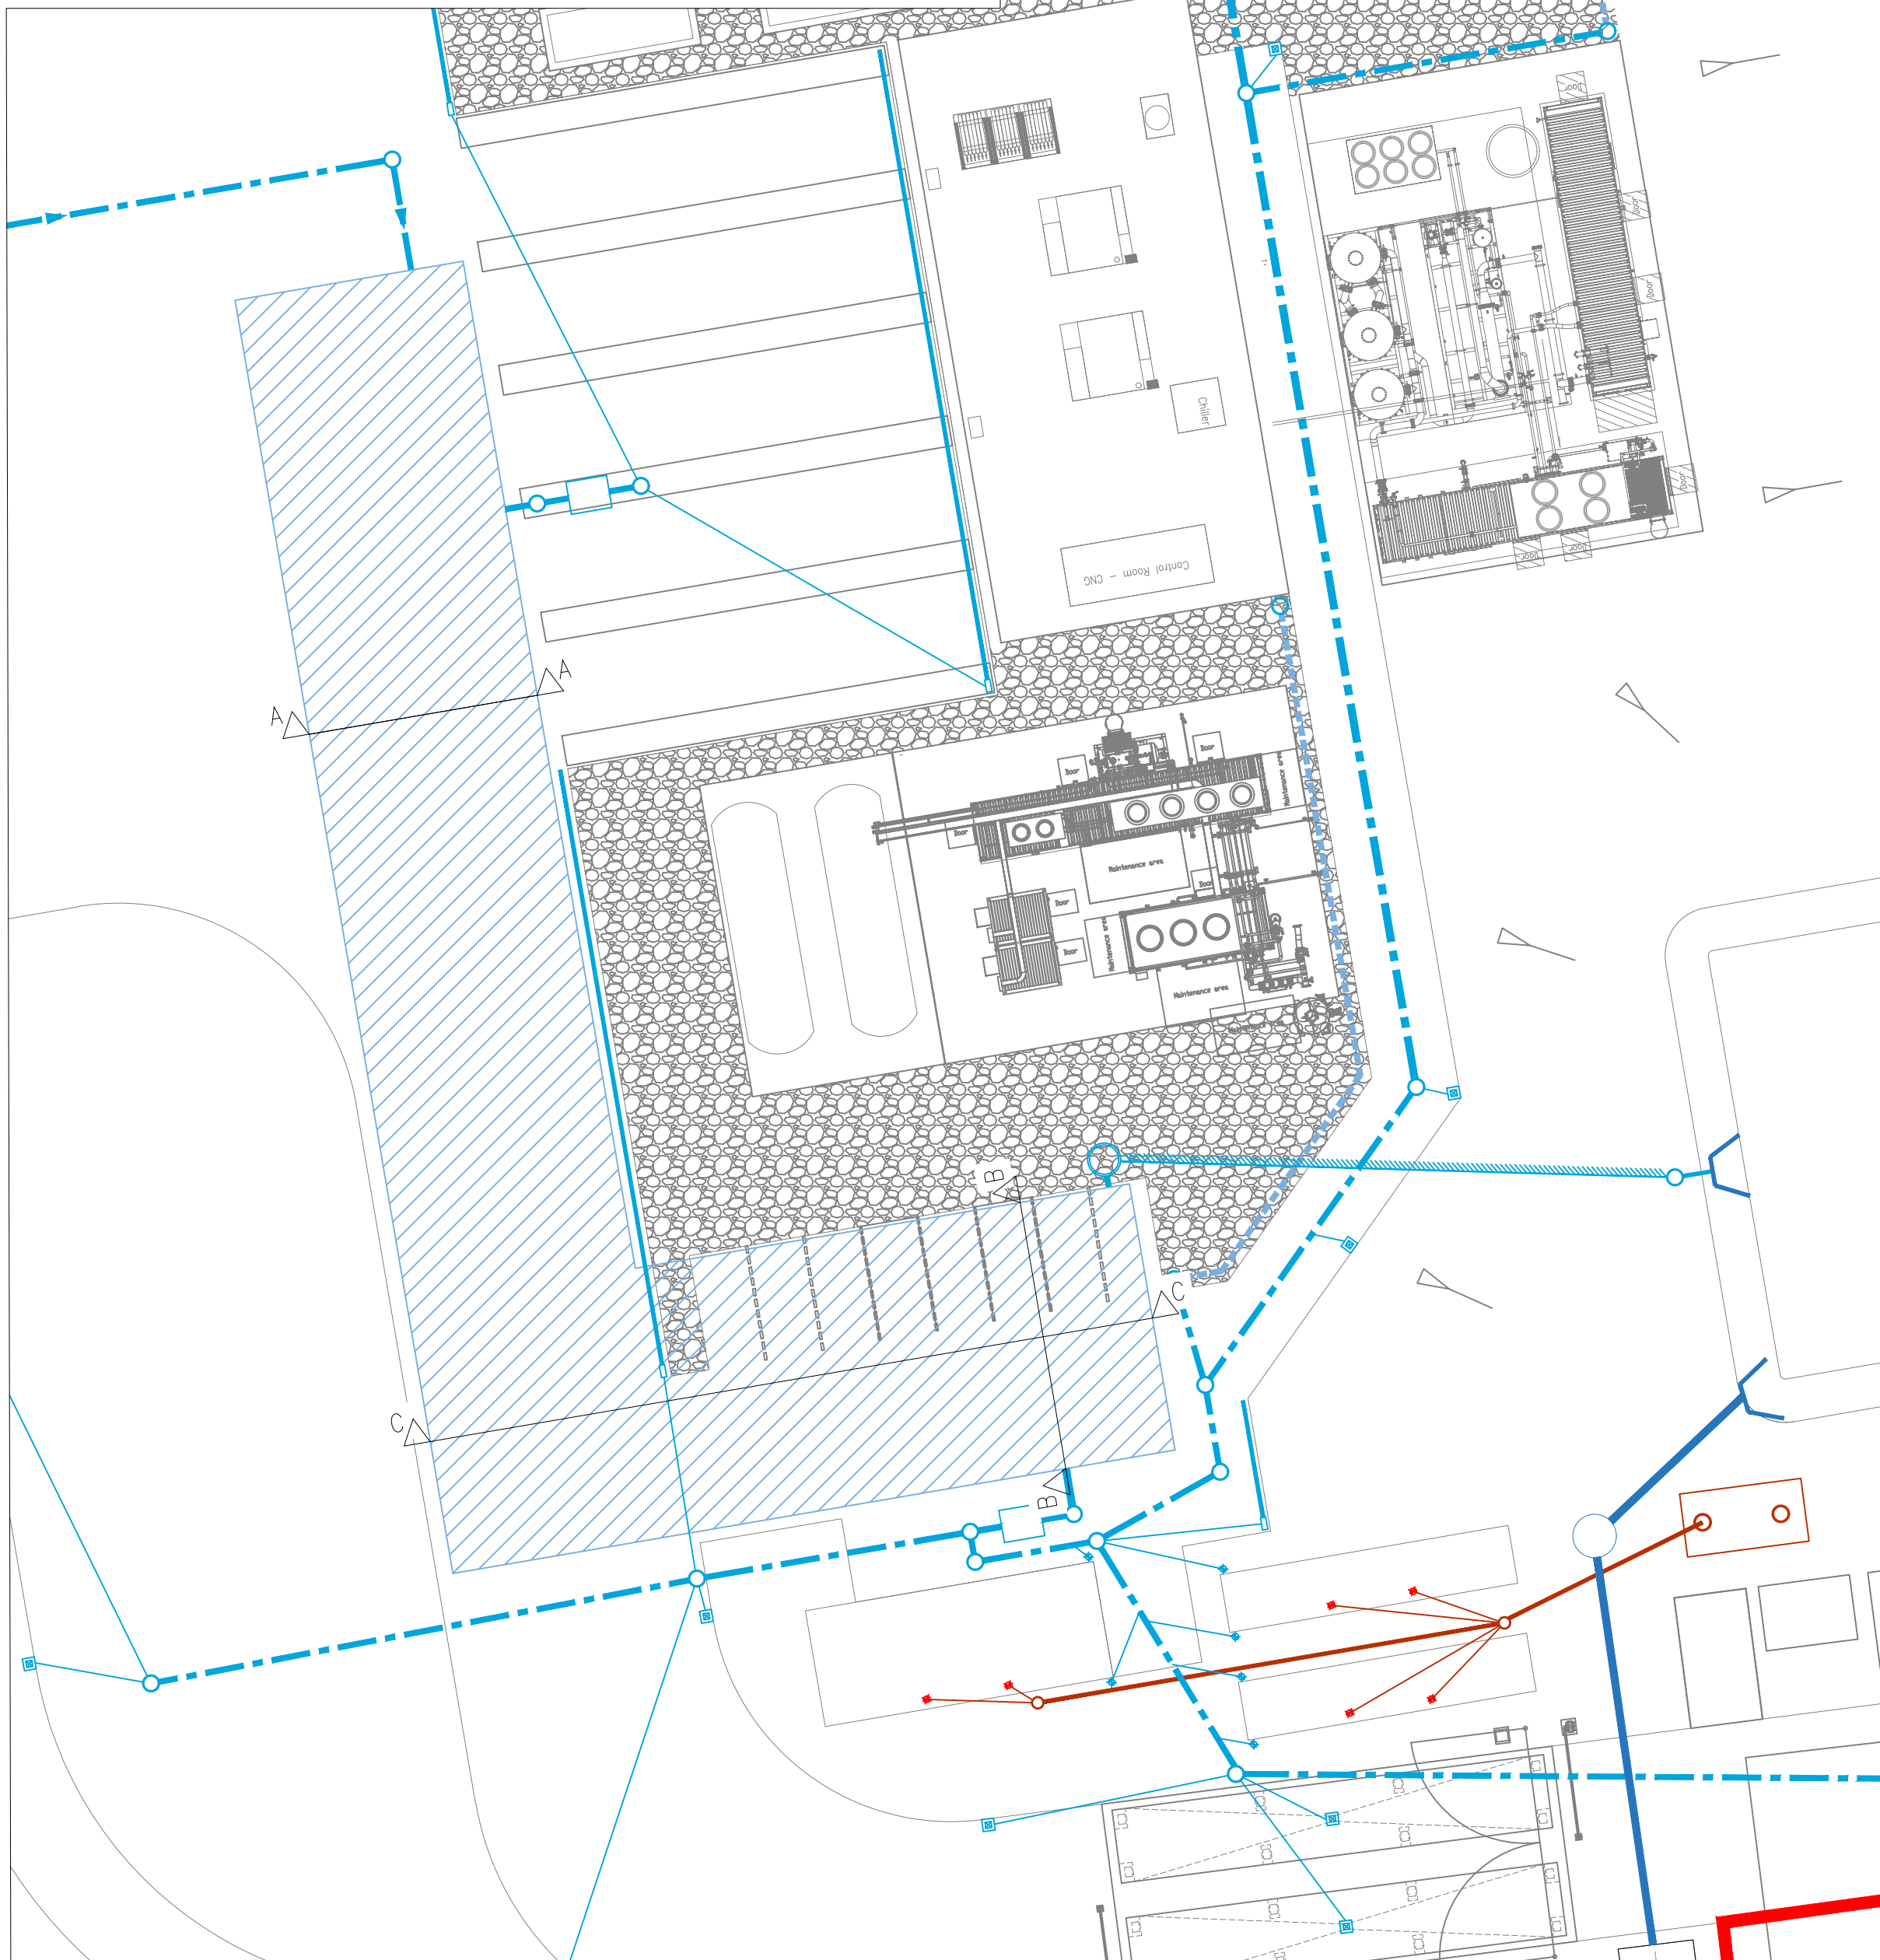


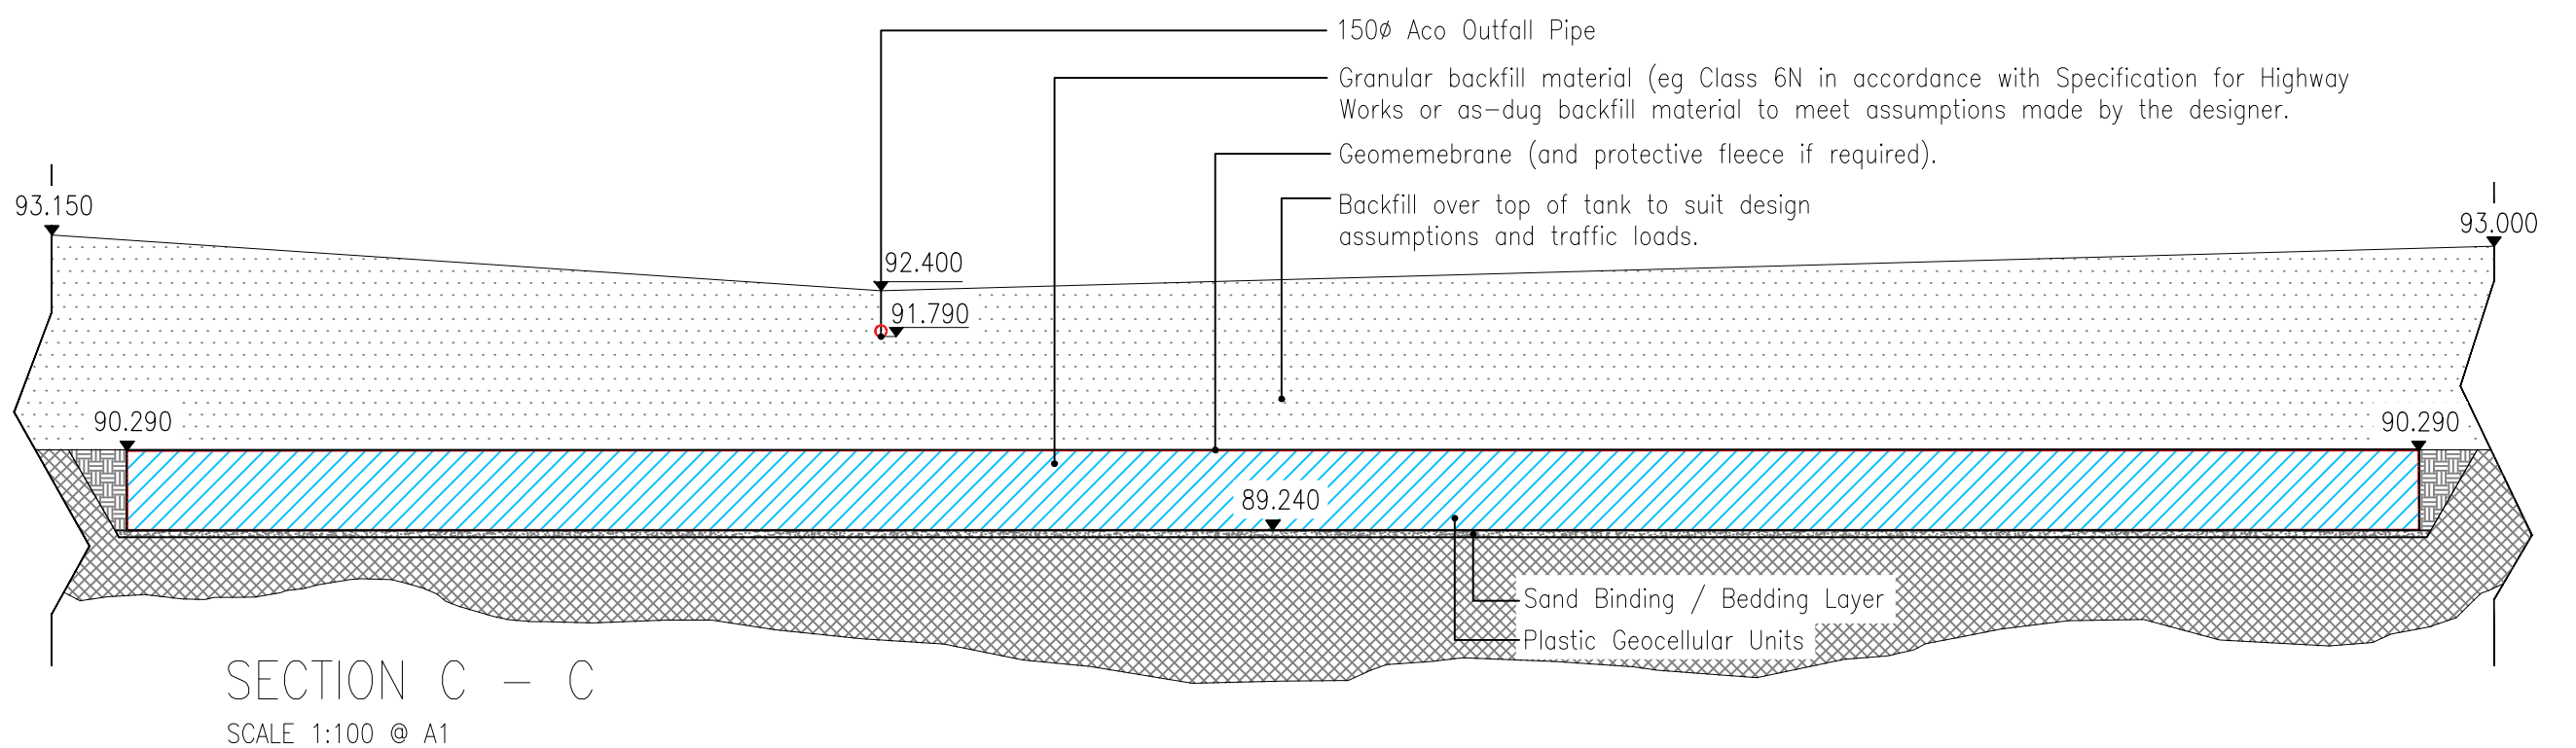

SITE LOCATION PLAN  
Scale: 1:5000 @ A1

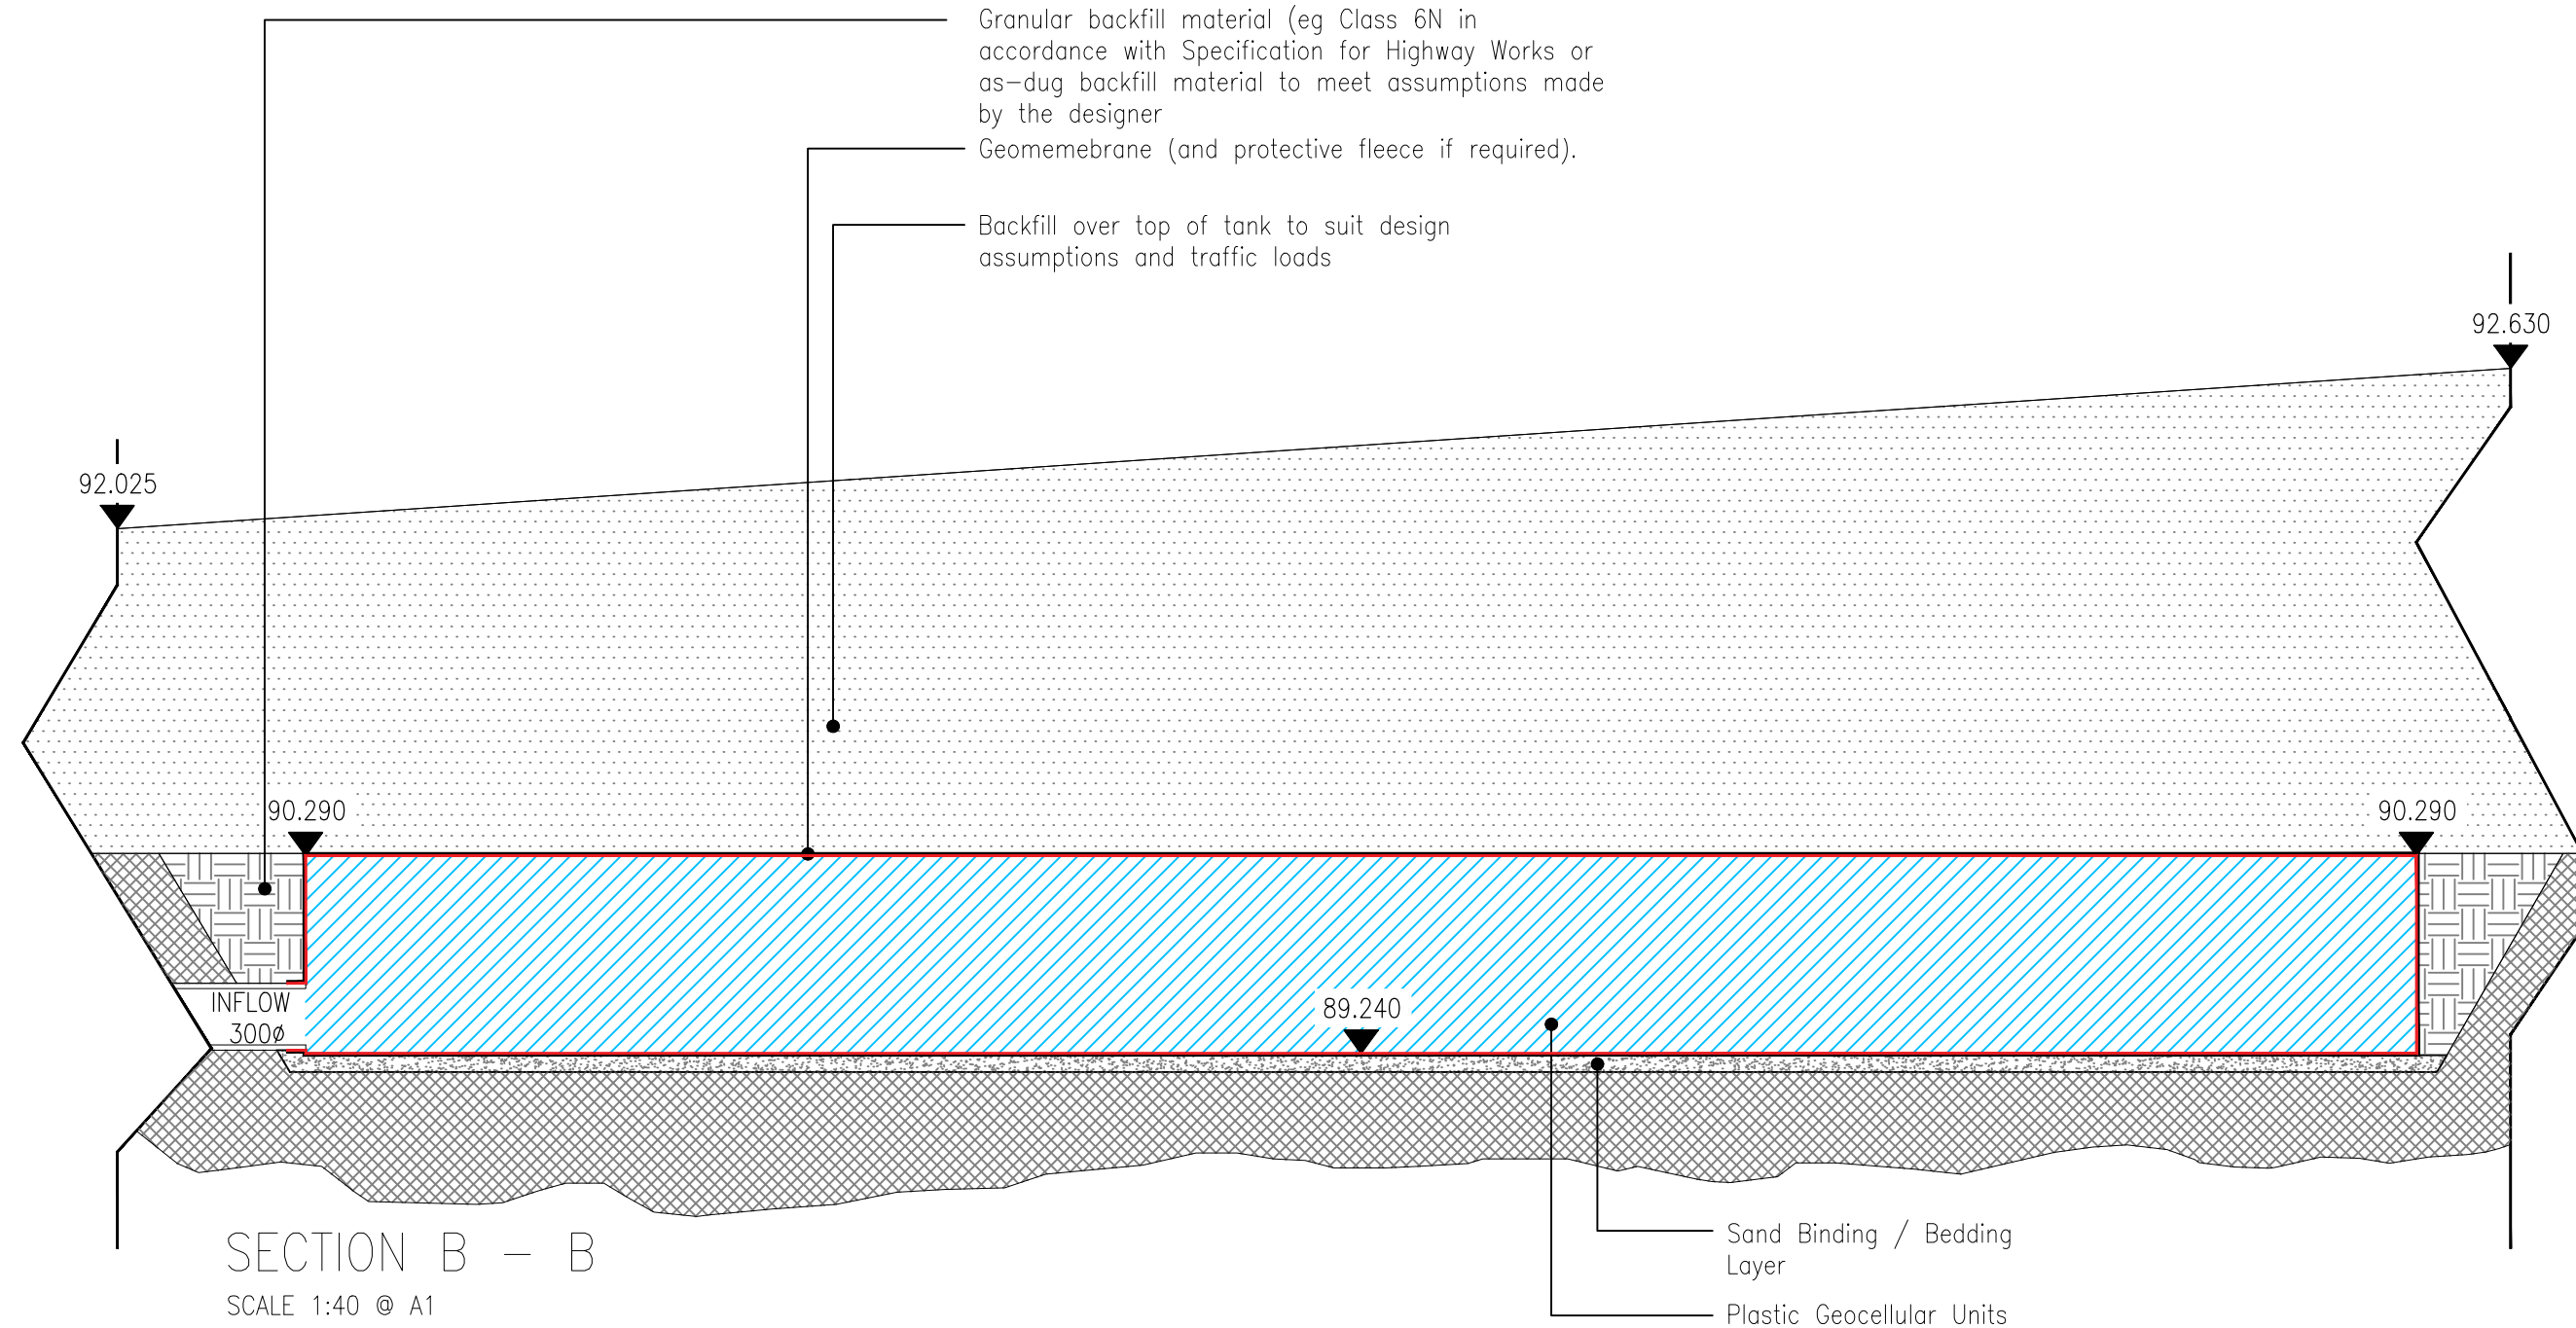

SITE PLAN  
Scale: 1:250 @ A1

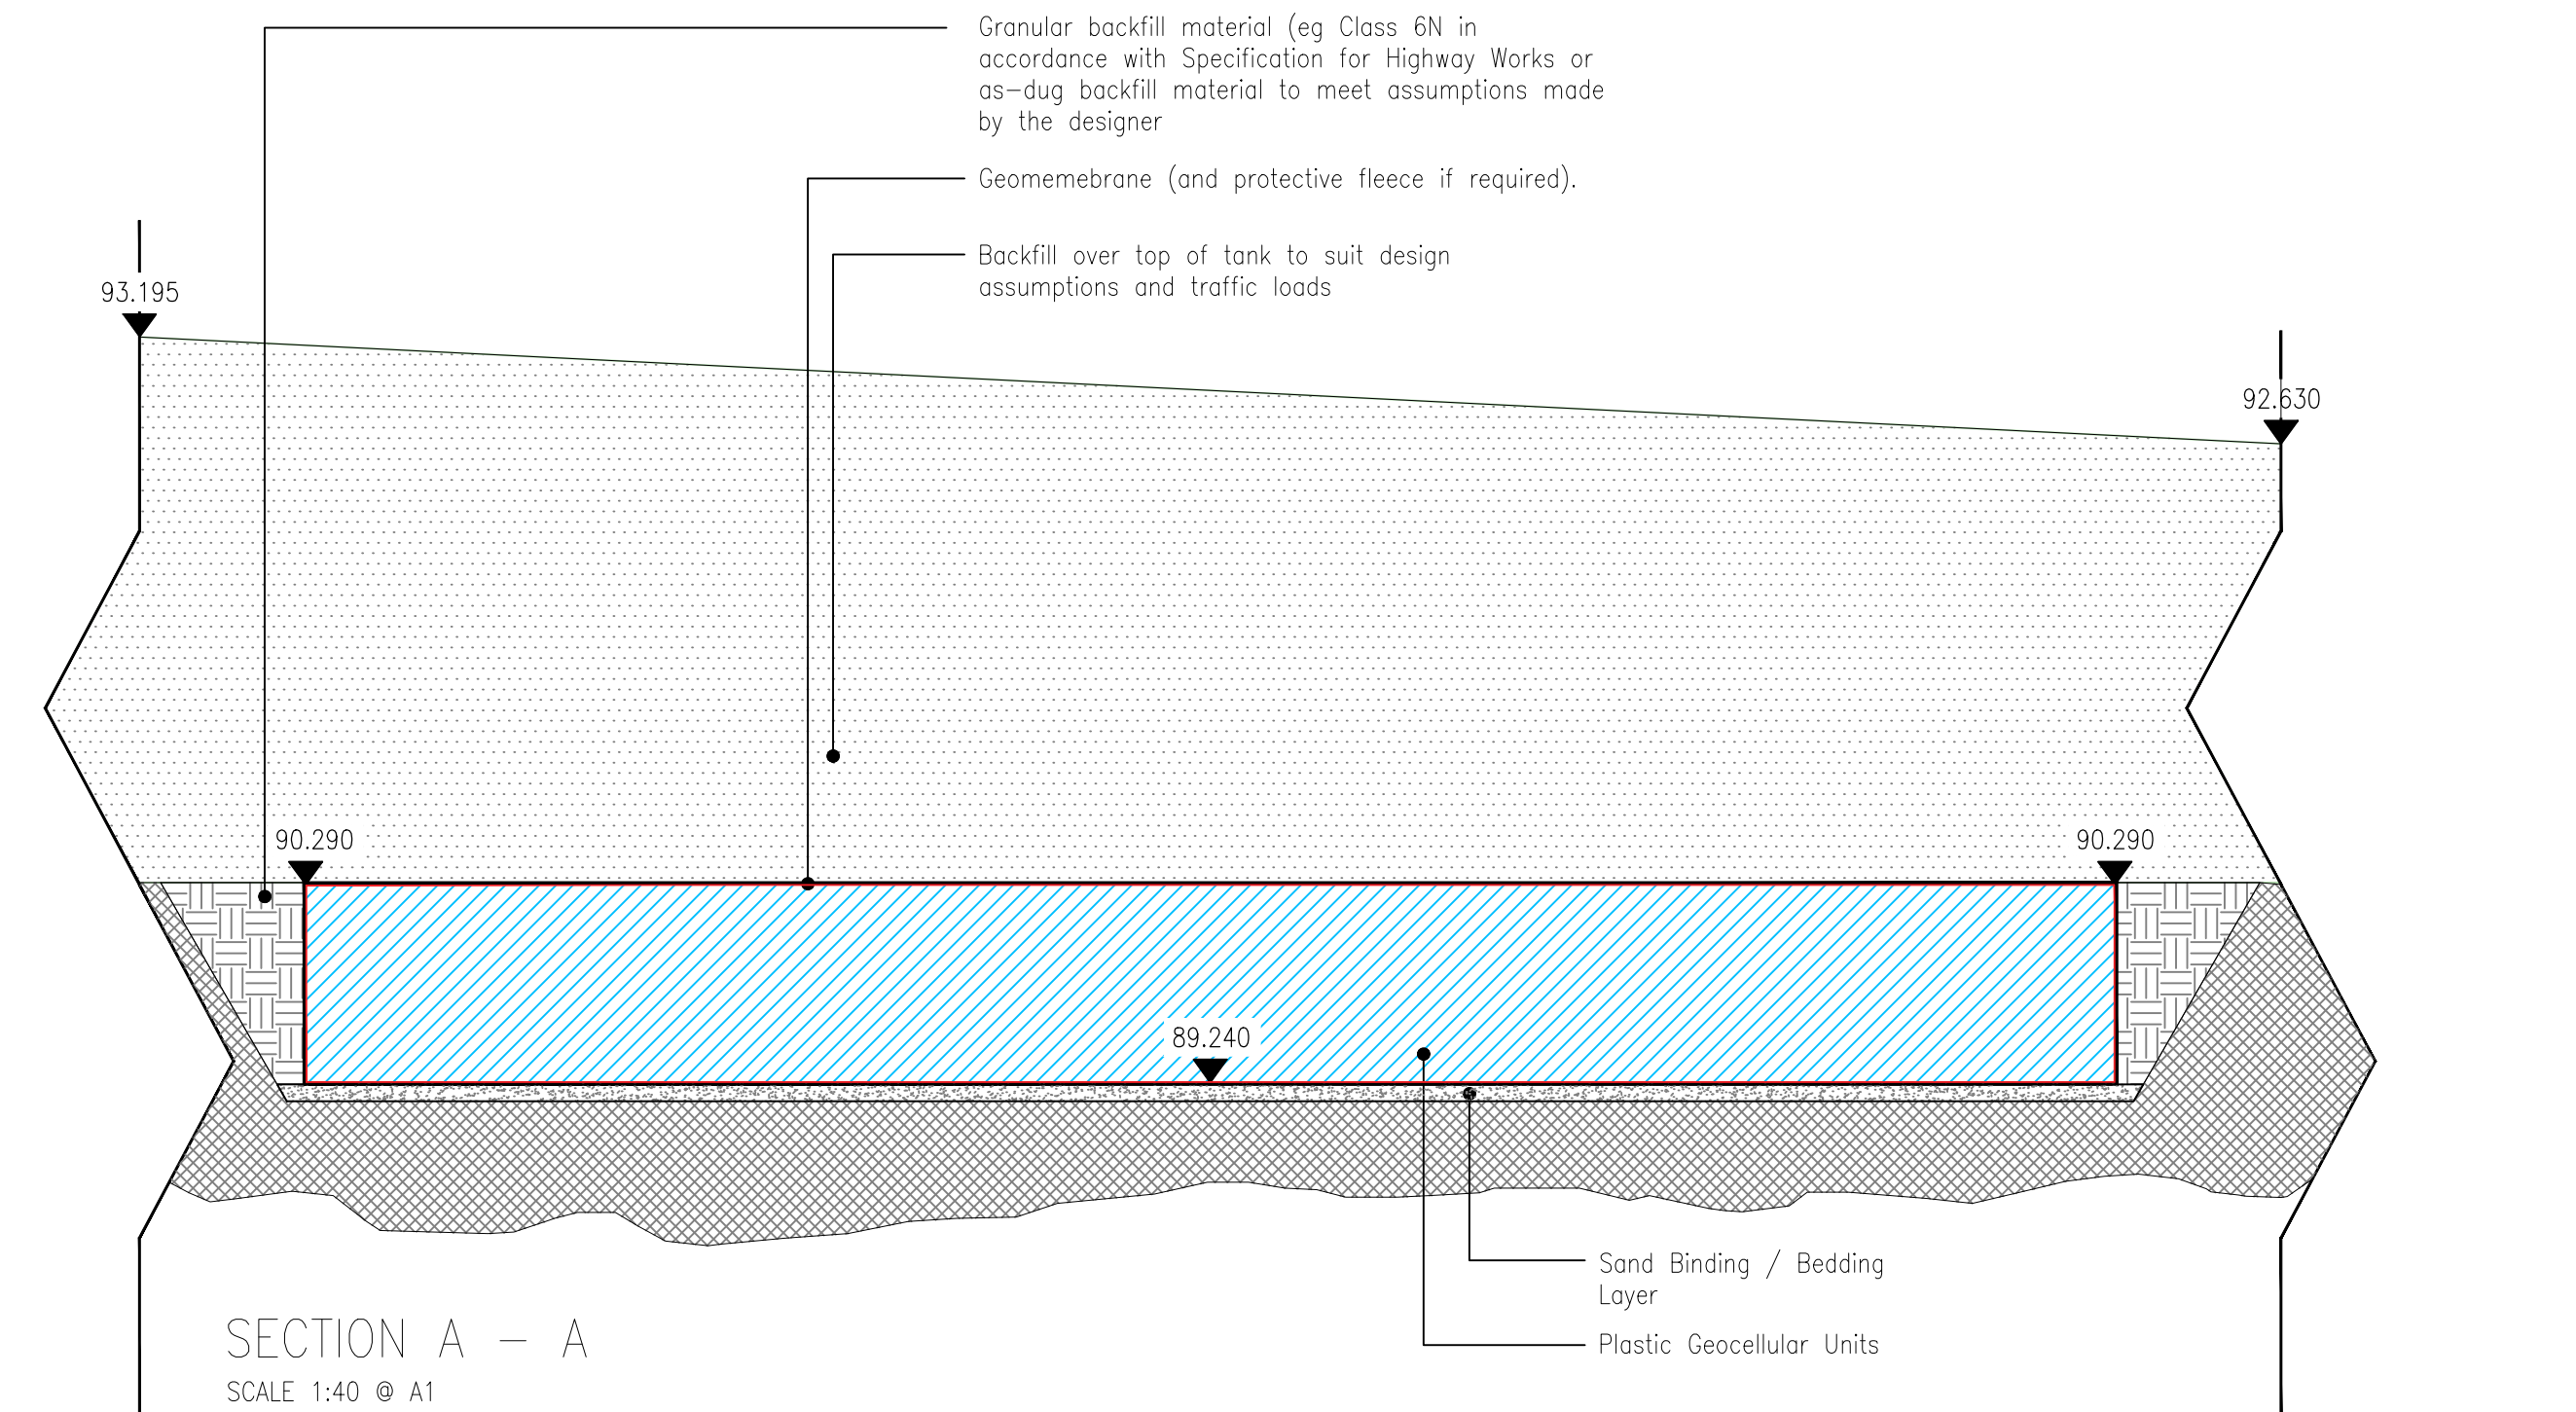

ATTENUATION TANK SECTIONS  
Scale: 1:100 @ A1

NOT FOR CONSTRUCTION

NOTES:-

1. All dimensions must be checked on site and not scaled from this drawing.
2. The Contractor shall make a survey of the site and shall be responsible for obtaining all dimensions and levels necessary for the proper fabrication of the structure as indicated.
3. All levels shown on this drawing are relative to Agreed Topographic survey
4. This drawing is to be read in conjunction with 29419/100 Series Drawings.
5. All existing invert levels are to be confirmed by contractor prior to construction. Connection subject to approval.

Site Red Line Boundary (7.06Ha)

0 2.5m 5m 7.5m 10m 12.5m  
Scale 1:250 @ A1

0 50m 100m 150m 200m 250m  
Scale 1:5000 @ A1

0 1m 2m 3m 4m 5m  
Scale 1:100 @ A1

0 0.4m 0.8m 1.2m 1.6m 2m  
Scale 1:40 @ A1

| Rev | Date     | Description         | DR  | CH   |
|-----|----------|---------------------|-----|------|
| P01 | 10/09/24 | ISSUED FOR PLANNING | JHT | JHTG |

© copyright



**GGP CONSULT**  
CONSULTING ENGINEERS  
ARCHITECTS  
PROJECT MANAGEMENT  
2 Hallam Road  
Priory Park East  
HULL HU4 7DY  
United Kingdom  
Telephone(+44) 01482 627963  
Fax (+44) 01482 641736  
Email info@ggpconsult.co.uk

Client

Job Title

AD Plant.

Ashton Keynes

Drawing Title  
**Attenuation Tank Sections**

Status  
Planning

Scale  
As Noted @ A1

Date  
Sept '24

Drawn By  
J. Hattersley

Checked  
JHC

Approved  
JHC

Dwg. No.  
29419/P2/104

Rev  
P01