



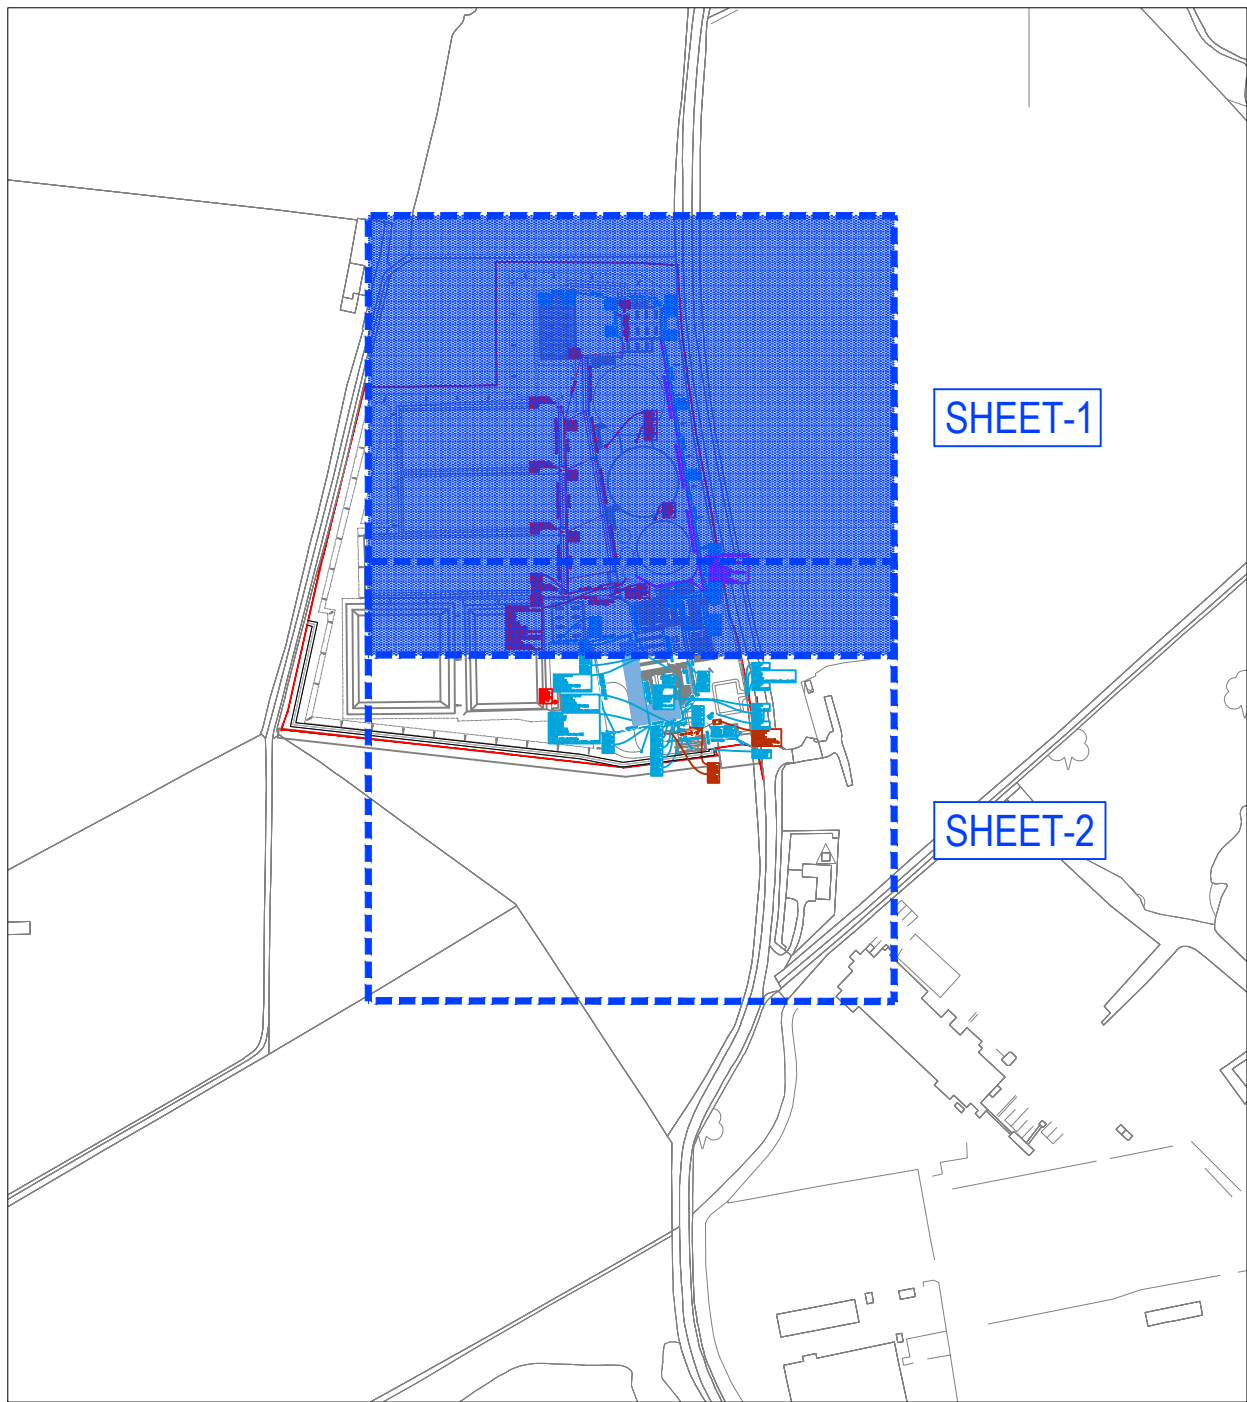


SITE LOCATION PLAN
Scale: 1:5000 @ A1

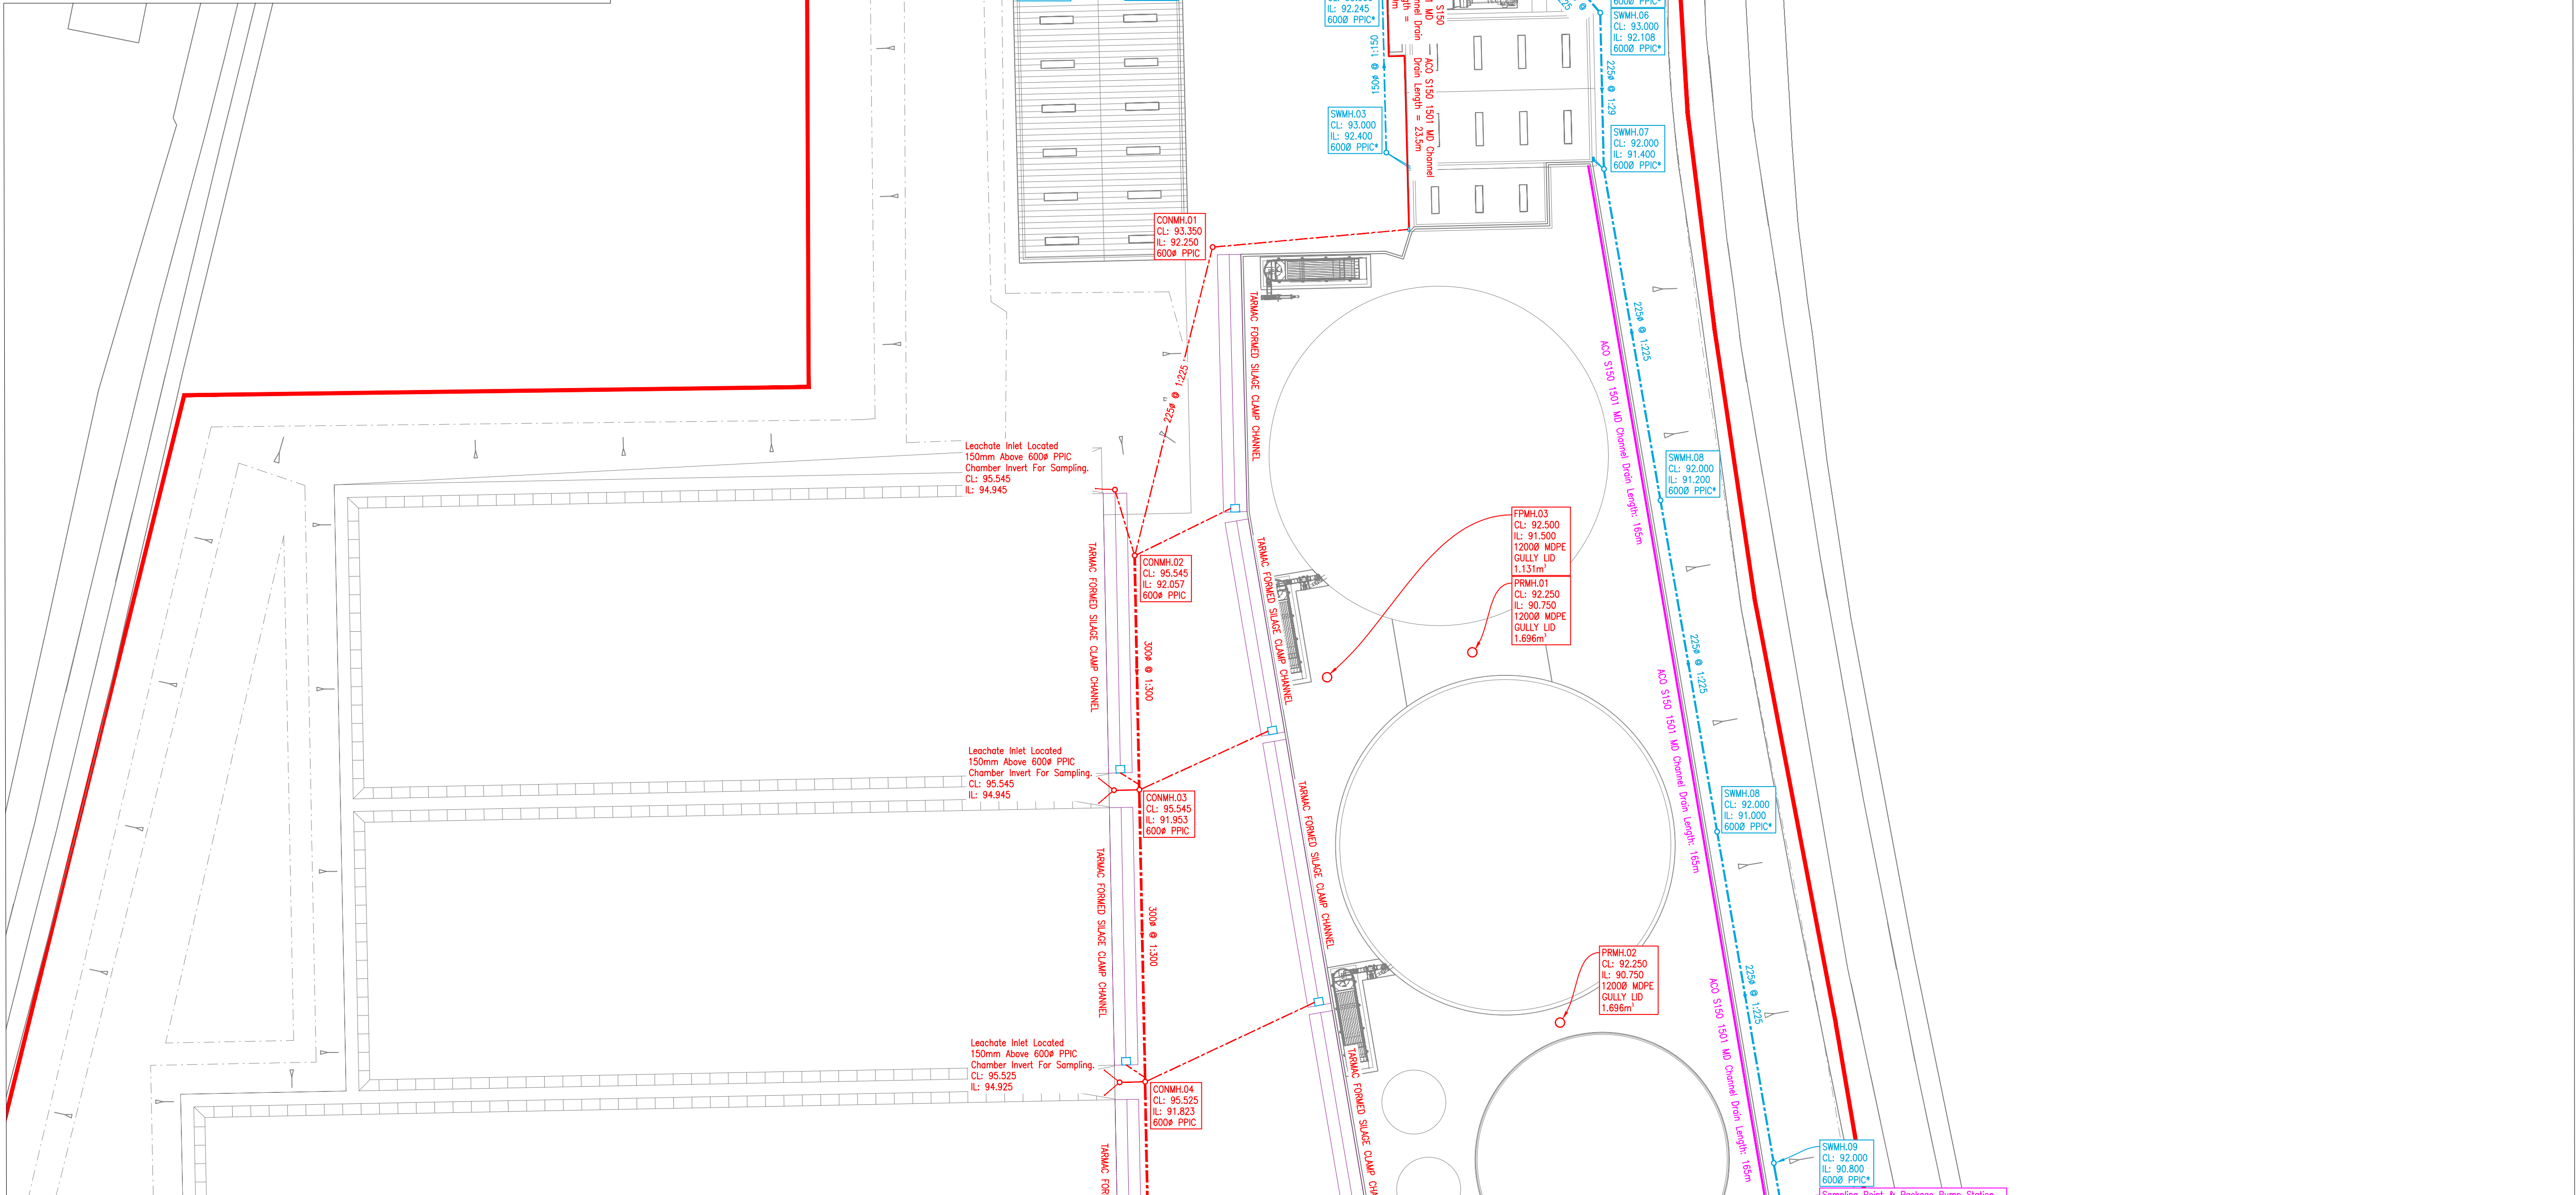

SITE PLAN
Scale: 1:500 @ A1

NOT FOR CONSTRUCTION

- NOTES:-
1. All dimensions must be checked on site and not scaled from this drawing.
 2. The Contractor shall make a survey of the site and shall be responsible for obtaining all dimensions and levels necessary for the proper fabrication of the structure as indicated.
 3. All levels shown on this drawing are relative to Agreed Topographic survey
 4. This drawing is to be read in conjunction with 29419/100 Series Drawings.
 5. All existing invert levels are to be confirmed by contractor prior to construction. Connection subject to approval.

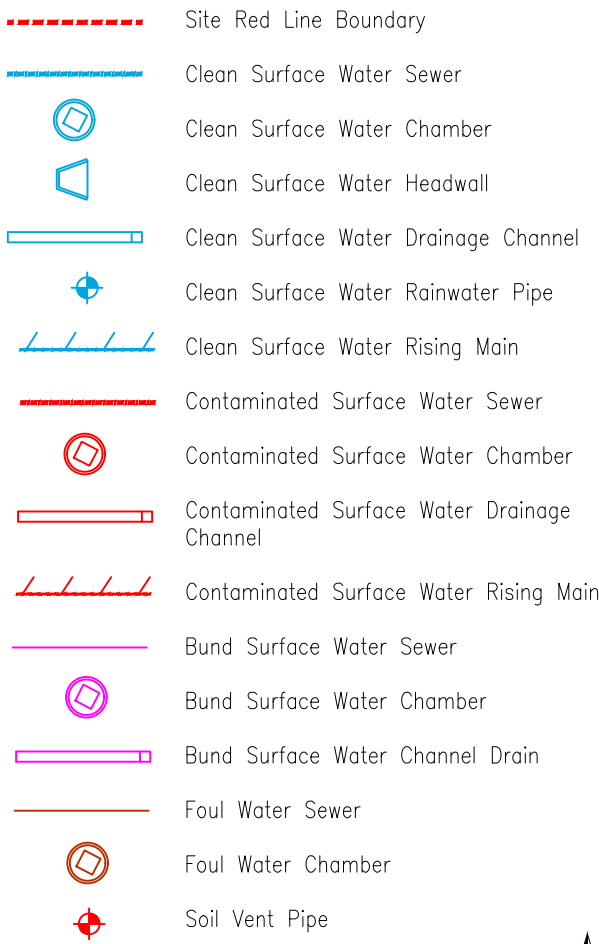

0 5m 10m 15m 20m 25m
Scale 1:500 @ A1

0 50m 100m 150m 200m 250m
Scale 1:5000 @ A1

Rev	Date	Description	WD	JHC
P01	10/09/24	ISSUED FOR APPROVAL		

© copyright

GGP CONSULT

CONSULTING ENGINEERS
ARCHITECTS
PROJECT MANAGEMENT

2 Hallam Road
Priory Park East
HULL HU4 7DY
United Kingdom

Telephone(+44) 01482 627963
Fax (+44) 01482 641736
Email info@ggpconsult.co.uk



Job Title
**AD Plant.
Ashton Keynes**

Drawing Title
**Site Layout Plan
Sheet 1 of 2**

Status
Planning

Scale
As Noted @ A1

Date
July '24

Drawn By
W. Brown

Checked
JHC

Approved
JHC

Dwg. No.
29419/P2/103

Rev
P01