



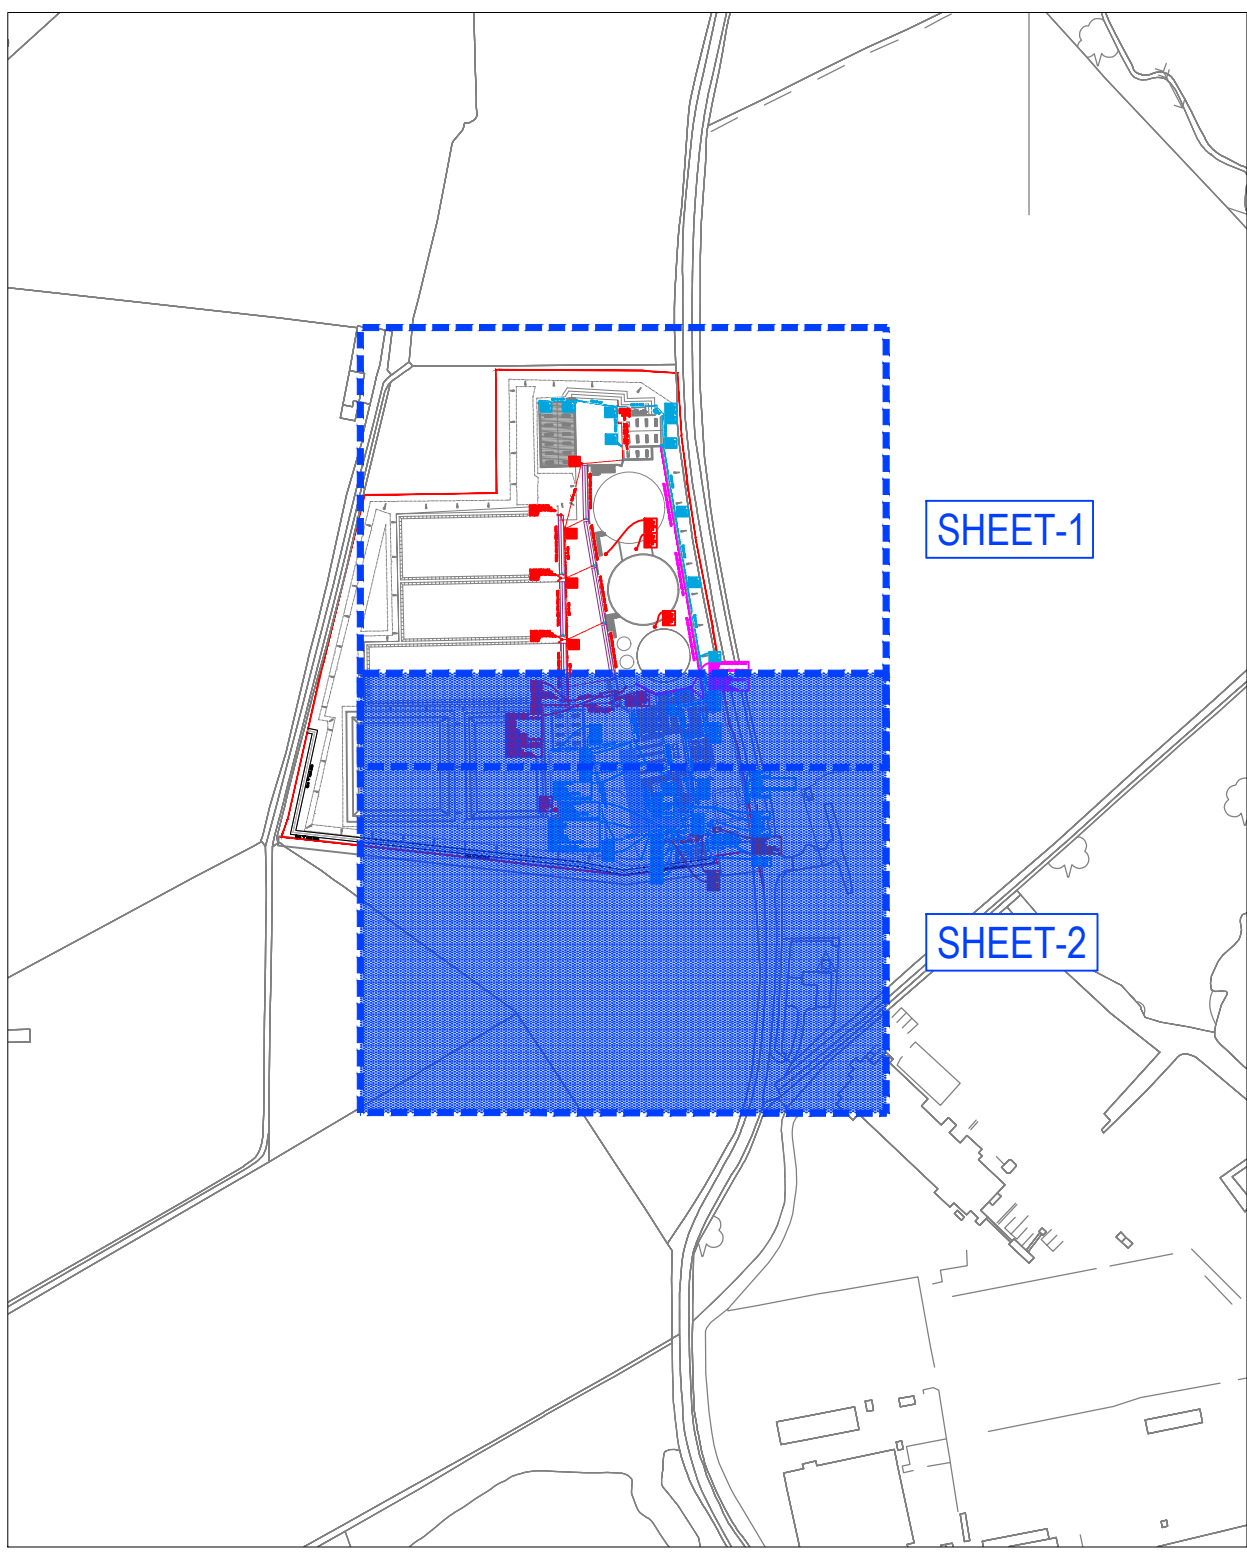

SITE LOCATION PLAN

Scale: 1:5000 @ A1



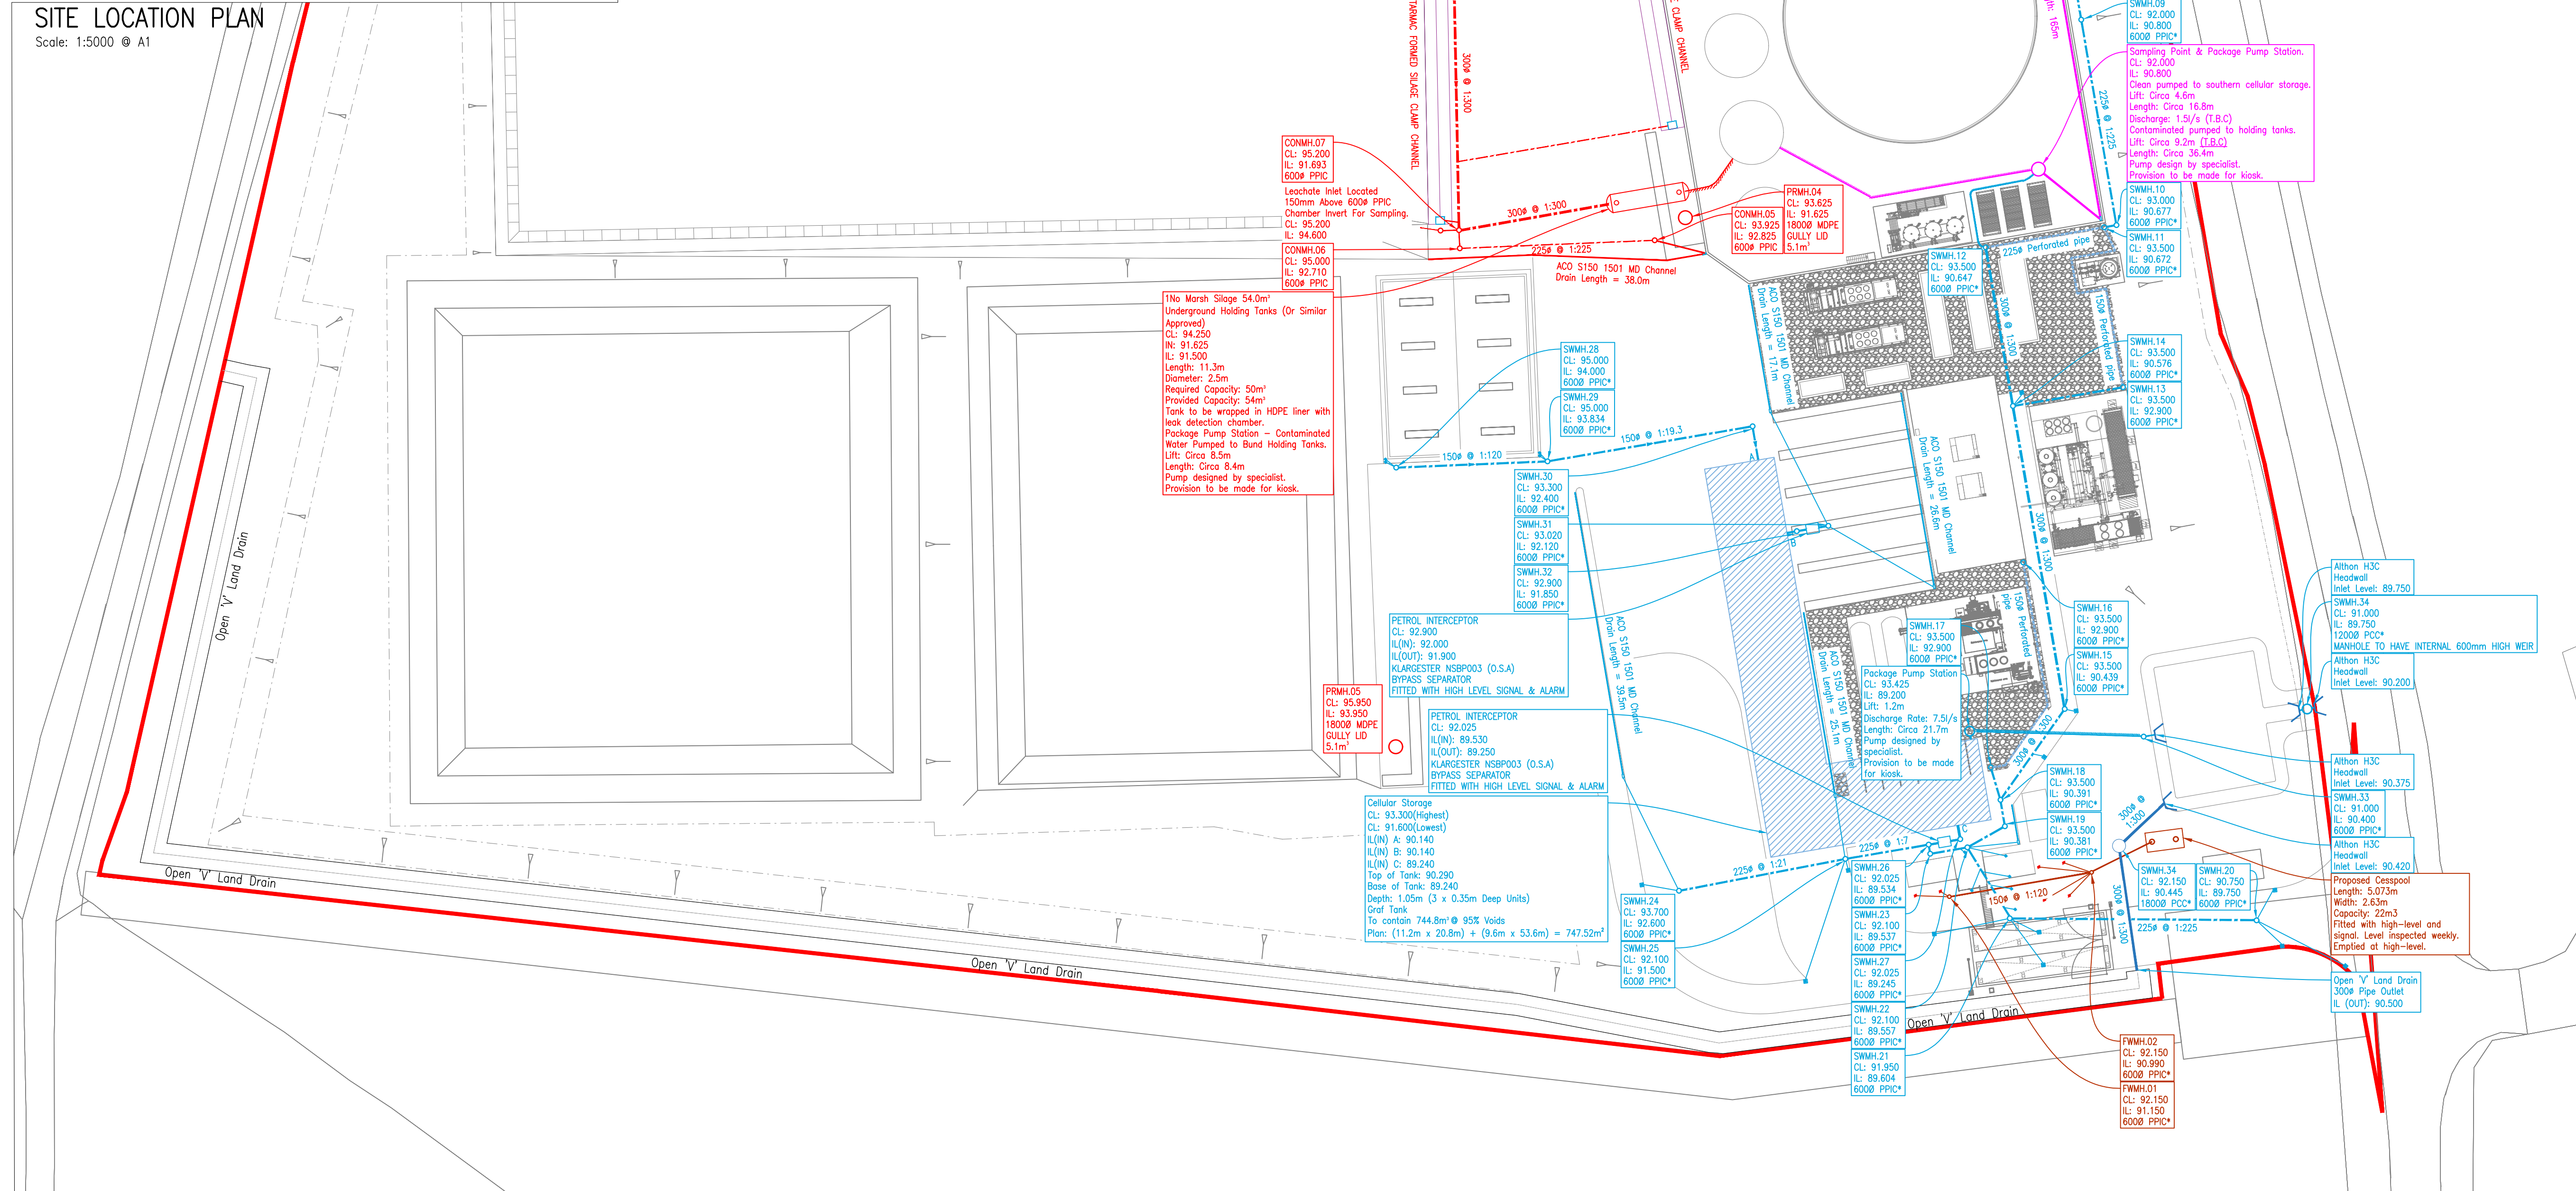


SITE PLAN

Scale: 1:500 @ A1

NOTES:

1. All dimensions must be checked on site and not scaled from this drawing.
2. The Contractor shall make a survey of the site and shall be responsible for obtaining all dimensions and levels necessary for the proper fabrication of the structure as indicated.
3. All levels shown on this drawing are relative to Agreed Topographic survey.
4. This drawing is to be read in conjunction with 29419/100 Series Drawings.
5. All existing invert levels are to be confirmed by contractor prior to construction. Connection subject to approval.

  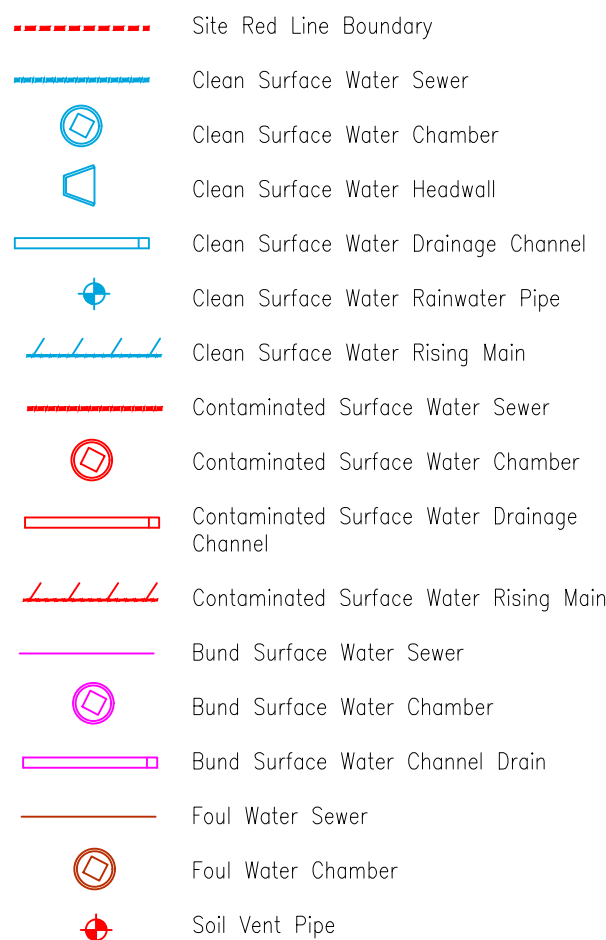

P02	11/09/24	ISSUED FOR APPROVAL	JHC	JHC
P01	10/09/24	ISSUED FOR APPROVAL	WP	JHC

Rev	Date	Description	DR	CH
-----	------	-------------	----	----

© copyright

GGP CONSULT

CONSULTING ENGINEERS
ARCHITECTS
PROJECT MANAGEMENT
2 Hallam Road
Priory Park East
HULL HU4 7DY
United Kingdom
Telephone(+44) 01482 627963
Fax (+44) 01482 641736
Email info@ggpconsult.co.uk



Client
AD Plant.
Ashton Keynes

Drawing Title
Site Layout Plan
Sheet 2 of 2

Status
Planning

Scale
As Noted @ A1

Drawn By
W. Brown

Checked
JHC

Approved
JHC

Drg. No.
29419/P2/103

Rev
P02

NOT FOR CONSTRUCTION