
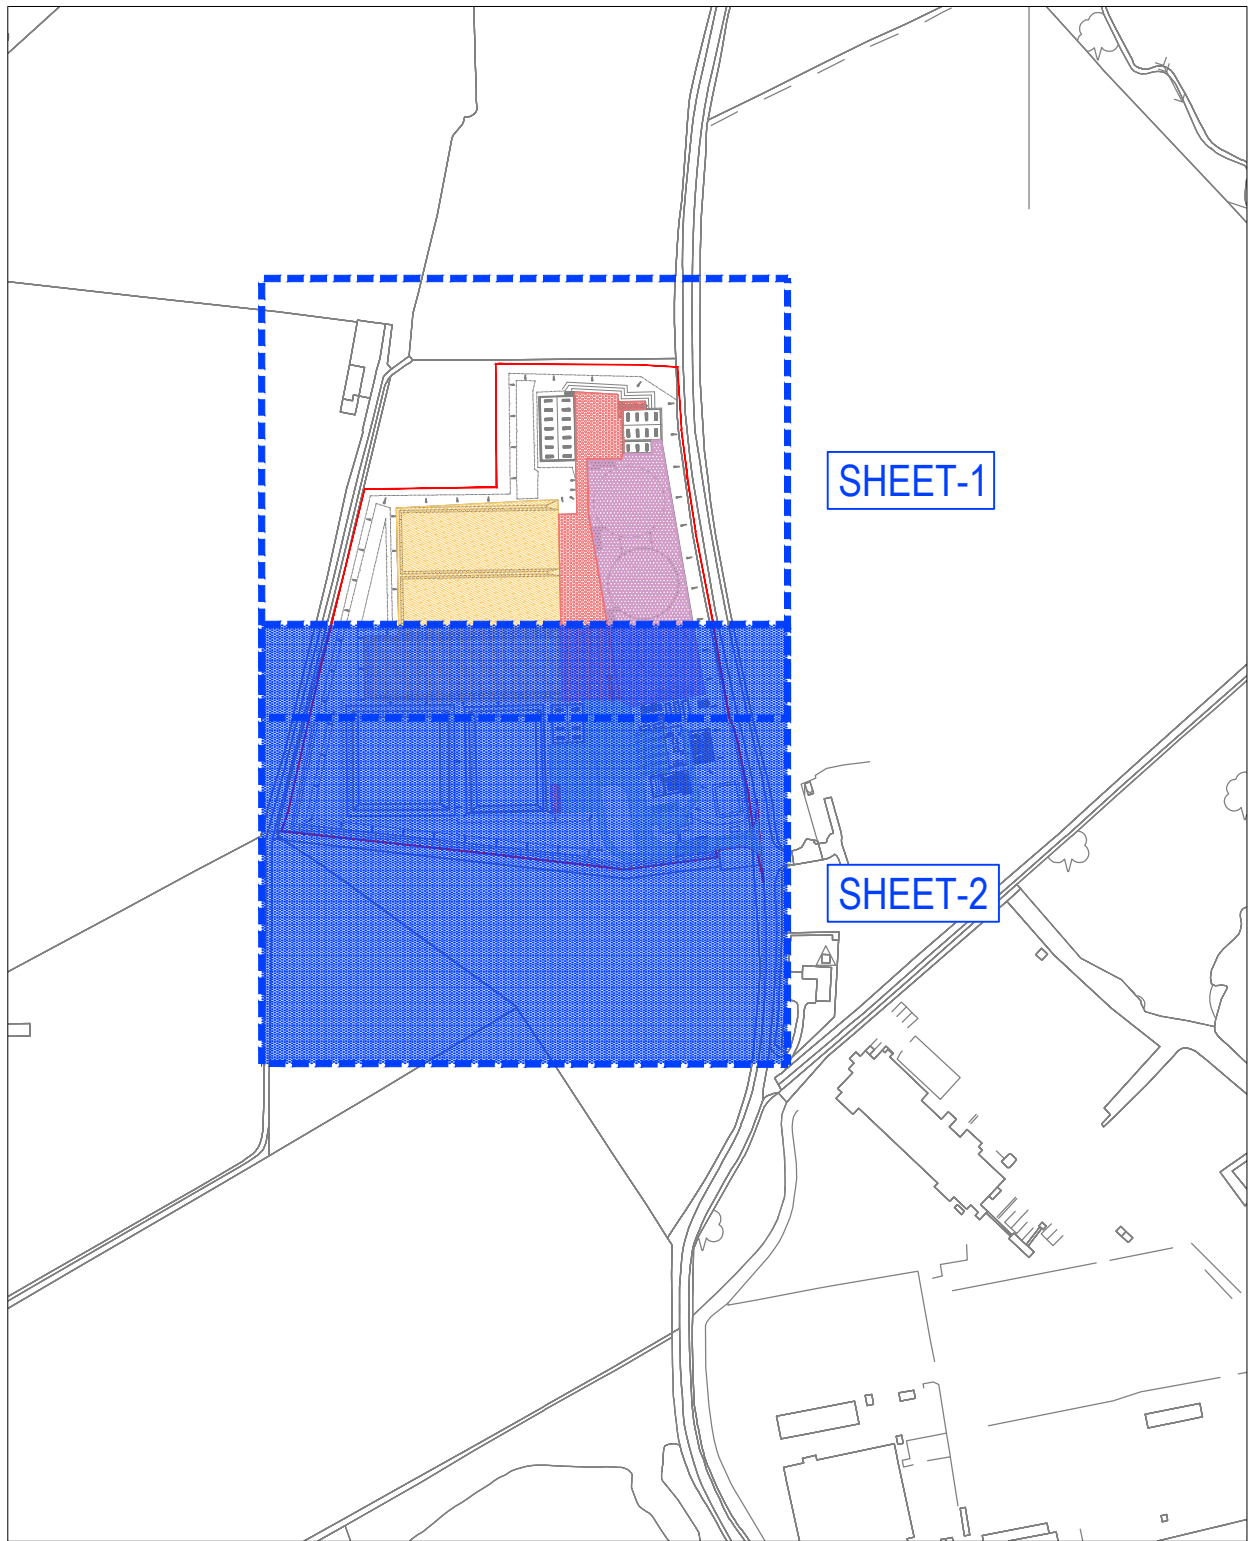


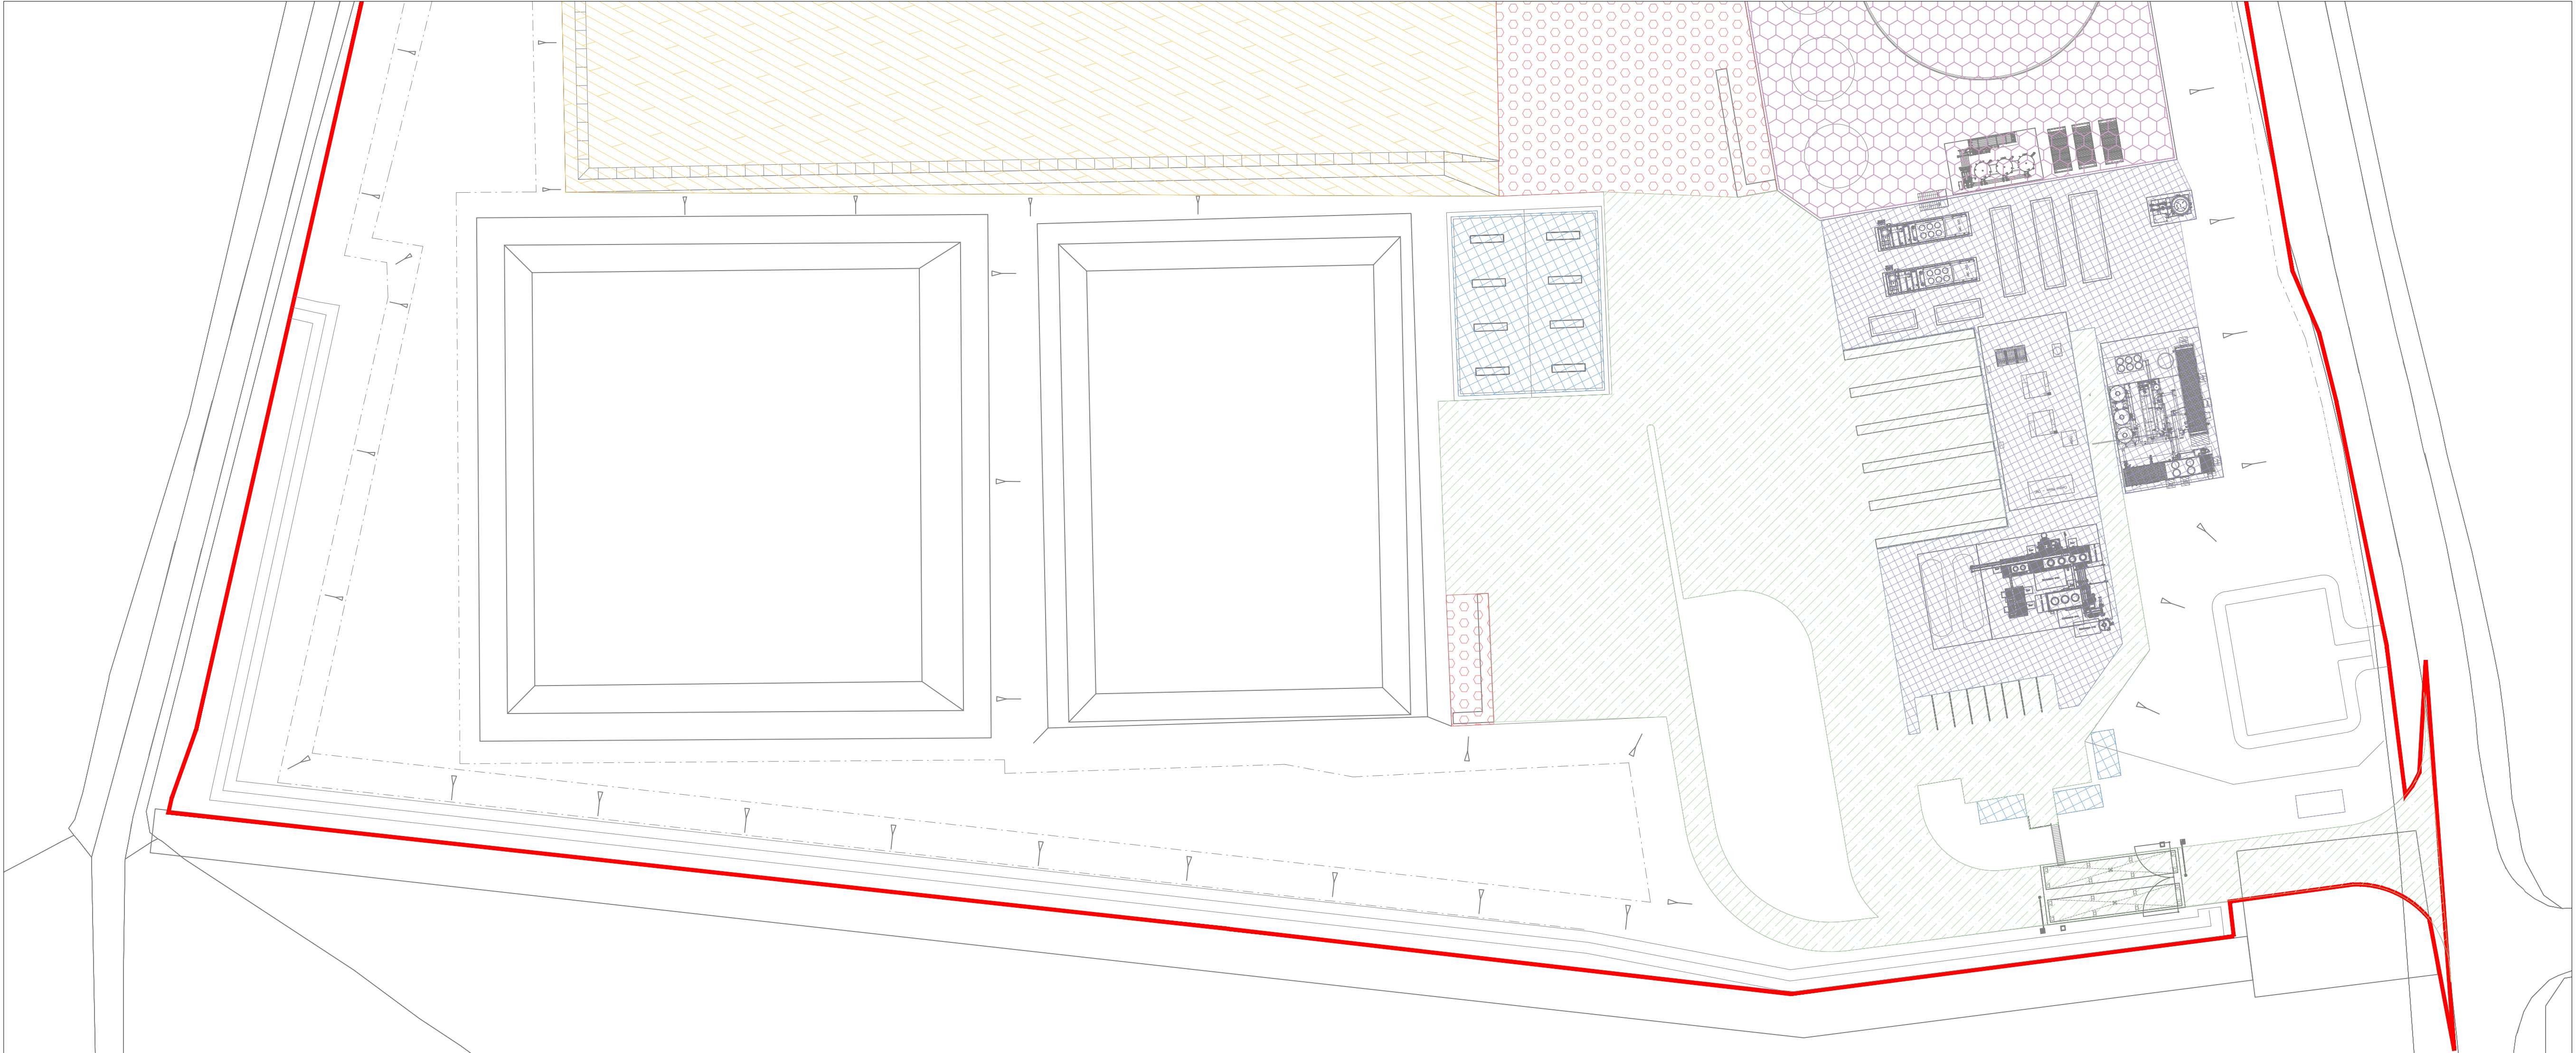


SITE LOCATION PLAN
Scale: 1:5000 @ A1

SITE PLAN
Scale: 1:500 @ A1

NOT FOR CONSTRUCTION

- NOTES:-
1. All dimensions must be checked on site and not scaled from this drawing.
 2. The Contractor shall make a survey of the site and shall be responsible for obtaining all dimensions and levels necessary for the proper fabrication of the structure as indicated.
 3. All levels shown on this drawing are relative to Agreed Topographic survey
 4. This drawing is to be read in conjunction with 29419/100 Series Drawings.
 5. All existing invert levels are to be confirmed by contractor prior to construction. Connection subject to approval.

- Site Red Line Boundary (7.06Ha)
- Denotes Clean w/Petrochemicals
Hardstanding Runoff Area — 5,201m²
- Denotes Clean Equipment Runoff
Area — 2,300m²
- Denotes Clean/Contaminated Bund Runoff
Area — 8,507m²
- Denotes Dirty Silage Clamp Runoff
Area — 14,236m²
- Denotes Contaminated Hardstanding Runoff
Area — 5,198m²
- Denotes Clean Roof Runoff
Area — 2,196m²

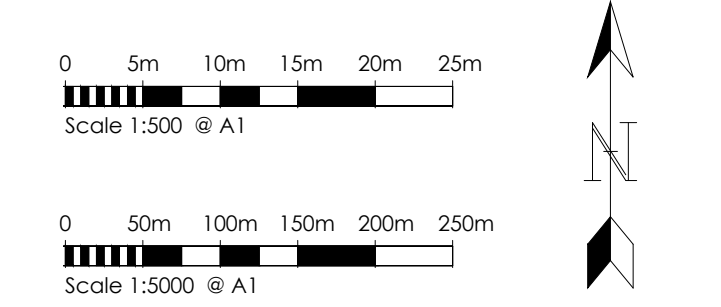

P02	11/09/24	ISSUED FOR APPROVAL	ASP	JHC
P01	10/09/24	ISSUED FOR APPROVAL	WP	JHC
Rev	Date	Description	DR	CH

© copyright

GGP

CONSULT

CONSULTING ENGINEERS
ARCHITECTS
PROJECT MANAGEMENT
2 Hallam Road
Priory Park East
HULL HU4 7DY
United Kingdom

Telephone(+44) 01482 627963
Fax (+44) 01482 641736
Email info@ggpconsult.co.uk



Client
Job Title
AD Plant.
Ashton Keynes

Drawing Title
Site Drainage Catchment
Plan 2 of 2

Status	Planning		
Scale	As Noted @ A1	Date	July '24
Drawn By	W. Brown	Checked	JHC
		Approved	JHC

Dwg. No.	Rev
29419/P2/105	P02