



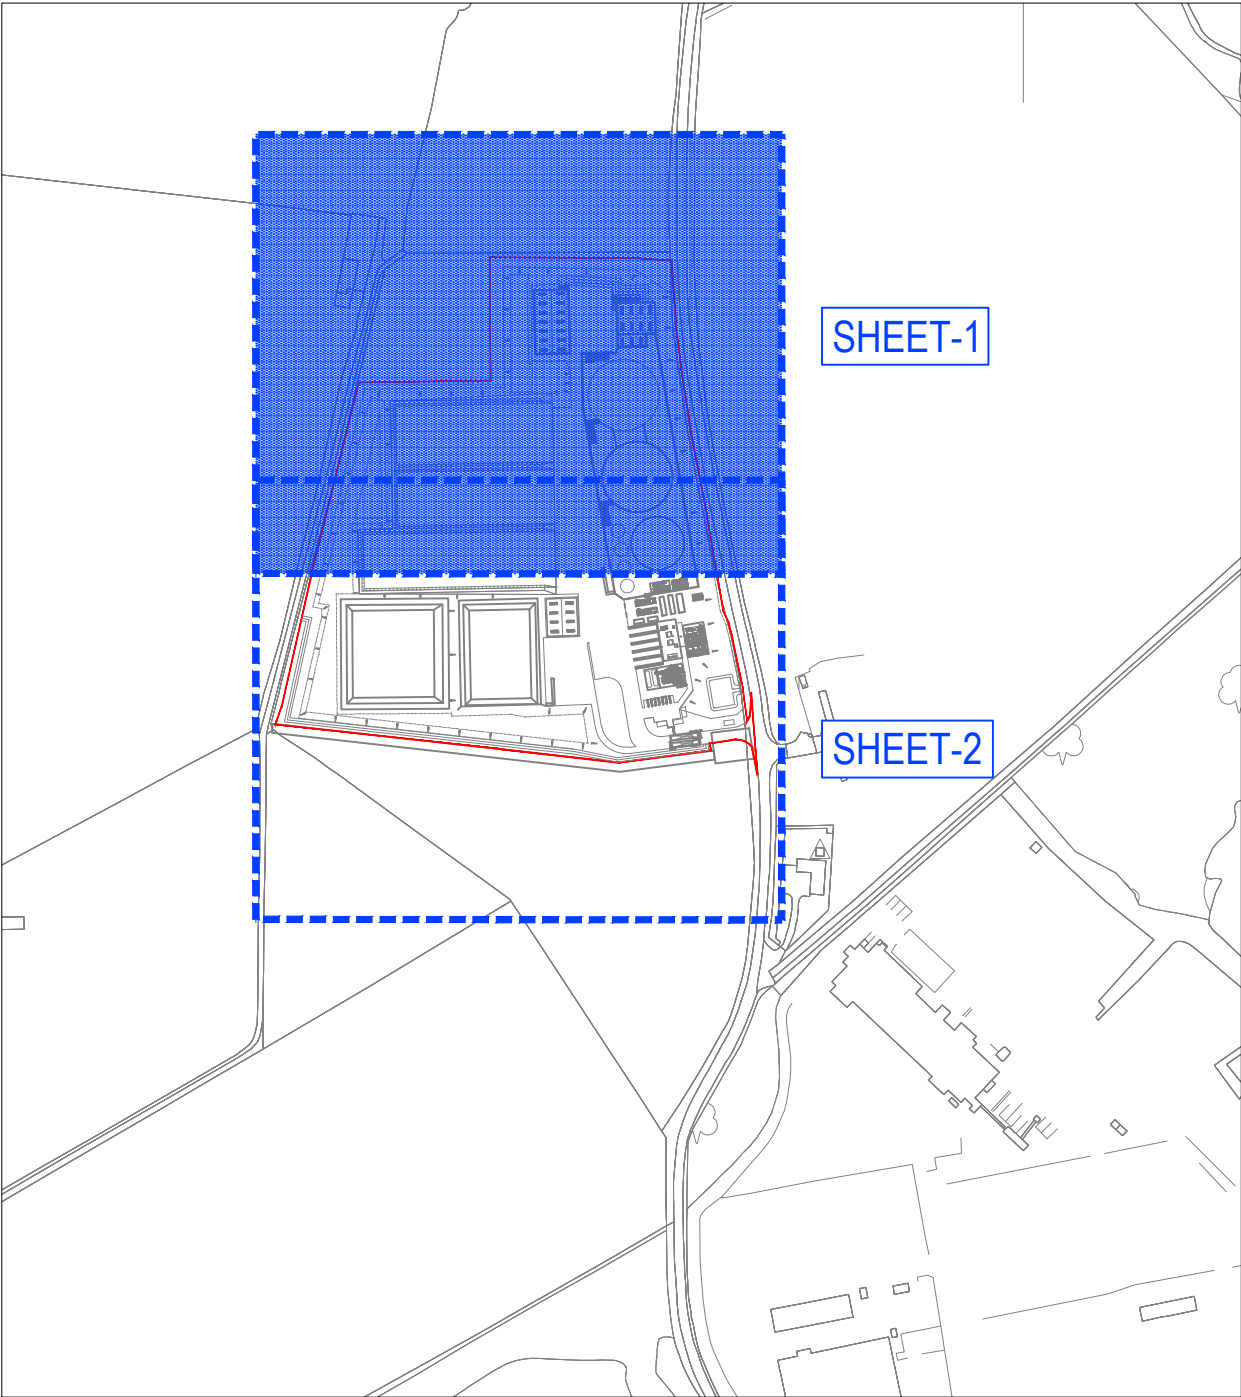

SITE LOCATION PLAN
Scale: 1:5000 @ A1

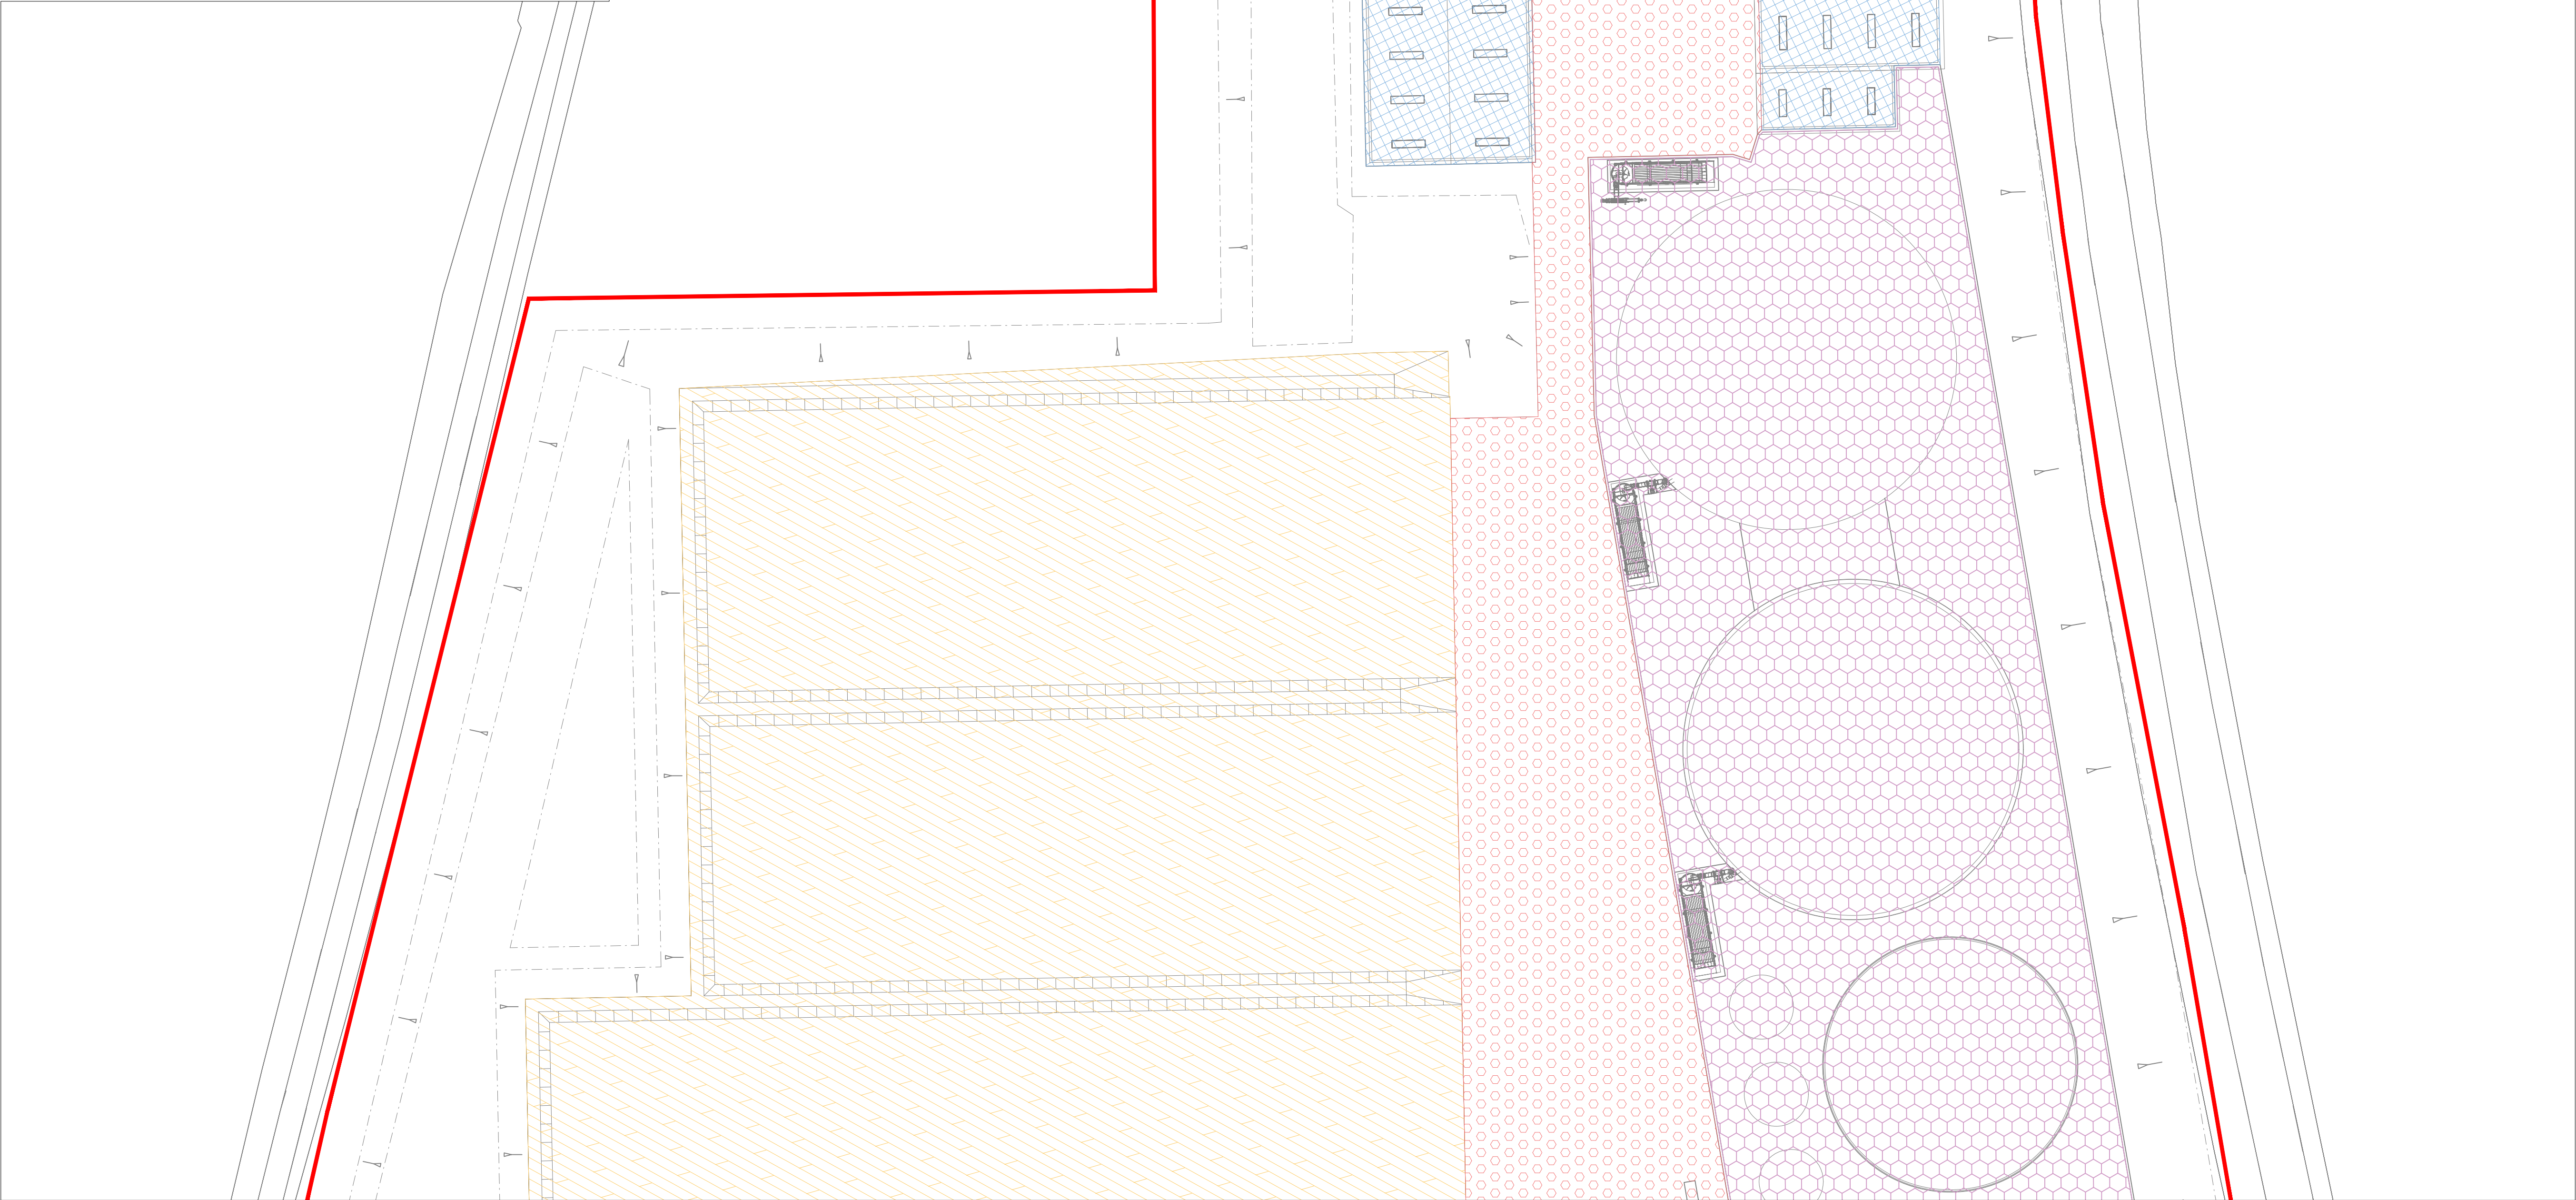

SITE PLAN
Scale: 1:500 @ A1


NOT FOR CONSTRUCTION

- NOTES:-
1. All dimensions must be checked on site and not scaled from this drawing.
 2. The Contractor shall make a survey of the site and shall be responsible for obtaining all dimensions and levels necessary for the proper fabrication of the structure as indicated.
 3. All levels shown on this drawing are relative to Agreed Topographic survey
 4. This drawing is to be read in conjunction with 29419/100 Series Drawings.
 5. All existing invert levels are to be confirmed by contractor prior to construction. Connection subject to approval.

- Site Red Line Boundary (7.06Ha)
- Denotes Clean w/Petrochemicals Hardstanding Runoff Area — 5,201m²
- Denotes Clean Equipment Runoff Area — 2,300m²
- Denotes Clean/Contaminated Bund Runoff Area — 8,507m²
- Denotes Dirty Silage Clamp Runoff Area — 14,236m²
- Denotes Contaminated Hardstanding Runoff Area — 5,198m²
- Denotes Clean Roof Runoff Area — 2,196m²

0 5m 10m 15m 20m 25m
Scale 1:500 @ A1

0 50m 100m 150m 200m 250m
Scale 1:5000 @ A1

 

P01	10/09/24	ISSUED FOR APPROVAL	WP	JHC
Rev	Date	Description	DR	CH

© copyright



GGP CONSULT
CONSULTING ENGINEERS
ARCHITECTS
PROJECT MANAGEMENT
2 Hallam Road
Priory Park East
HULL HU4 7DY
United Kingdom
Telephone(+44) 01482 627963
Fax (+44) 01482 641736
Email info@ggpconsult.co.uk



Job Title
AD Plant.
Ashton Keynes

Drawing Title
Site Drainage Catchment
Plan 1 of 2

Status
Planning

Scale
As Noted @ A1

Date
July '24

Drawn By
W. Brown

Checked
JHC

Approved
JHC

Drg. No.
29419/P2/105

Rev
P01