




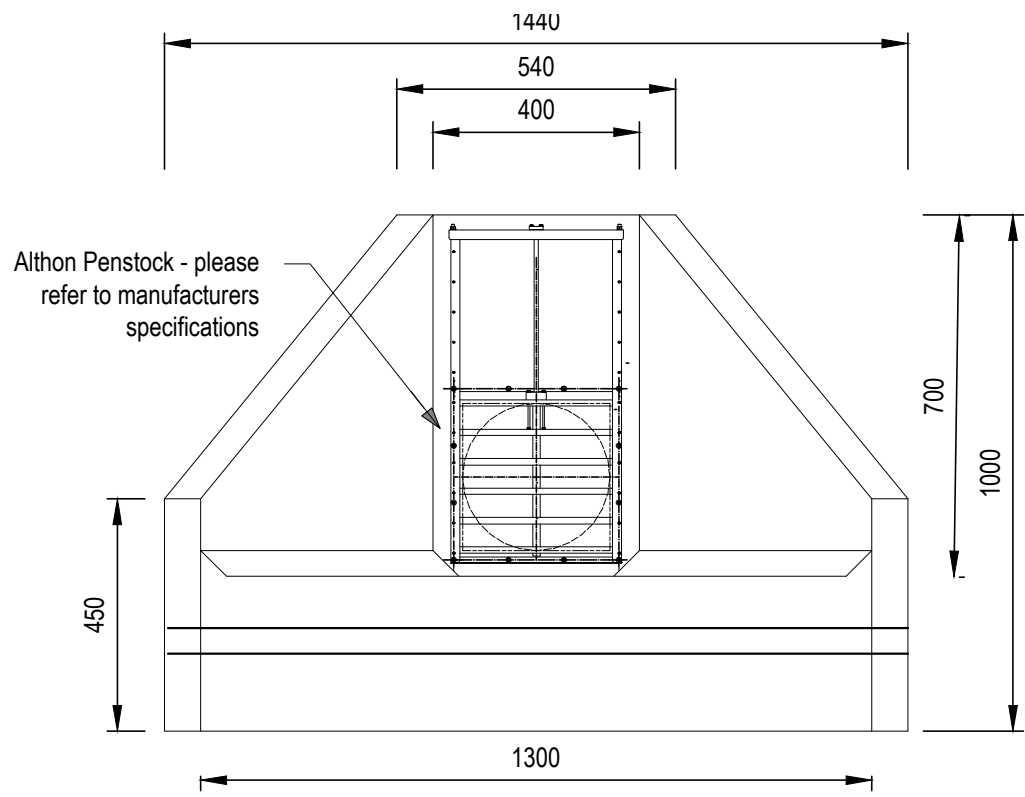


Althon H3C Headwall w/ Penstock
Cross-Section
Scale: 1:15 @ A1

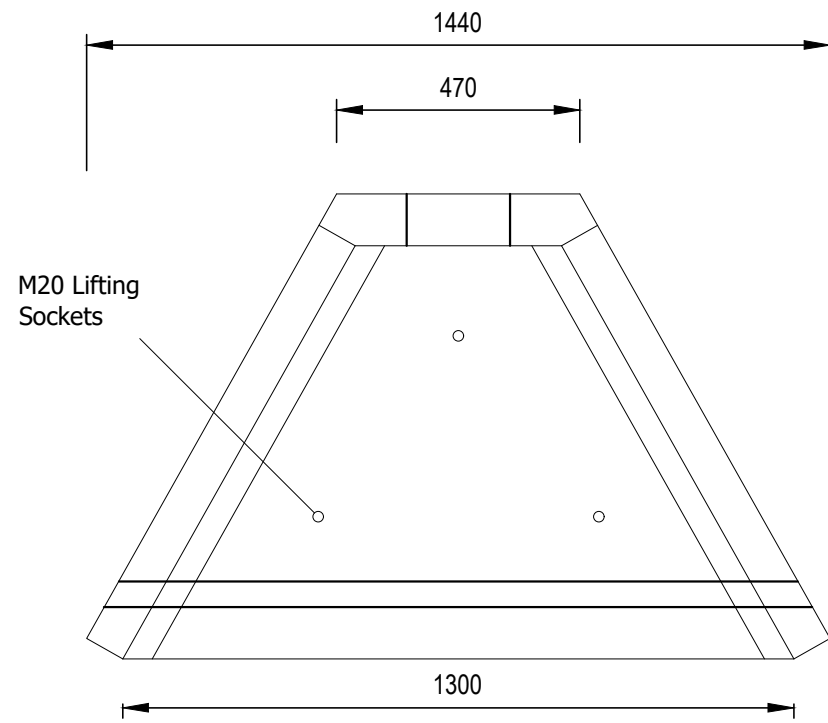


Althon H3C Headwall w/ Penstock
Plan-View
Scale: 1:15 @ A1

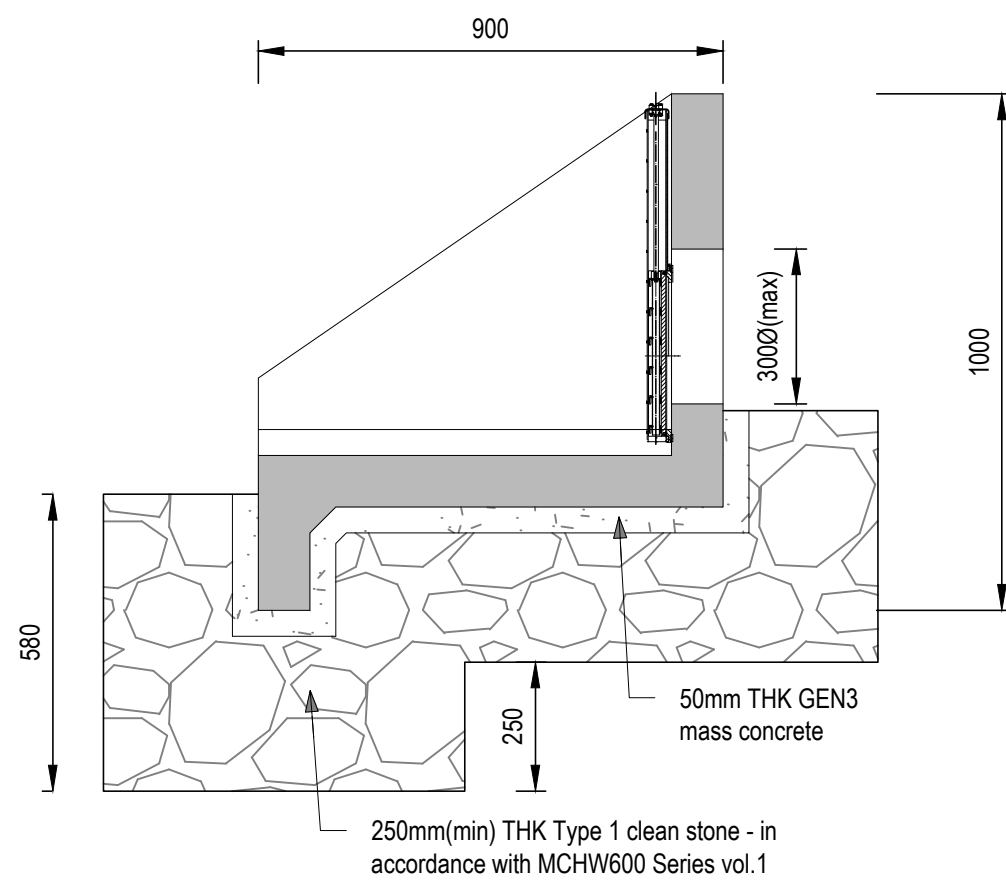


Althon H3C Headwall w/ Penstock
Section-Thru
Scale: 1:15 @ A1

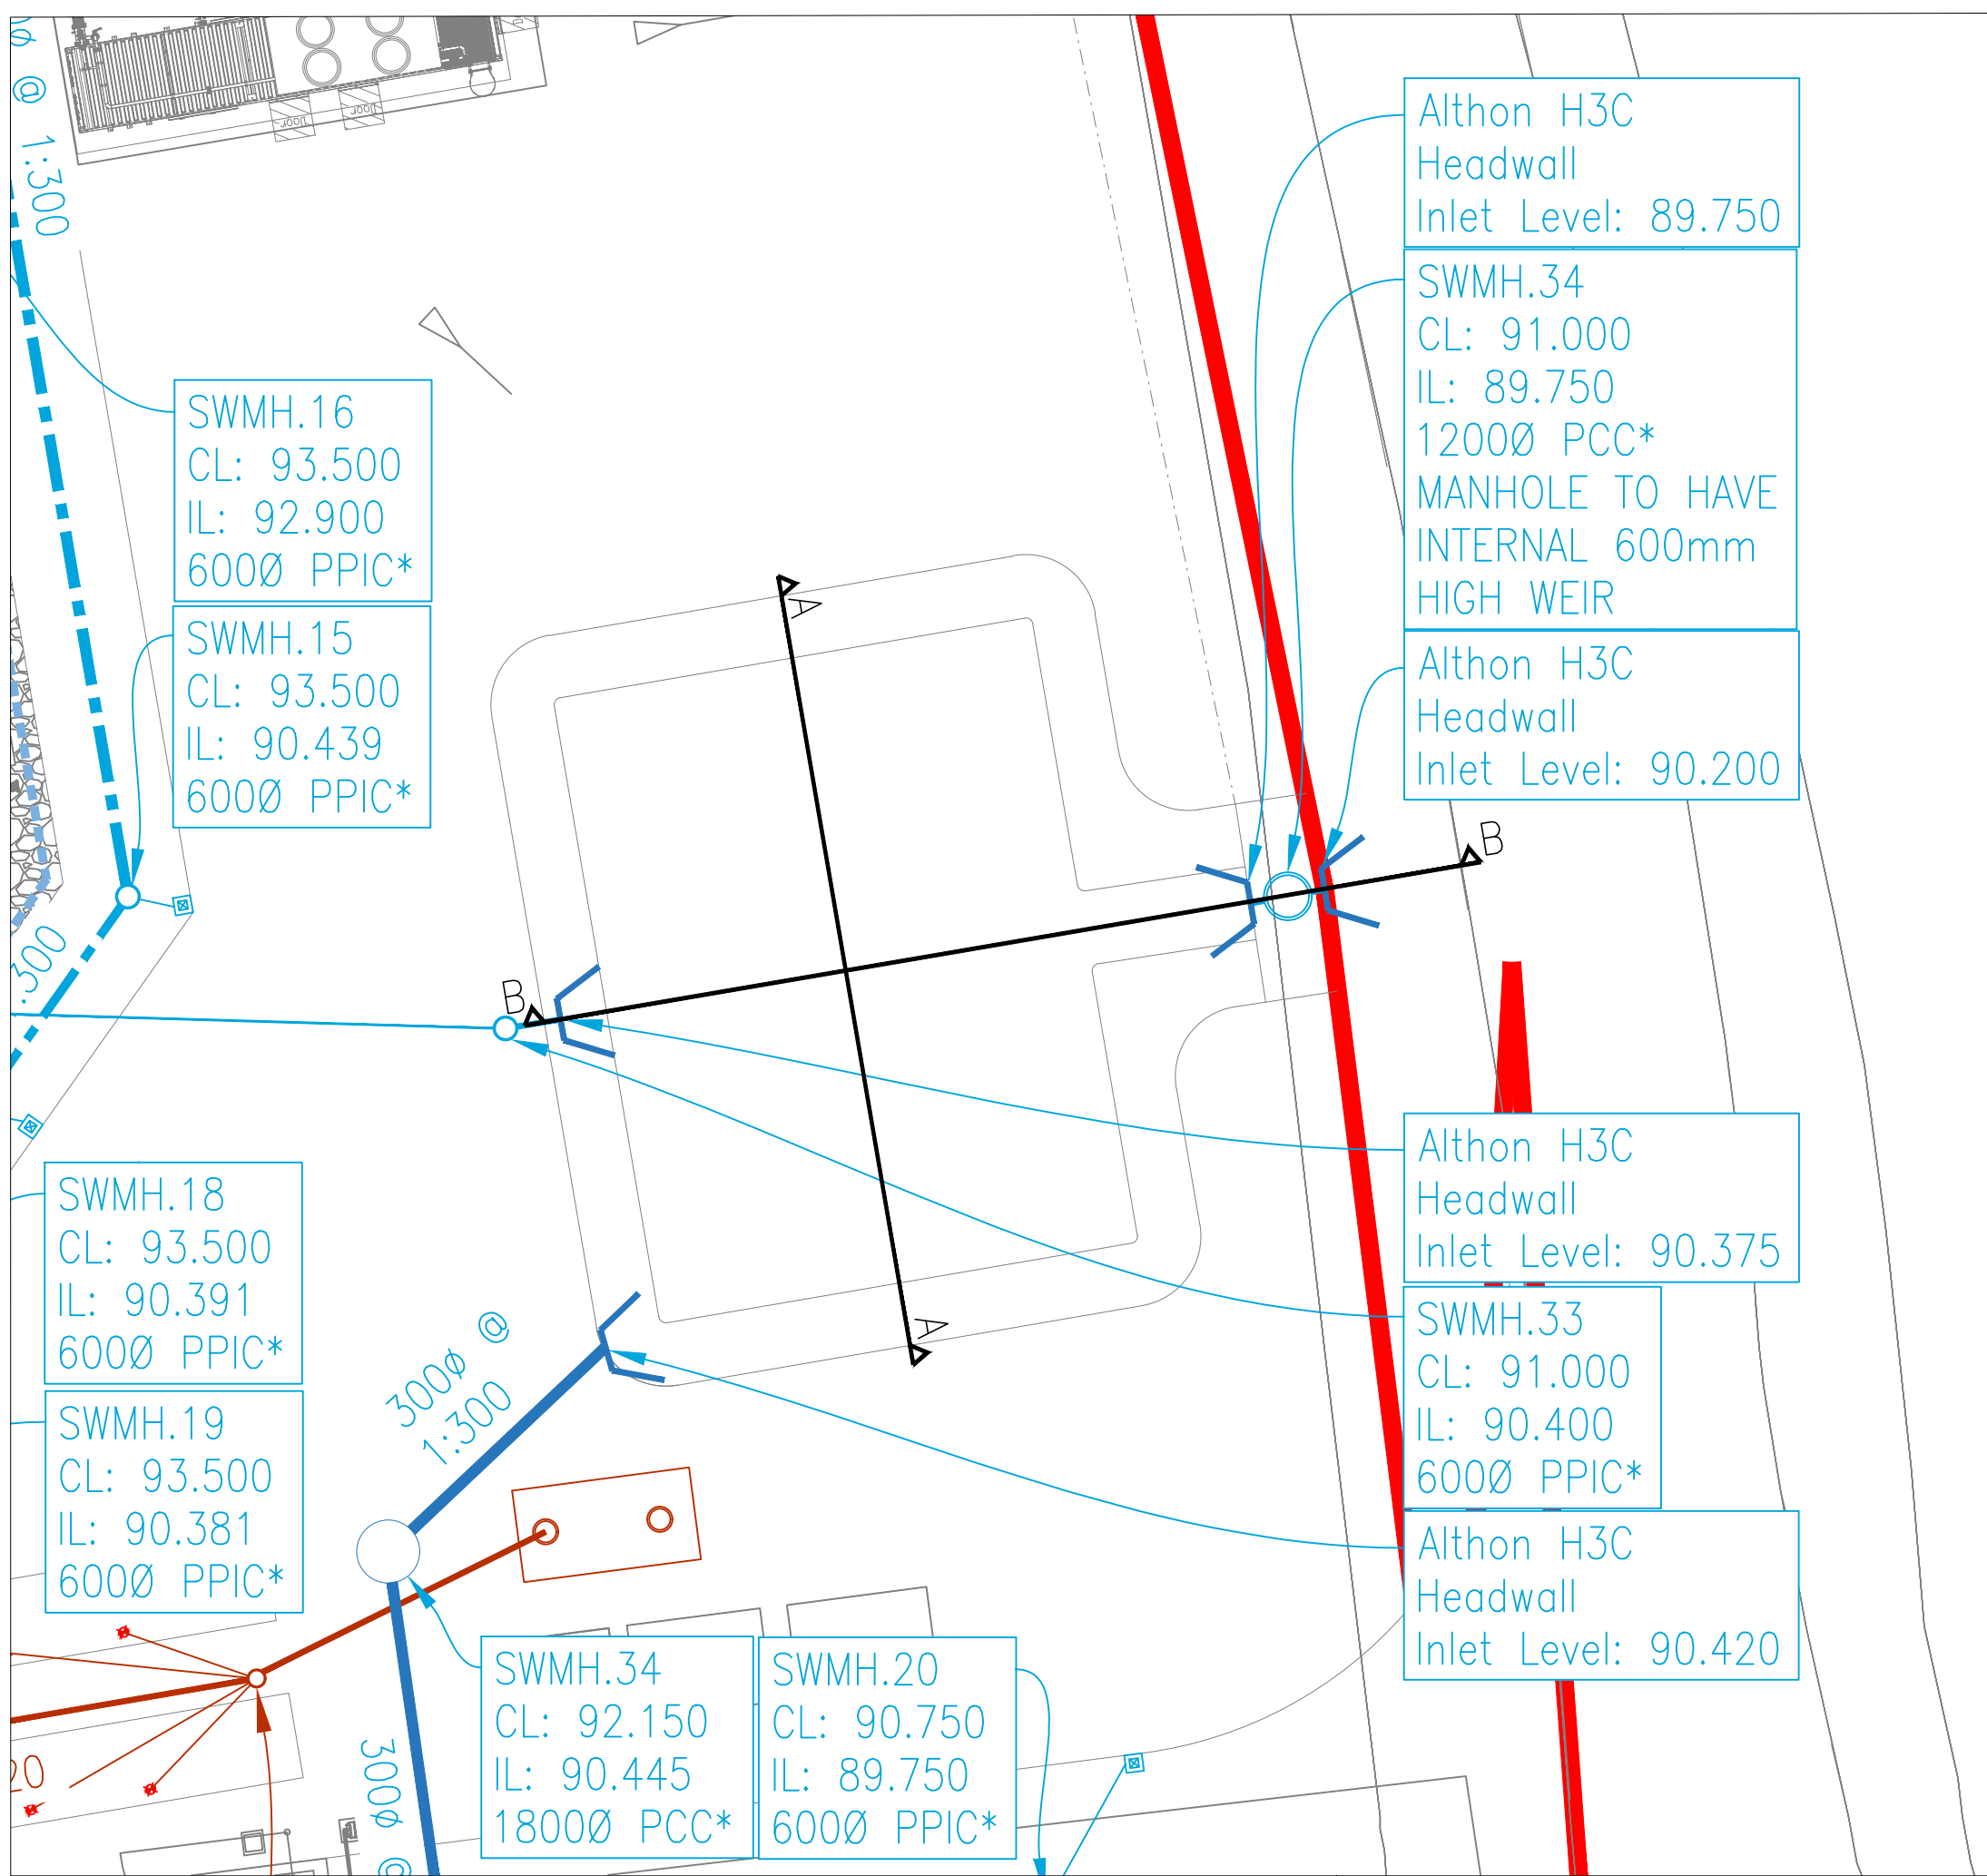

PROPOSED DRAINAGE LAYOUT PLAN
Scale: 1:200 @ A1

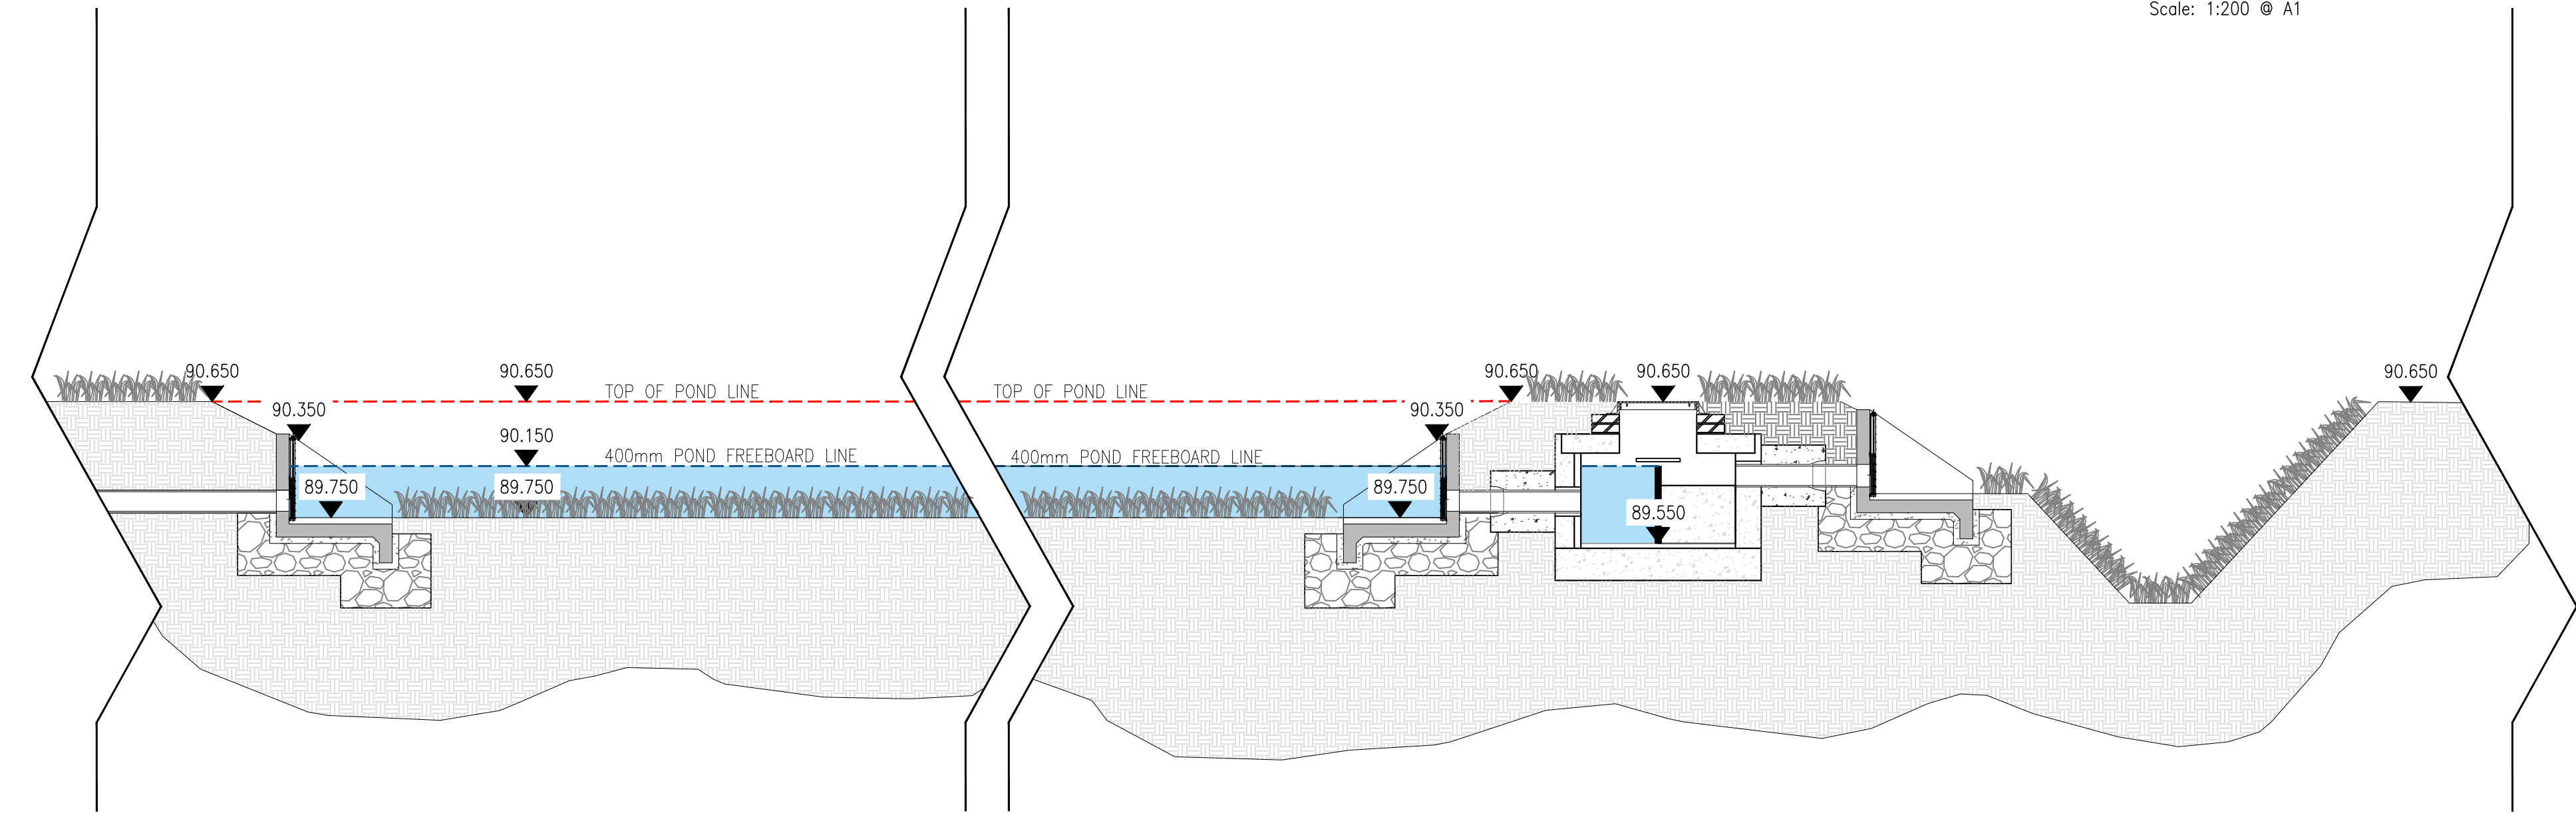


SECTION B - B THROUGH WETLAND
Scale: 1:40 @ A1

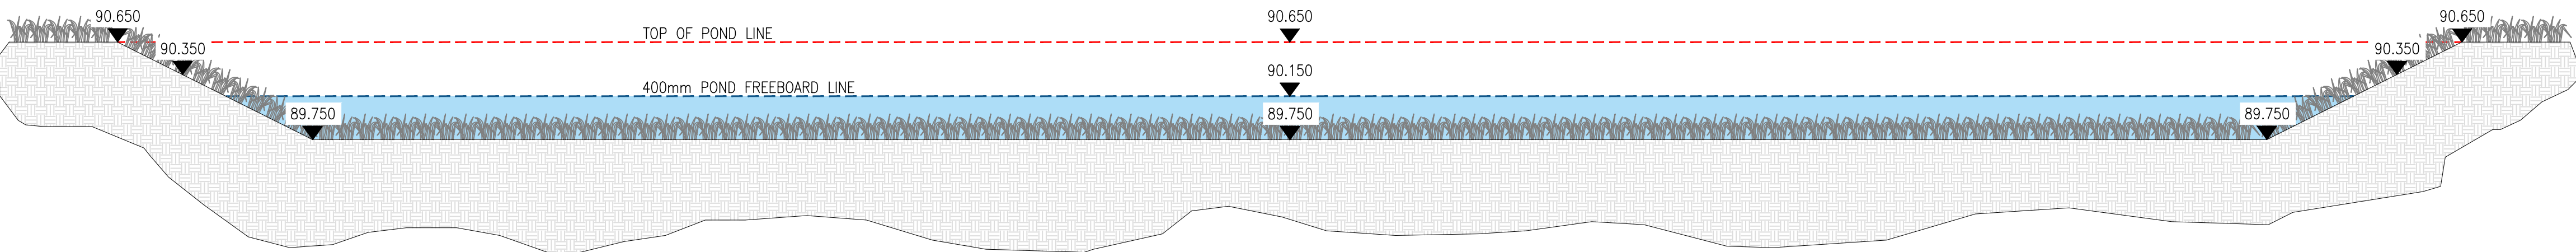

SECTION A - A THROUGH WETLAND
Scale: 1:40 @ A1

- NOTES:-
1. All dimensions must be checked on site and not scaled from this drawing.
 2. The Contractor shall make a survey of the site and shall be responsible for obtaining all dimensions and levels necessary for the proper fabrication of the structure as indicated.
 3. All levels shown on this drawing are relative to Agreed Topographic survey
 4. This drawing is to be read in conjunction with 29419/100 Series Drawings.
 5. All existing invert levels are to be confirmed by contractor prior to construction. Connection subject to approval.

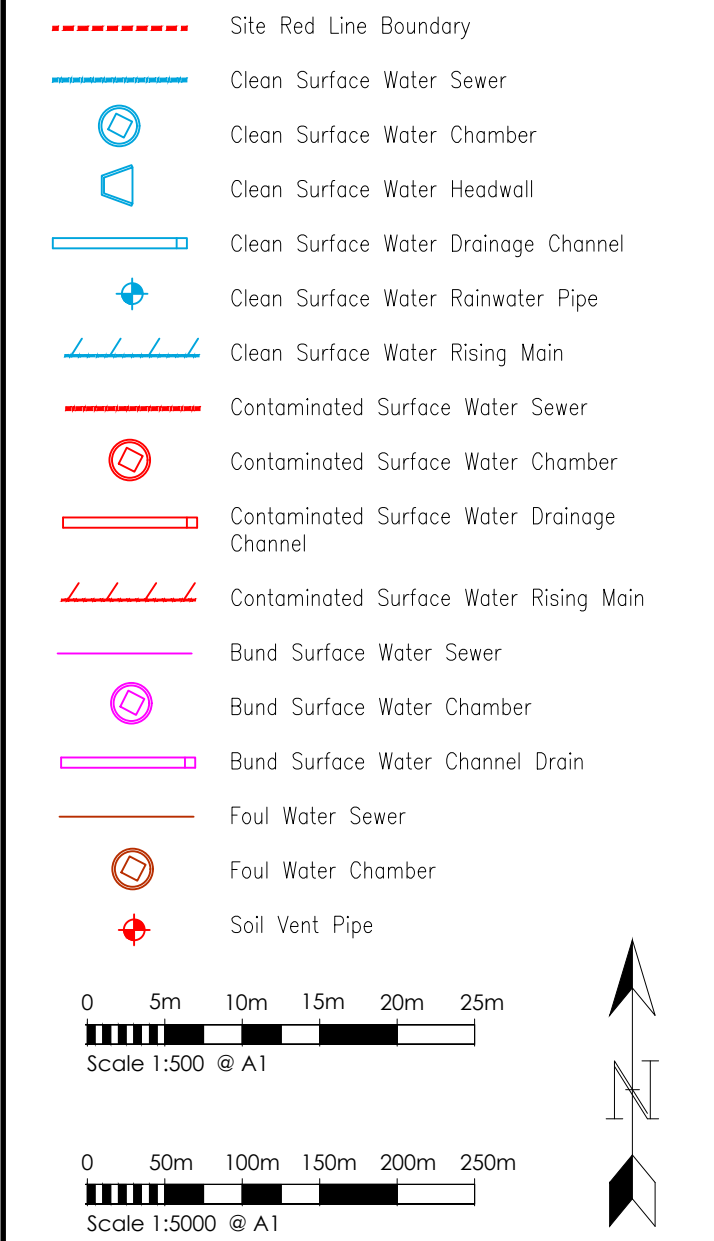

Rev	Date	Description	W/D	JHC
P01	10/09/24	ISSUED FOR APPROVAL		

© copyright

Constructionline

GGP CONSULT

CONSULTING ENGINEERS
ARCHITECTS
PROJECT MANAGEMENT
2 Hallam Road
Priory Park East
HULL HU4 7DY
United Kingdom
Telephone(+44) 01482 627963
Fax (+44) 01482 641736
Email info@ggpconsult.co.uk



Job Title
AD Plant.
Ashton Keynes

Drawing Title
Proposed Section Through
Wetland & Weir

Status
Planning

Scale
As Noted @ A1

Date
July '24

Drawn By
W. Brown

Checked
JHC

Approved
JHC

Dwg. No.
29419/P2/109

Rev
P01

NOT FOR CONSTRUCTION