




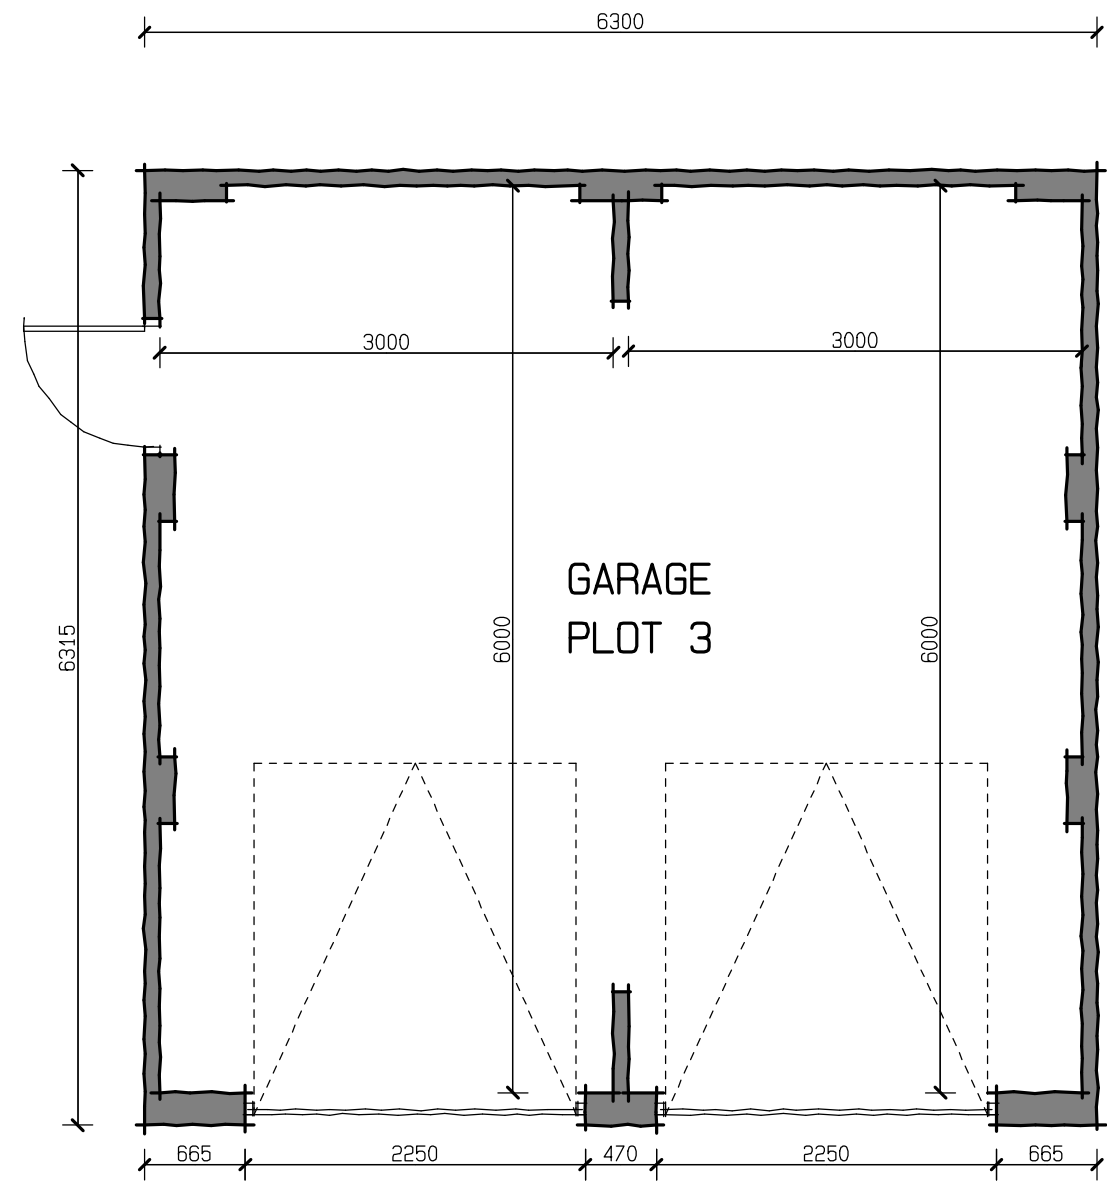


PROPOSED FLOOR PLAN

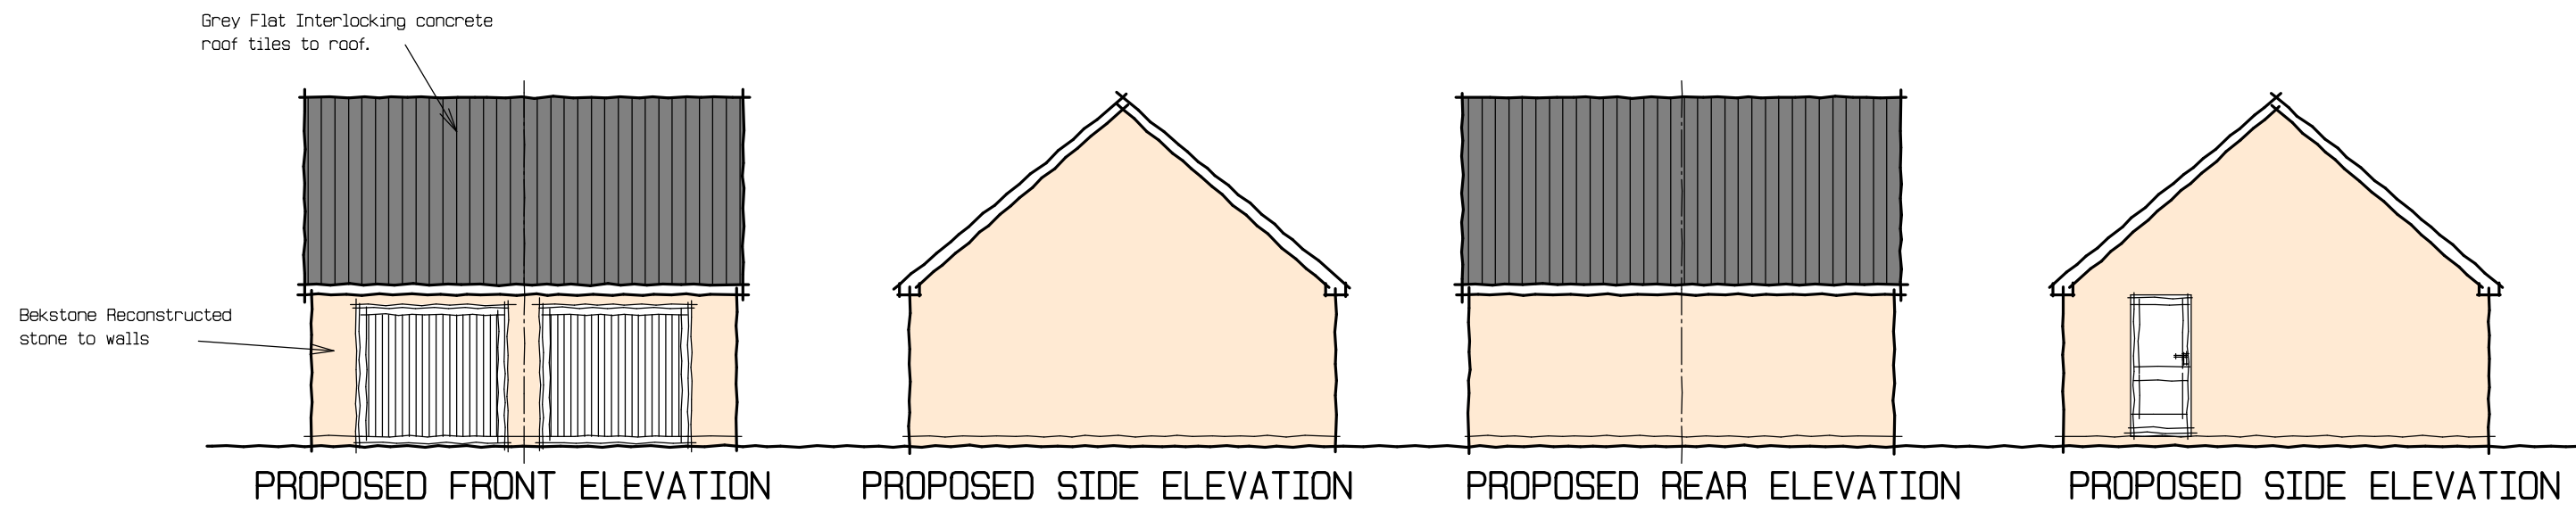

DETACHED GARAGE DETAILS PLOT 3

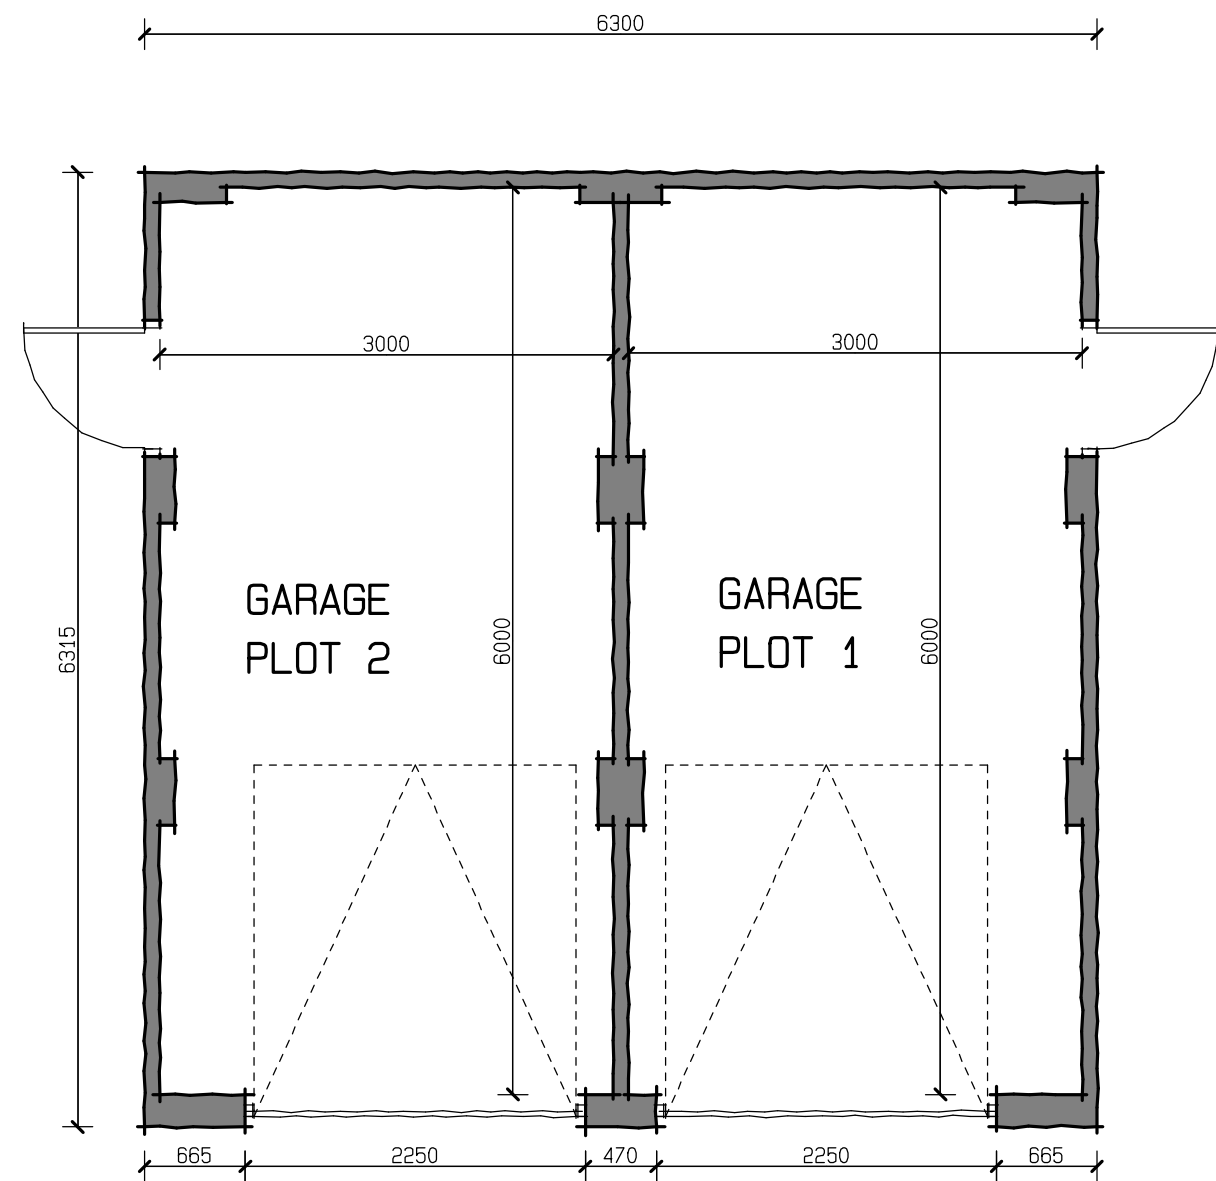


PROPOSED FLOOR PLAN

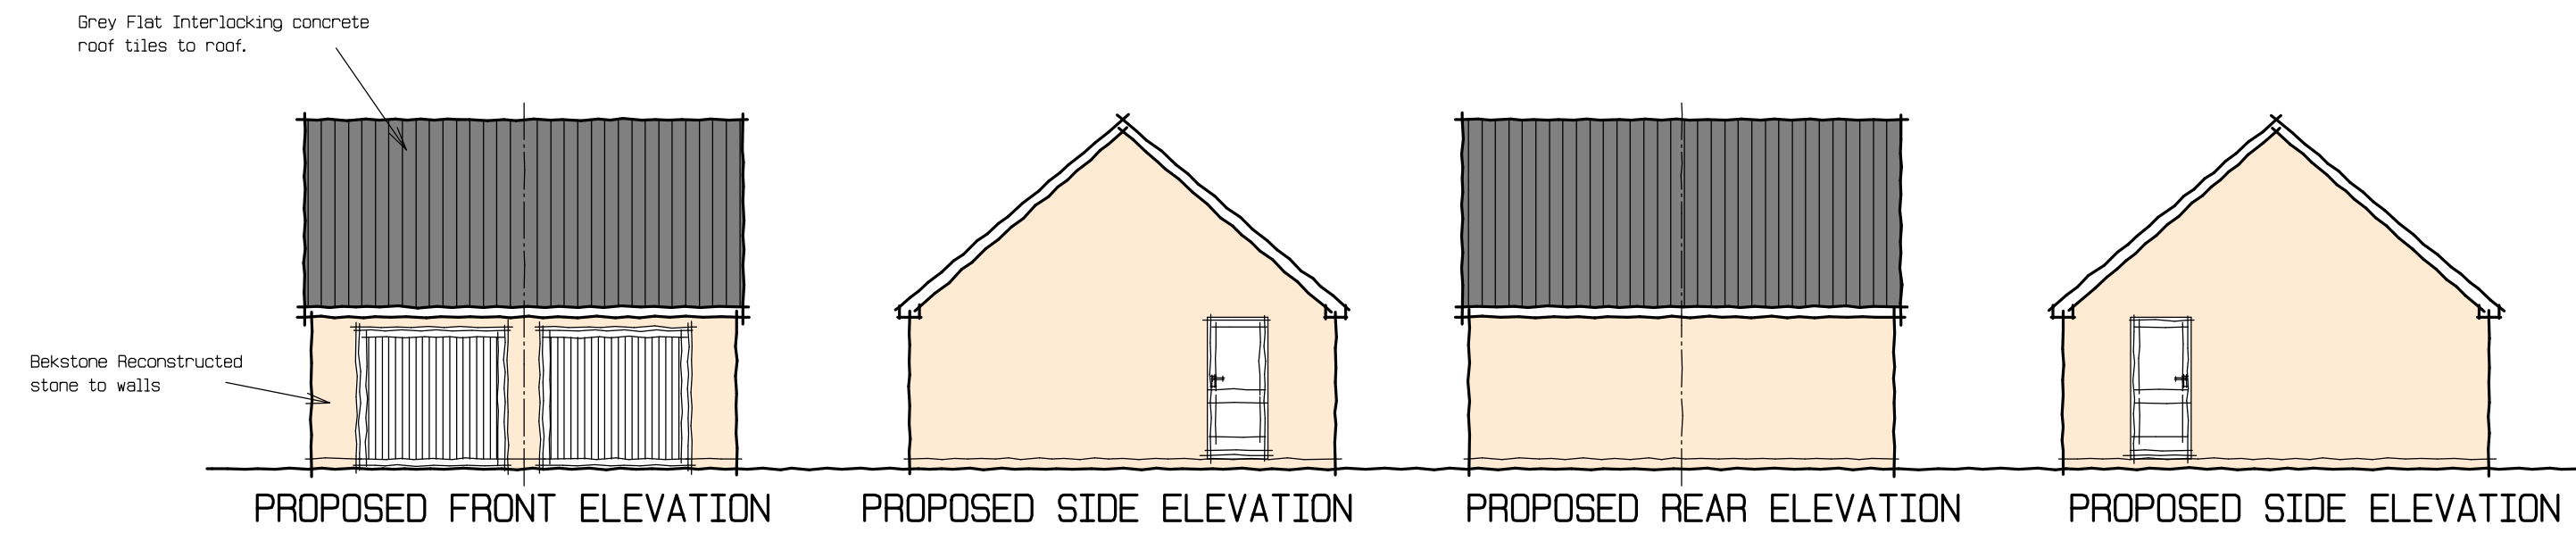

DETACHED GARAGE DETAILS PLOTS 1 AND 2

NOTE.
THIS DRAWING HAS BEEN PREPARED
TO OBTAIN PLANNING CONSENT ONLY.
IT IS NOT TO BE USED FOR
CONSTRUCTION PURPOSES.

ALL DIMENSIONS APPROXIMATE.
THESE PLANS CAN BE SCALED FOR
PLANNING PURPOSES ONLY.

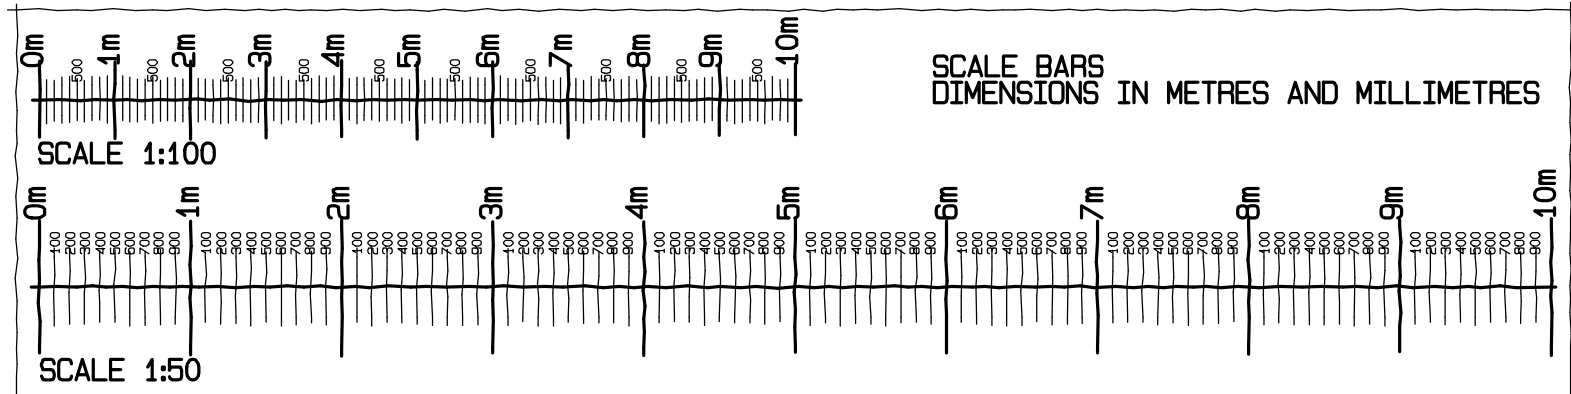

NEIL ARMSTRONG ARCHITECTURAL SERVICES		
31 Church Ground, South Marston, Swindon, Wilts. SN3 4PL. Tel: (01753) 632156 Mobile: 07571 881152		
client	MR J STUBBS 4A LYDIARD GREEN LYDIARD MILLICENT SWINDON WILTS SN5 3DP	
project	LAND AT 2 LYDIARD GREEN LYDIARD MILLICENT SWINDON WILTS SN5 3DP	
title PROPOSED DETACHED GARAGE DETAILS		
scale 1:100 1:50	date 7-10-2024	drawn NBA paper A1
revision	no. Y24-119-6	
Work to figured dimensions only. Any queries should be referred to the address shown above. This drawing is the Copyright of Neil Armstrong Architectural Services and shall not be altered, copied or reproduced in any way without prior written consent.		