


COORDINATE TABLE

STATION	EASTINGS	NORTHINGS	HEIGHT
1	500.000	500.000	88.893
OSBM	475.194	571.436	91.040
2	539.270	459.335	86.416
3	534.743	488.660	84.919
5	461.790	549.809	95.309
4	560.668	497.077	76.666

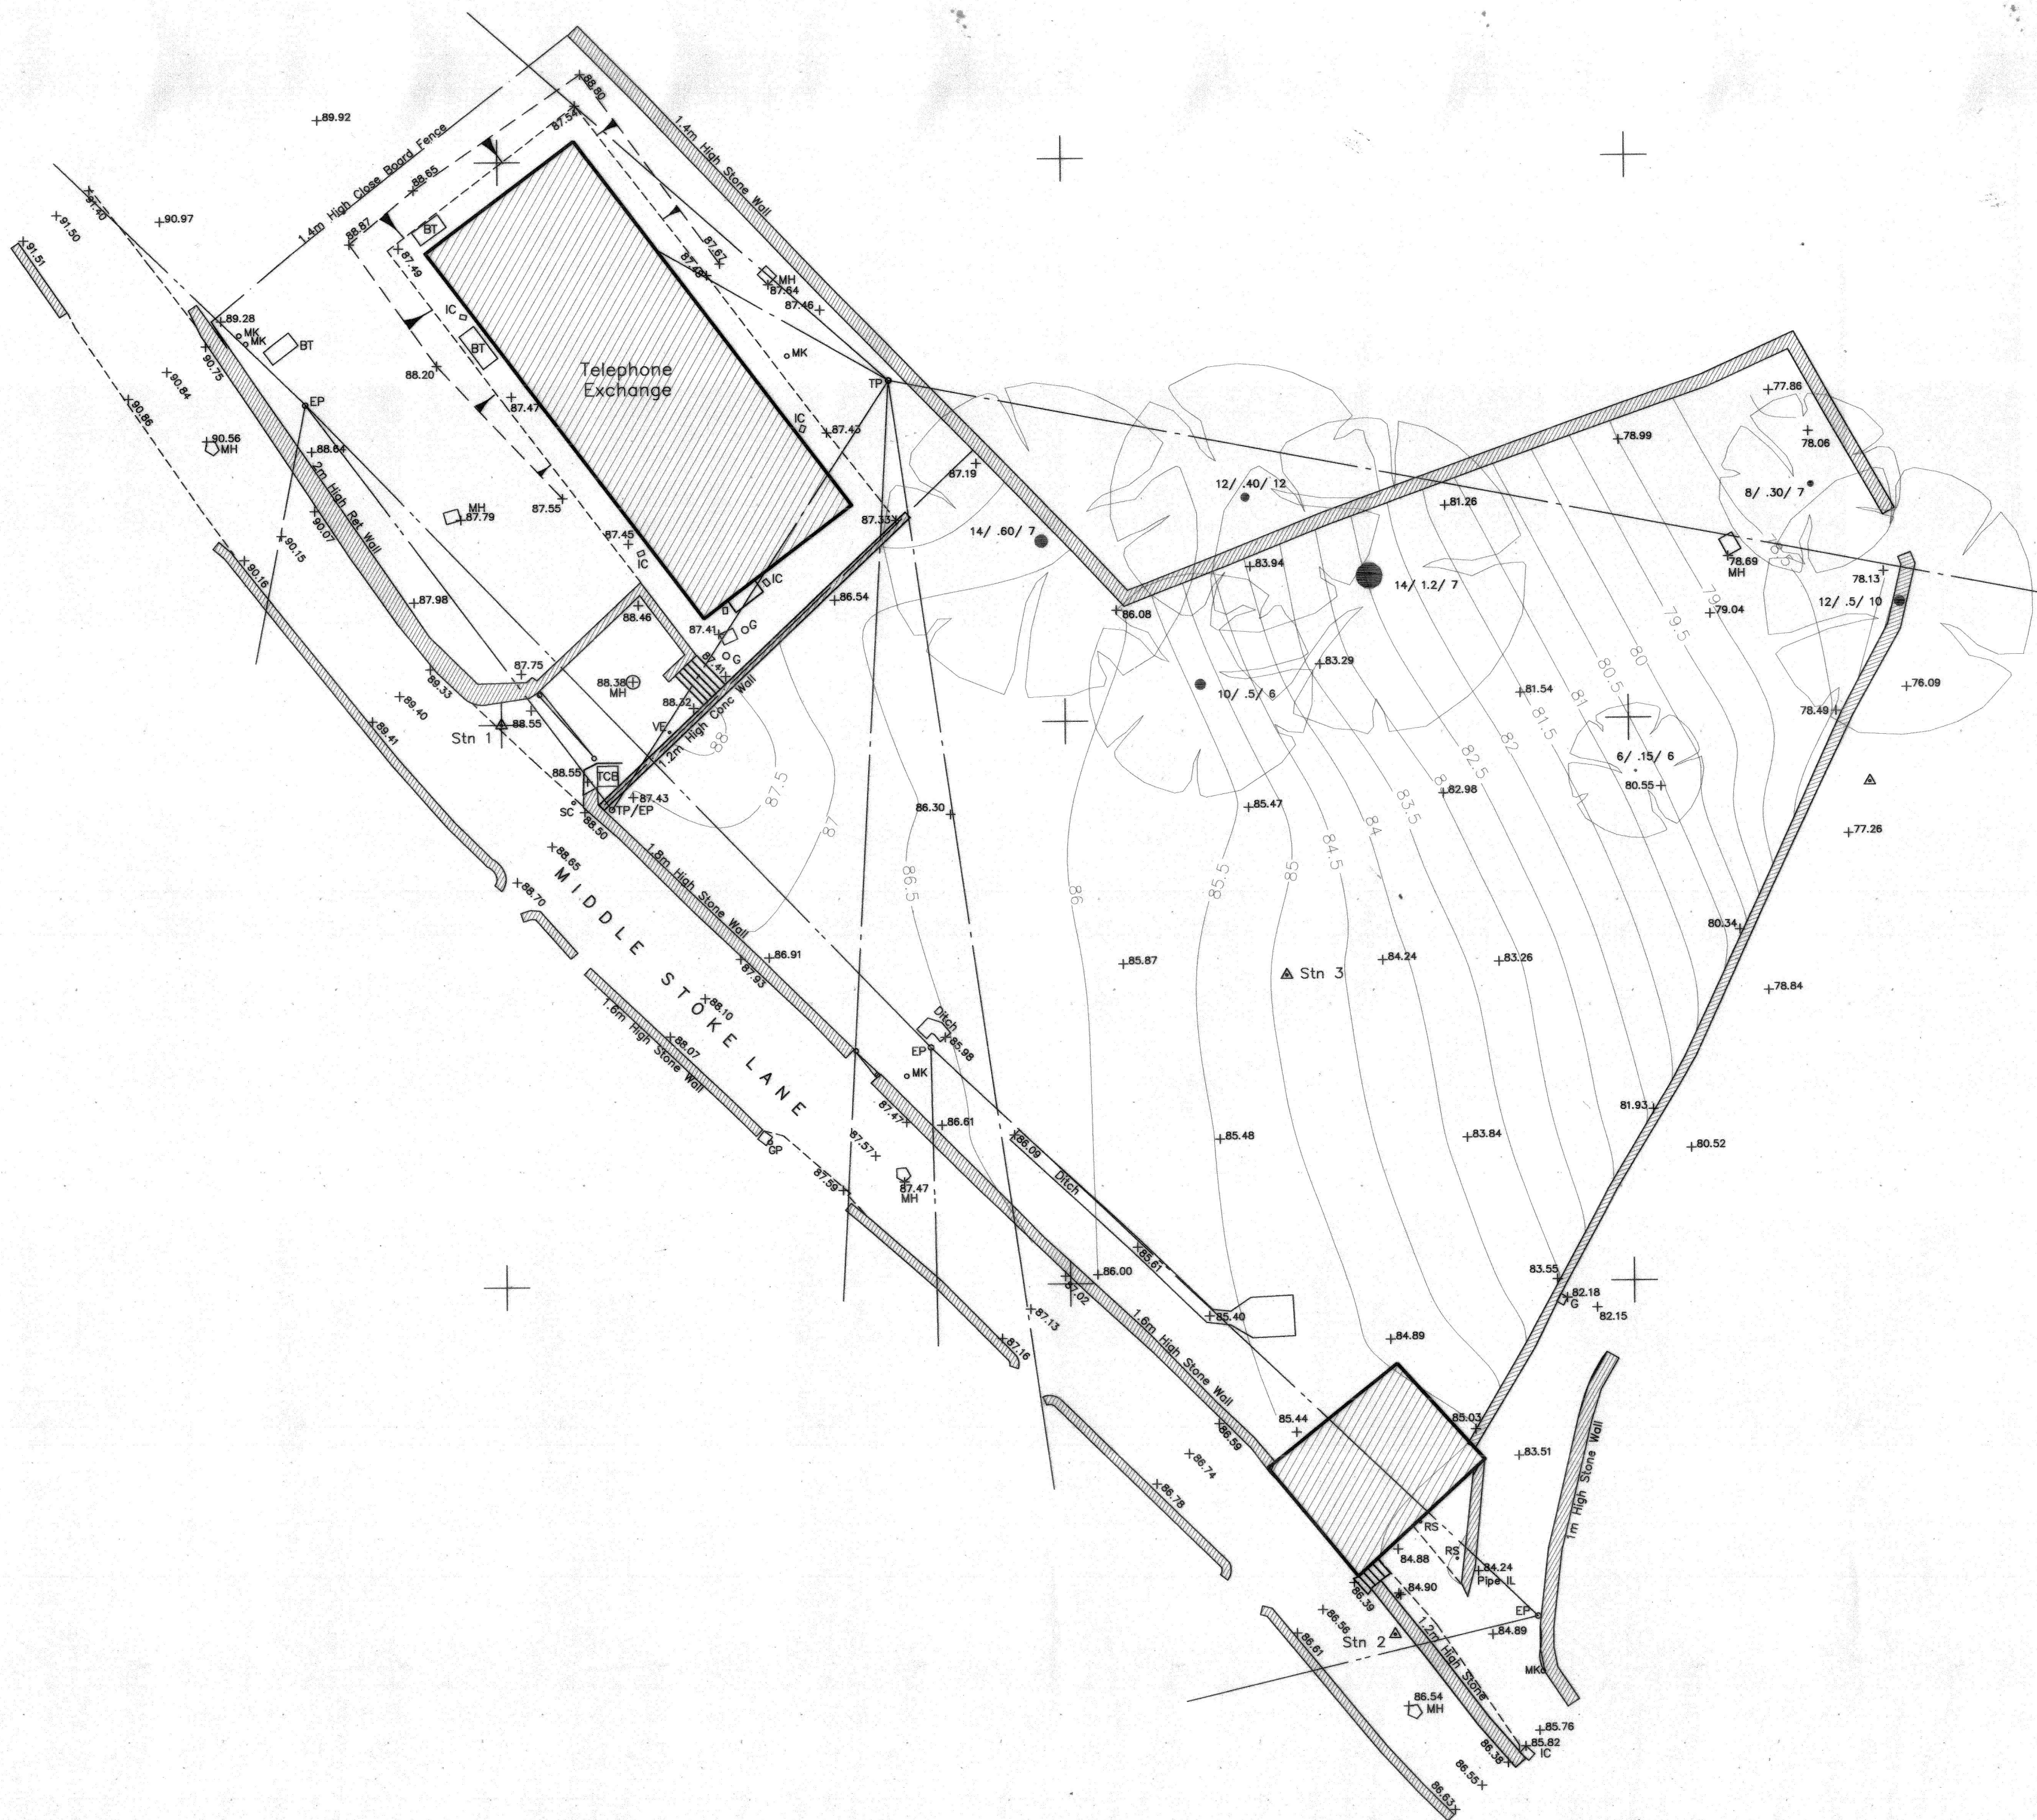

LINETYPE MENU

Bank	---
Building	----
Kerb	----
Foliage	----
Hedge	----
Pipe	----
Verge	----
Wall	----
Track	----
Fence	----
Telephone	----
Electric	----
Water line	----
Tree	----
Spread/Girth/Height	----
Manhole	----
FWS	150 fws
SWS	225 fws
Grid Cross	+

LEGEND

AV	Air Valve
BL	Ballard
BM	Bench Mark
BP	Boundary Point
BT	British Telecom Cover
CATV	Cable Television Cover
CL	Cover Level
EP	Electric Power Pole
EV	Eave Level
FH	Fire Hydrant
FL	Flood Light
FP	Fence Post
G	Gully
GP	Gate Post
GV	Gas Valve
IC	Inspection Chamber
IL	Invert Level
KO	Kerb Outlet
LC	Basement Light
LP	Lamp Post
M	Marker
MH	Manhole Cover
MK	Marker
MS	Milestone
RC	Ridge Level
RS	Road Sign
SC	Stop Cock
Str	Strainer
SV	Stop Valve
TCB	Telephone Call Box
TP	Telephone Pole
WM	Water Meter
WO	Wash Out
Water	Underground Service Route
SW750	Surface water drain with size
FW150	Foul Water Drain with internal pipe size
---	Glass Roofed
---	Buildings & Walls
---	Double Gates (Symbolic)
---	Single Gate (Symbolic)

D&H Surveys

The Manor Stables, Great Somerford, Chippenham
Wiltshire, SN15 5EH. Tel (01249) 720545
Email: 101373.160@compuserve.com Fax (01249) 721124

Topographic Surveys	Site Setting Out
Elevation Surveys	Co-ordination Of Site Layouts
Floor Plan Surveys	Rectified Photo Elevations
Volumetric Surveys	C.A.D. Plotting Bureau
As Built Drainage Surveys	Poster Plotting Bureau

Project Name:

The Telephone Exchange
Limpley Stoke

Drawing Title:

Topographic Survey

Client:

[Redacted Client Name]

Date:

19th April 1996

Scale:

1:200

Drawn

P.J.S.B

Checked

M.J.H

Dwg No

SU 01

Rev

Grid Orientation

Magnetic-North

OSBM Reference

OSBM On Rose & Crown
Public House

Site Datum

OSBM Value 91.04m

Sheet ID

Haslump