


Rev	Dn	Date	Description
-	-	-	-




Southeast Elevation




Southwest Elevation

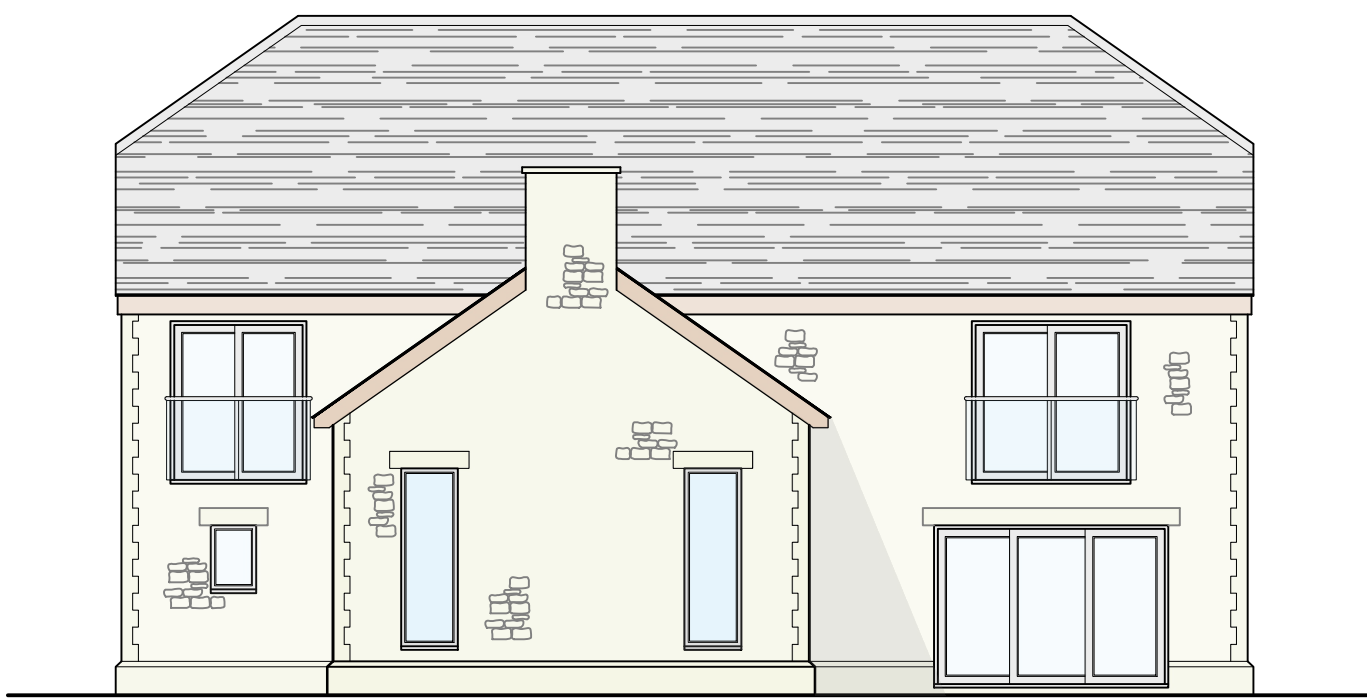


Northwest Elevation

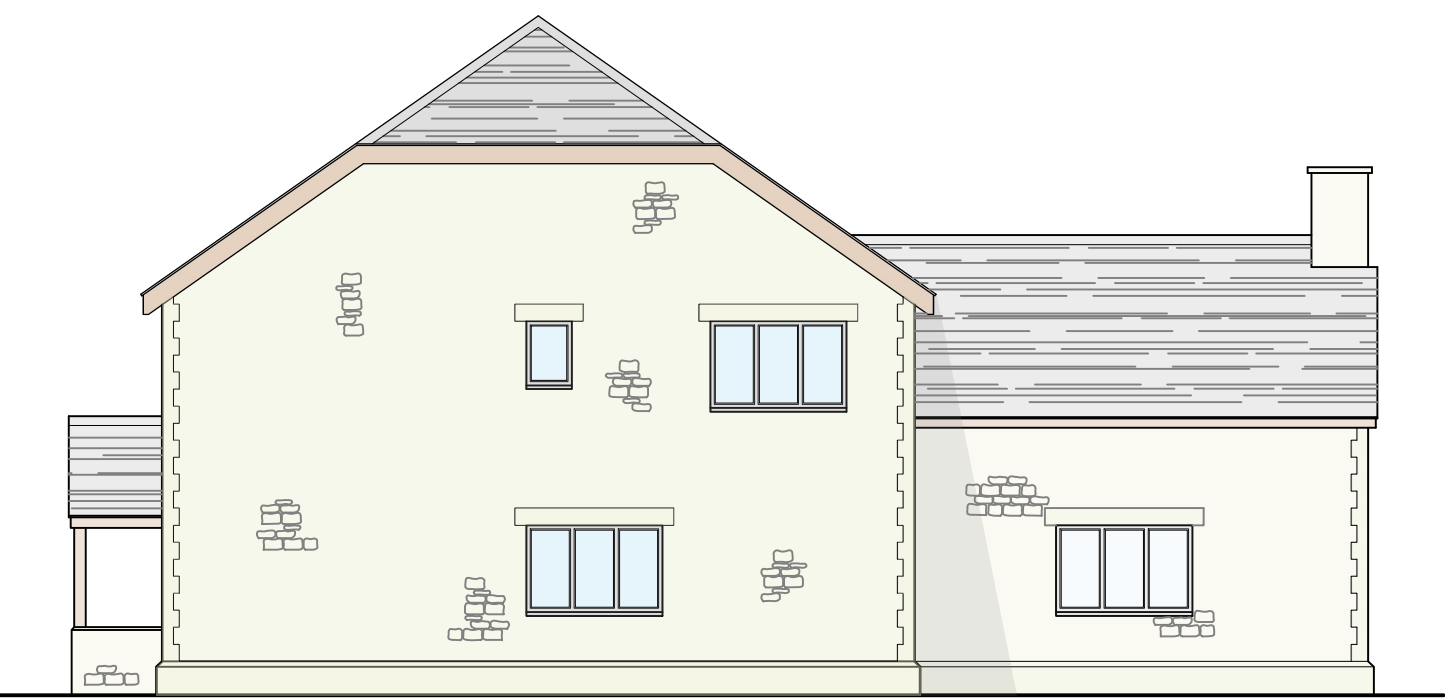


Northeast Elevation

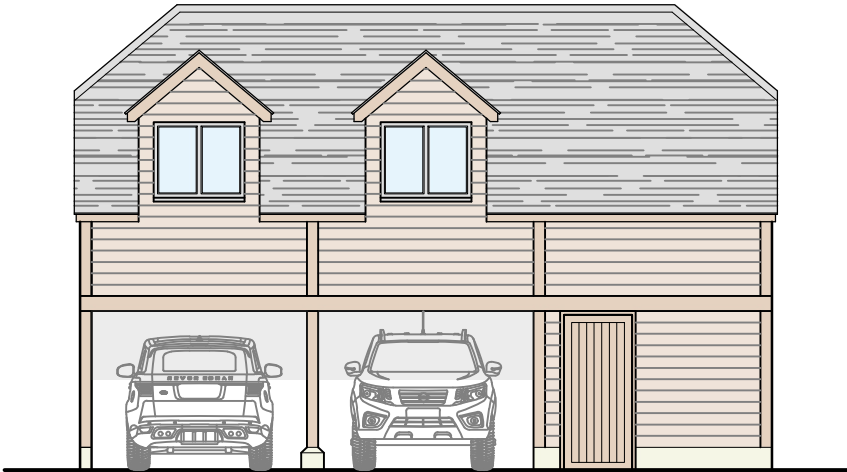


Northeast Elevation

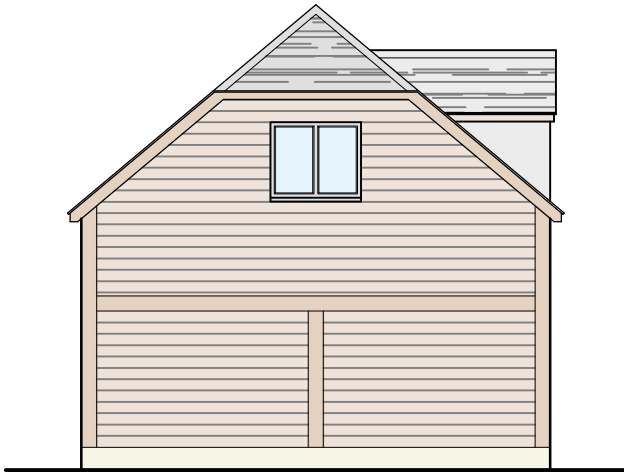


Southeast Elevation

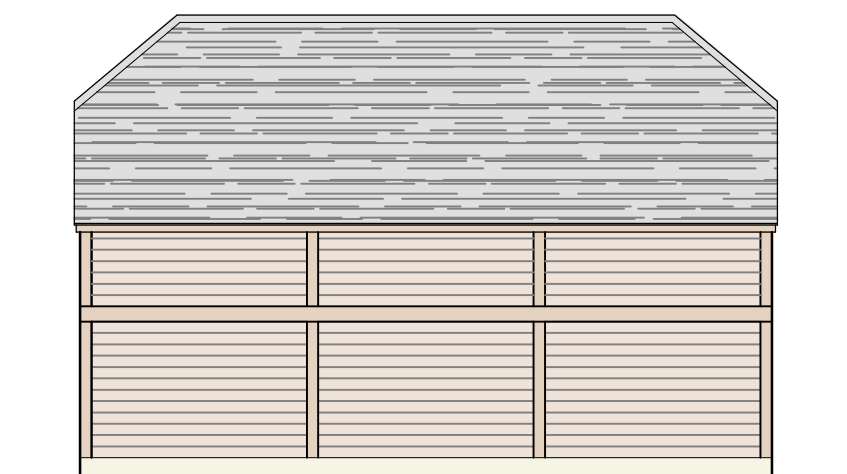


Southwest Elevation

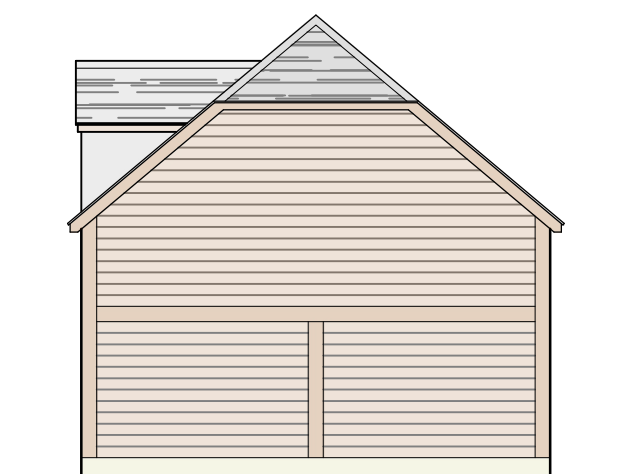


Northwest Elevation

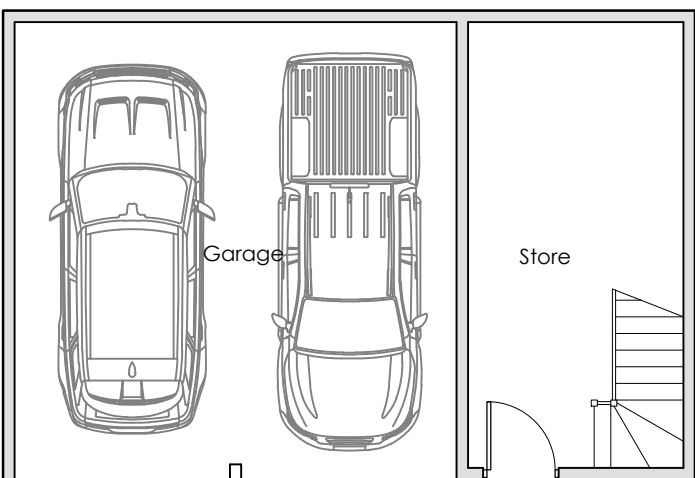


Ground Floor Plan (Garage Block)

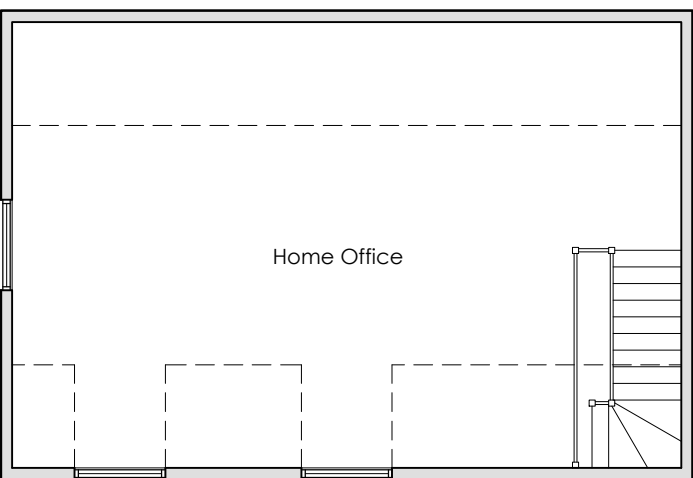

First Floor Plan (Garage Block)

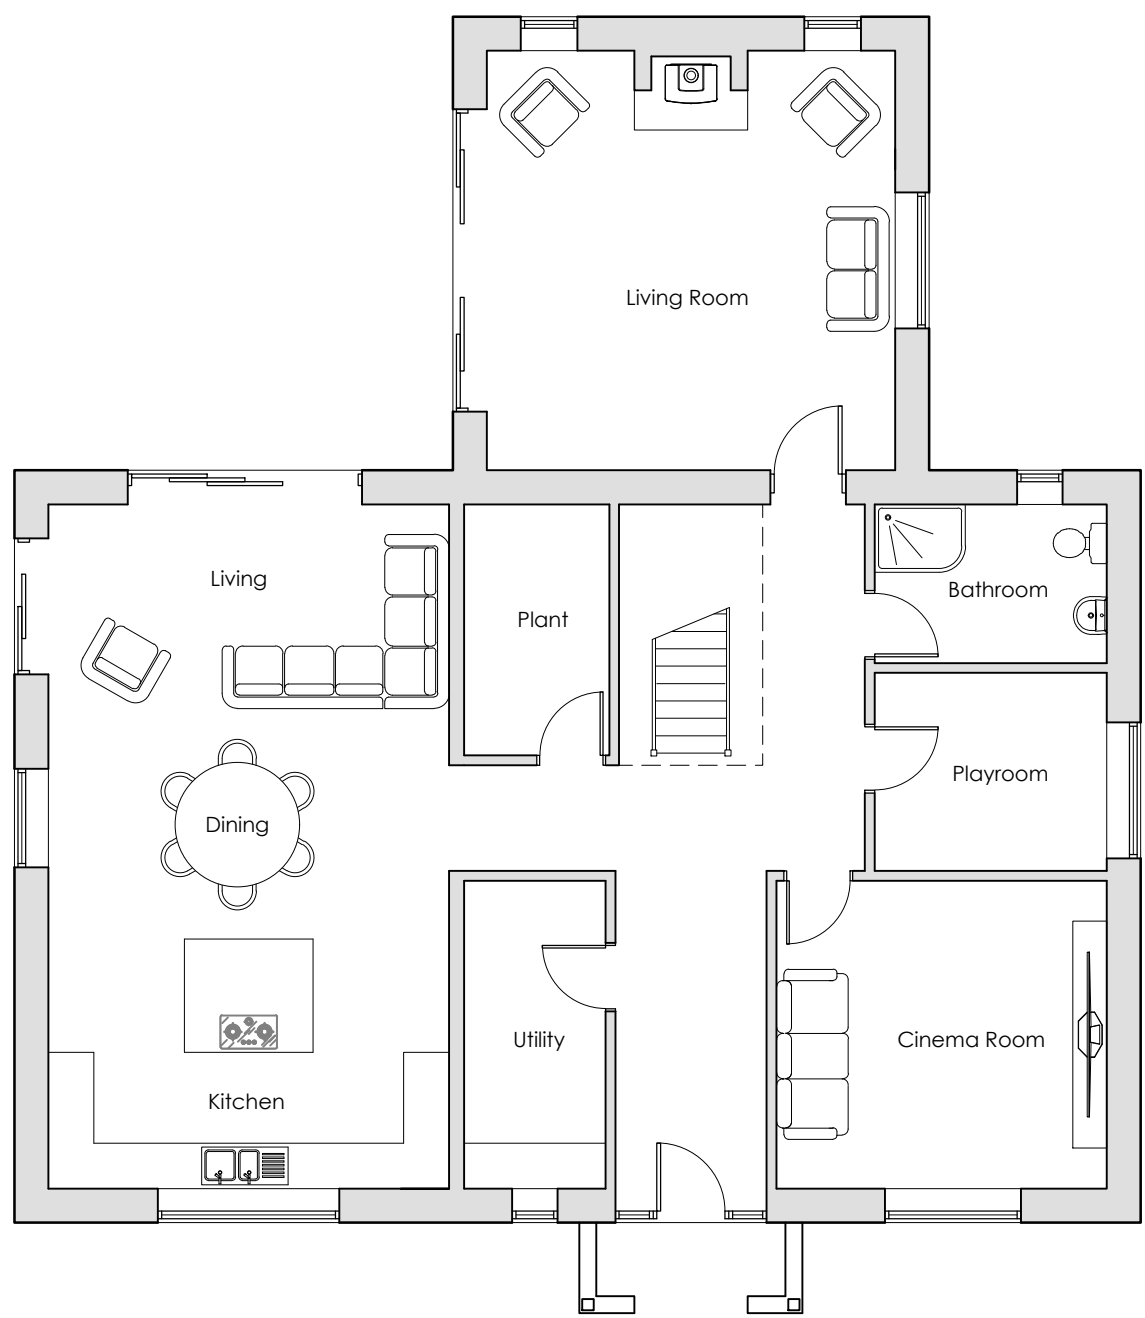


Ground Floor Plan

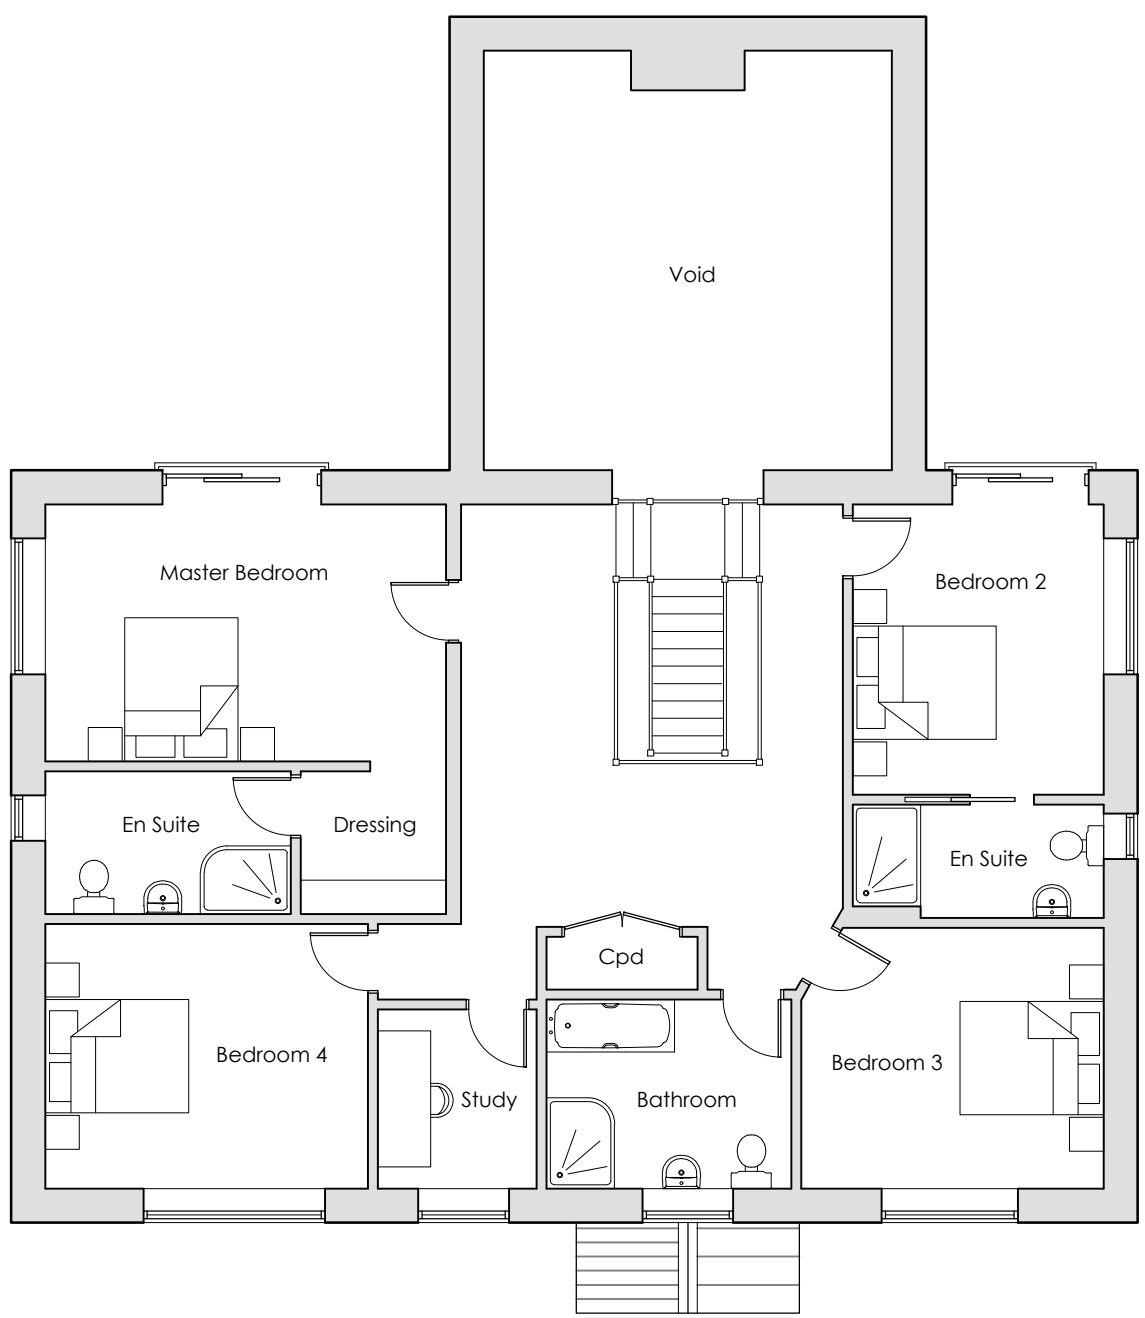

First Floor Plan

- Materials:
- Walls - Local natural stone
 - Walls - Timber boarding
 - Roof - Natural slate

 

BRIMBLE LEA
Chartered Planning Consultants & Architects
Unit 3, Kingsmead Business Park,
Gillingham, Dorset, SP8 5FB
T (01747) 823232 www.brimblelea.com

PROJECT The White Cottage,
Miles Common,
Semley,
Shaftesbury,
SP7 9JX.

DRAWING
Proposed Plans
Option 3

SCALE 1:100 @ A1

DRAWING ORIGINATOR DWR DRAWING No. 24115 - 6 REVISION F

DATE 24.01.25