
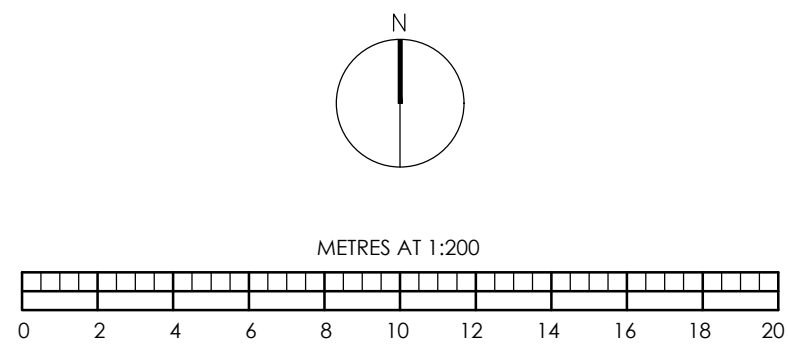


Rev	Dn	Date	Description
-	-	-	-

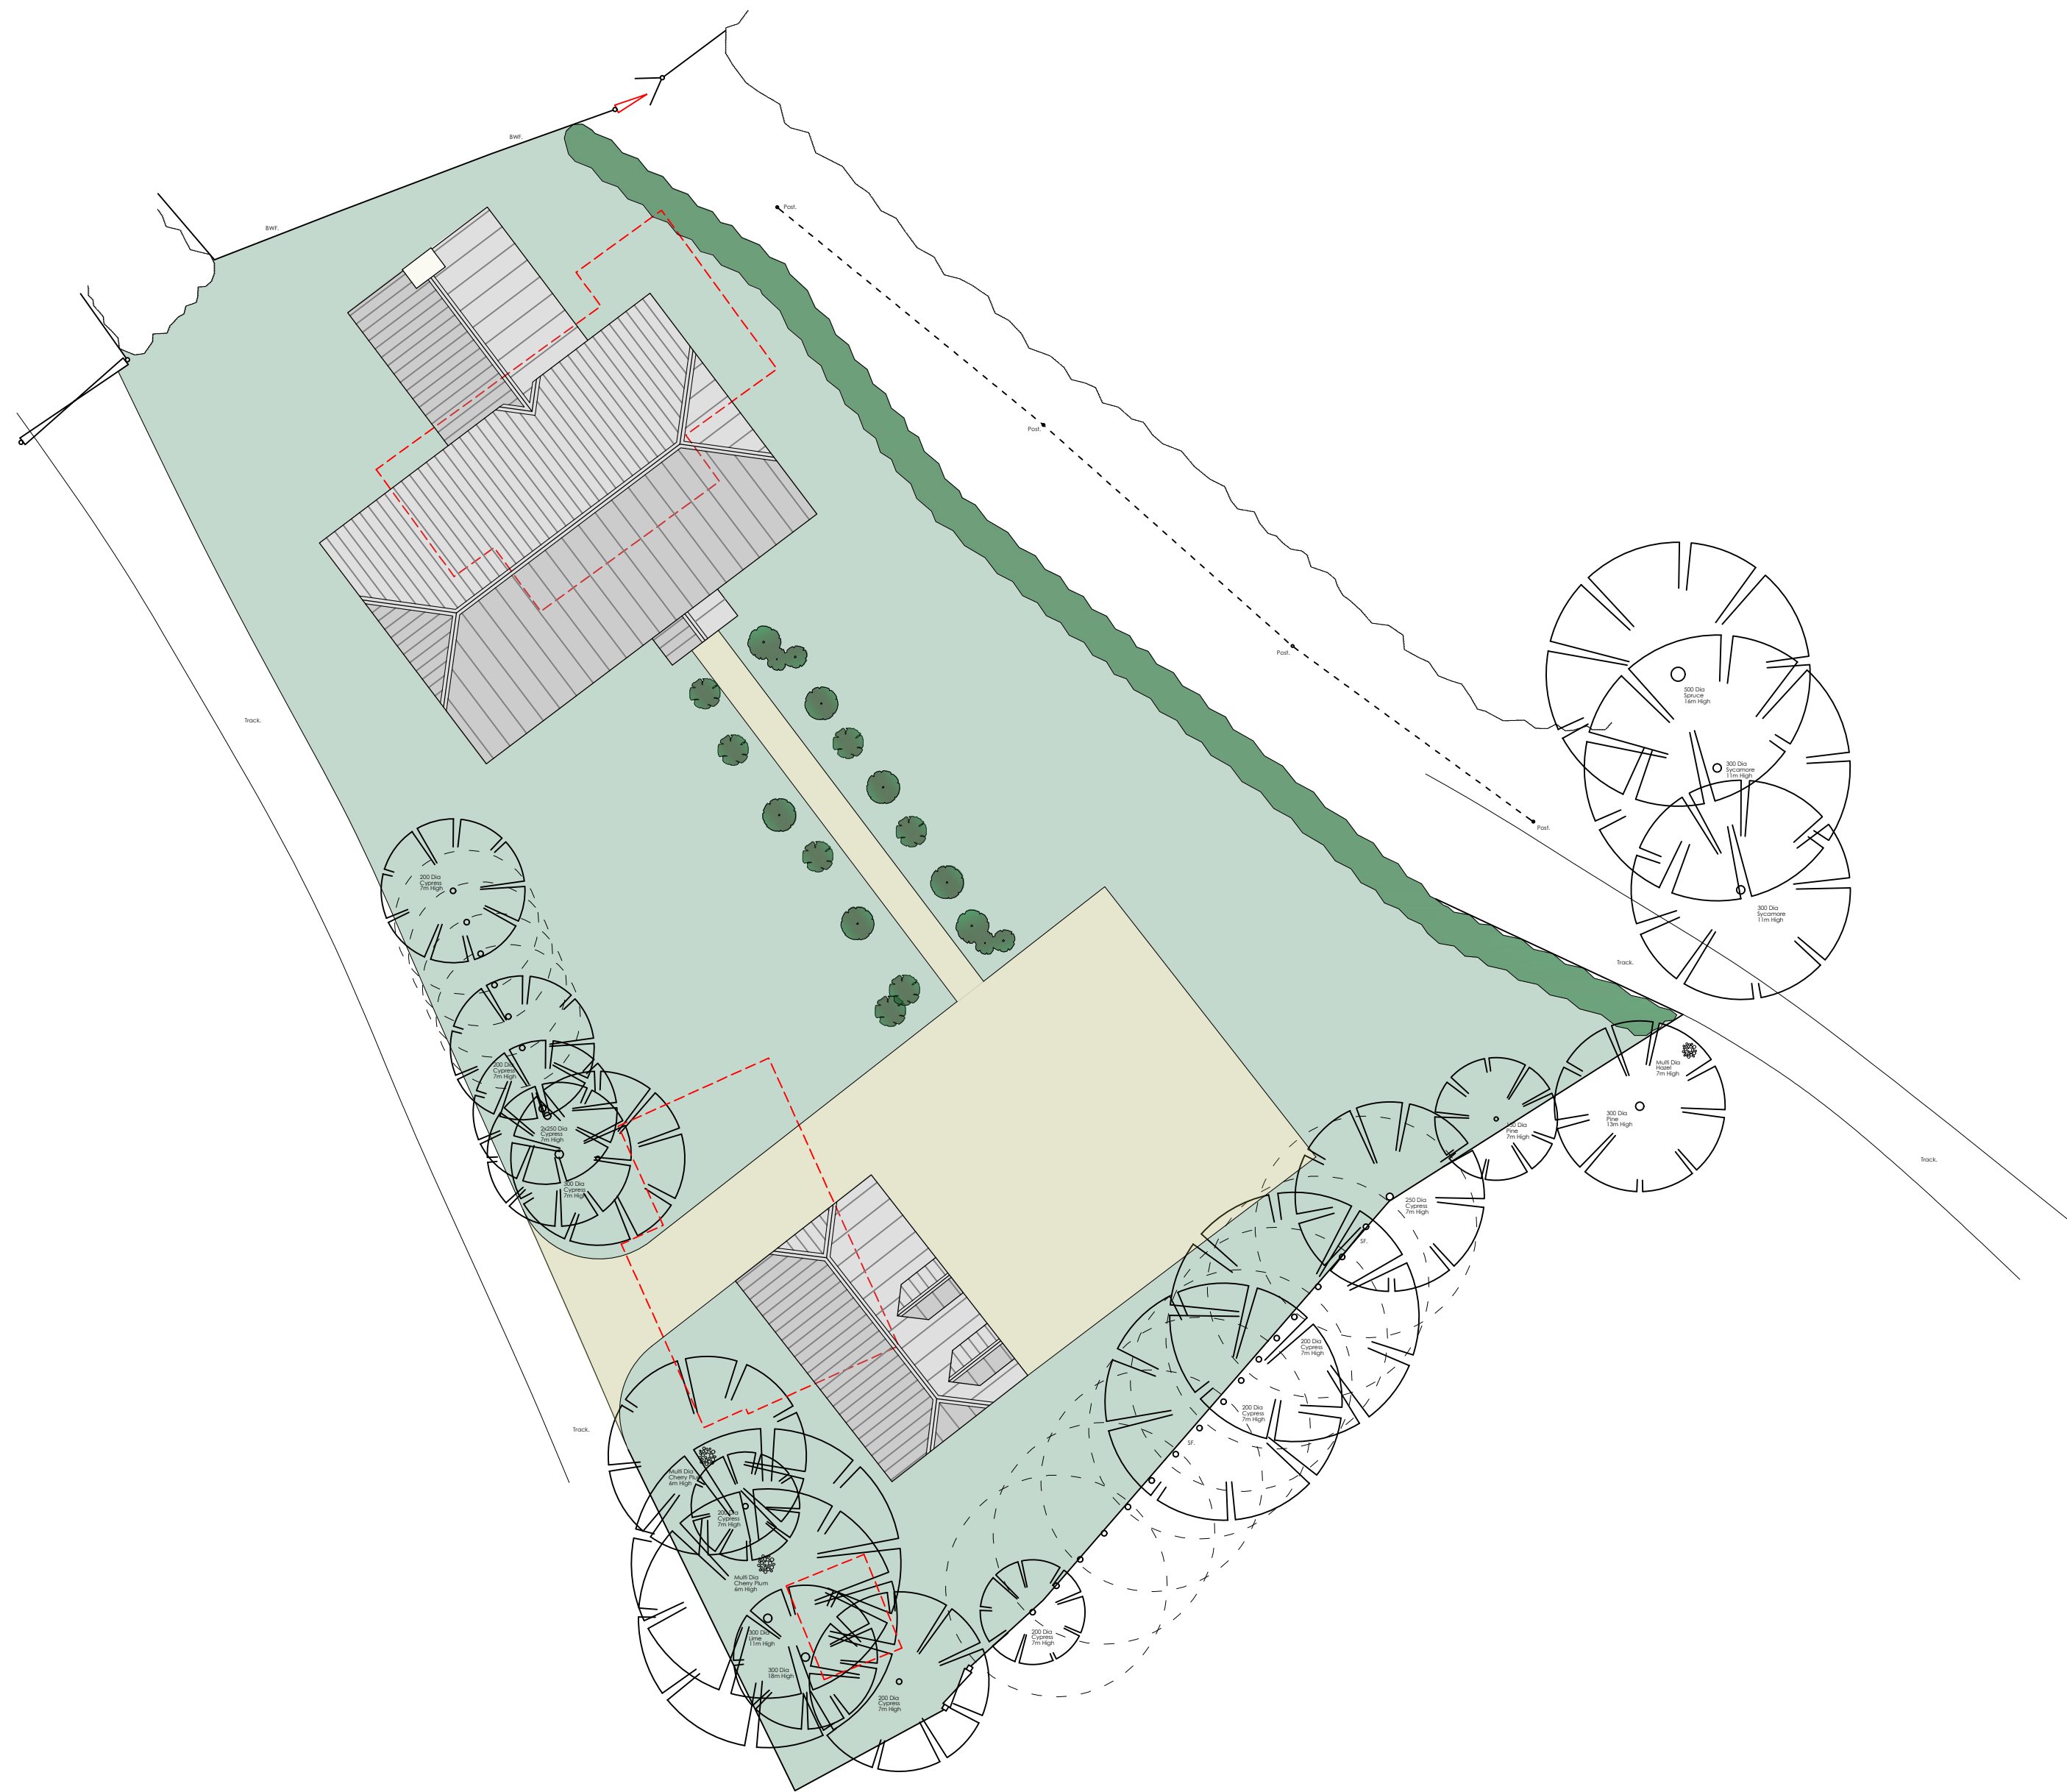

BRIMBLE LEA			
Chartered Planning Consultants & Architects			
Unit 3, Kingsmead Business Park, Gillingham, Dorset, SP8 5FB			
T (01747) 823232		www.brimblelea.com	
PROJECT	The White Cottage, Miles Common, Semley, Shaftesbury, SP7 9JX.		
DRAWING	Proposed Site Plan		
SCALE	1:200 @ A1		
DRAWING ORIGINATOR DWR	DRAWING No.	REVISION	
DATE 24.01.25	24115 - 5	D	