


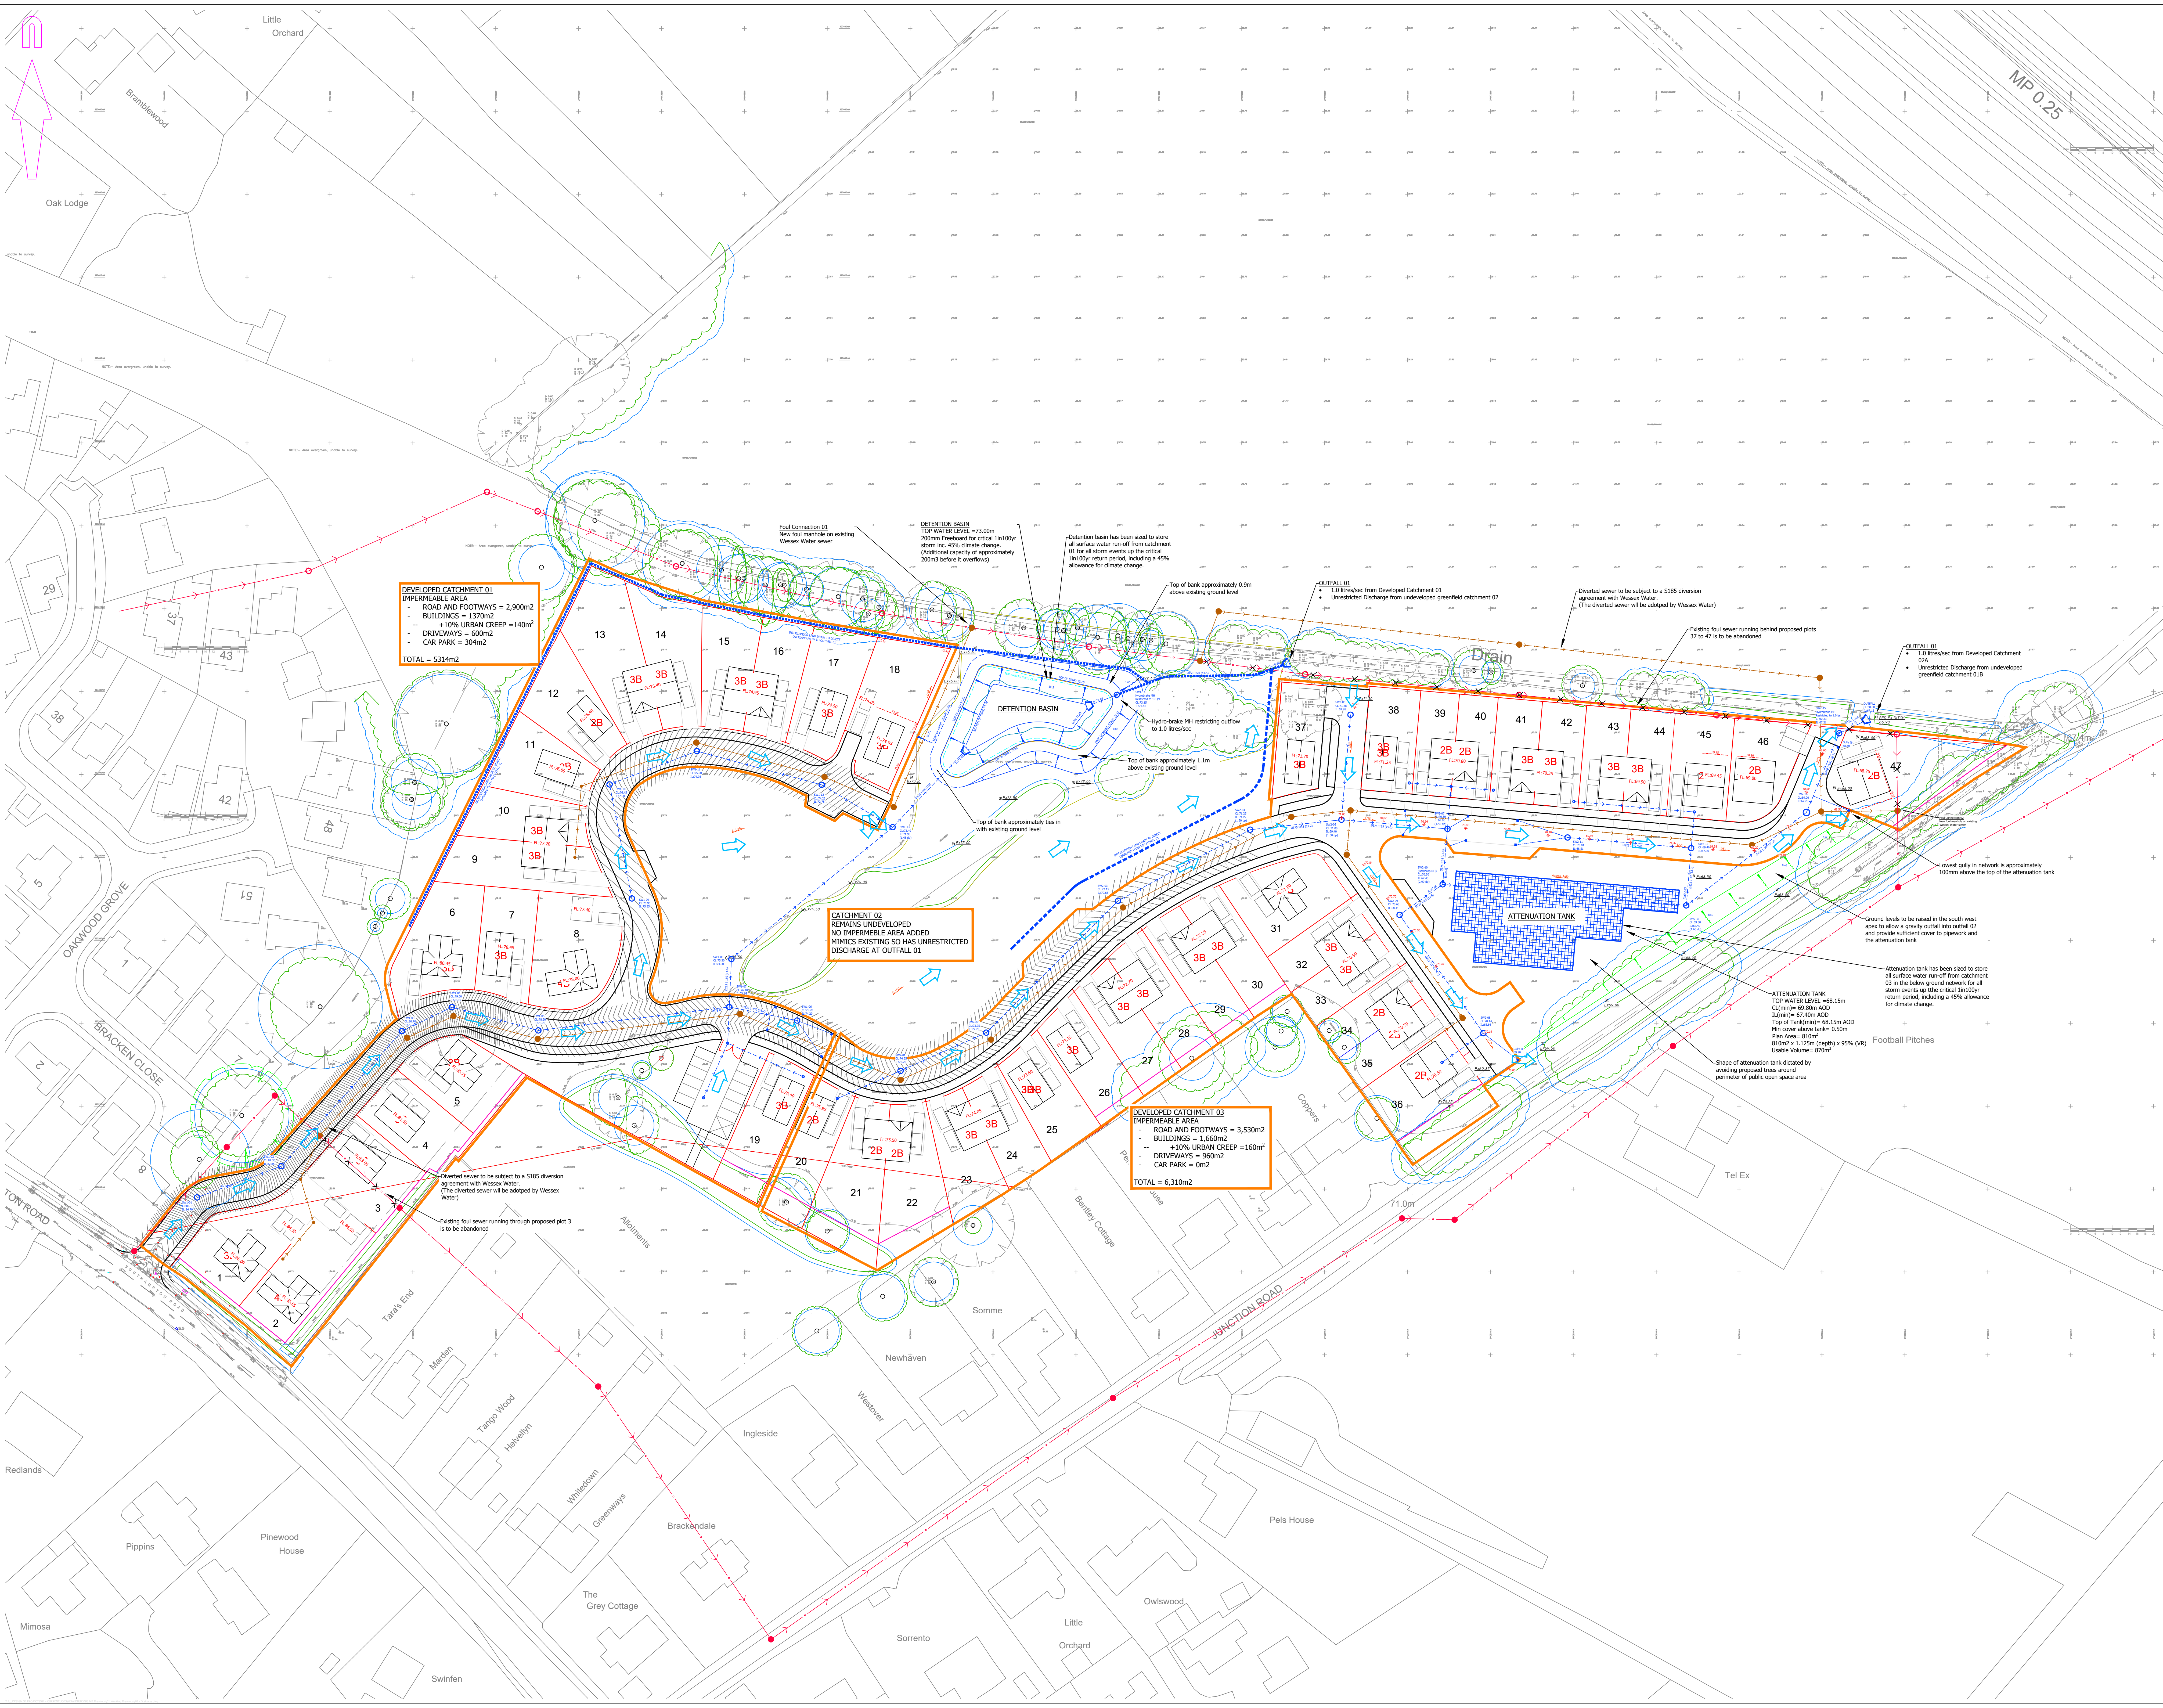

© Mayer Brown Limited Copyright. The drawings, information and data included in this document (the "Information") is the property of Mayer Brown. This document and the information are solely for the use of the authorized recipient and this document may not be used, copied or reproduced in whole or part for any purpose other than which it was issued by Mayer Brown. Mayer Brown takes no responsibility, whatsoever, as to the accuracy, completeness or reliability of the Information. Mayer Brown, Mayer Brown Limited or its representatives, shall not be liable for any loss or damage, whether in contract, tort or otherwise, arising from the use of the Information.

A0 ORIGINAL

© Crown copyright and database rights 2020. Ordnance Survey 1000014273

KEY:

- PROPOSED SURFACE WATER SEWER AND MANHOLE
- PROPOSED HYDROBRAKE
- PROPOSED FOUL WATER SEWER AND MANHOLE
- PROPOSED SURFACE WATER SEWER AND INSPECTION CHAMBER
- EXISTING FOUL WATER SEWER AND MANHOLE
- PROPOSED SURFACE WATER INTERCEPTION DRAIN
- PROPOSED SURFACE WATER ATTENUATION TANK
- PROPOSED ATTENUATION BASIN
- PROPOSED SURFACE WATER HEADWALL
- PROPOSED CATCHMENT
- PROPOSED INDICATIVE OVERLAND FLOW ROUTE

NOTES:

- This drawing is not to be scaled.
- Drawing based on RH Partnership Architects' "Proposed Indicative Site Plan" drawing reference P1365-RHP-ZZ-00-DR-A-1200 revision P4, received on 25/09/2024.
- This drawing is to be read in conjunction with all relevant engineering and landscaping drawings. Any discrepancies are to be reported to the engineer immediately for clarification.

FOR INFORMATION

NOT FOR CONSTRUCTION

P4	Cut of drain along North Western boundary moved outside perimeter of fence. Notes updated. (TC)	SF	22/01/2025
P3	Latest proposed site layout used. Adjustments made to drainage and levels design accordingly. Key and notes added. (TC)	SF	07/10/2024
P2	Latest proposed site layout used, landscape strategy added. Adjustments made to drainage and levels design accordingly. (SF)		05/01/2024
P1	Initial Issue (SF)		04/01/2024

rev.	amendment	checked	date

m3
mayer brown

Mayer Brown Limited
Lion House, Oriental Road, Woking, Surrey GU24 8AR
Telephone 01483 750 508 Fax 01483 750 437
wokingoffice@mayerbrown.co.uk www.mayerbrown.co.uk

client

FORMULA LAND (ALDERBURY) Ltd

project

**SOUTHAMPTON ROAD
ALDERBURY**

scale	drawn by	checked by
1:500	TC	SF

date	cad file
JANUARY 2025	20 - DRAINAGE.DWG

title

PROPOSED DRAINAGE STRATEGY

Mayer Brown Limited jobcode	suitability	revision
WP/ALDERBURY		P4

drawing number

WPALDERBURY.23_20