




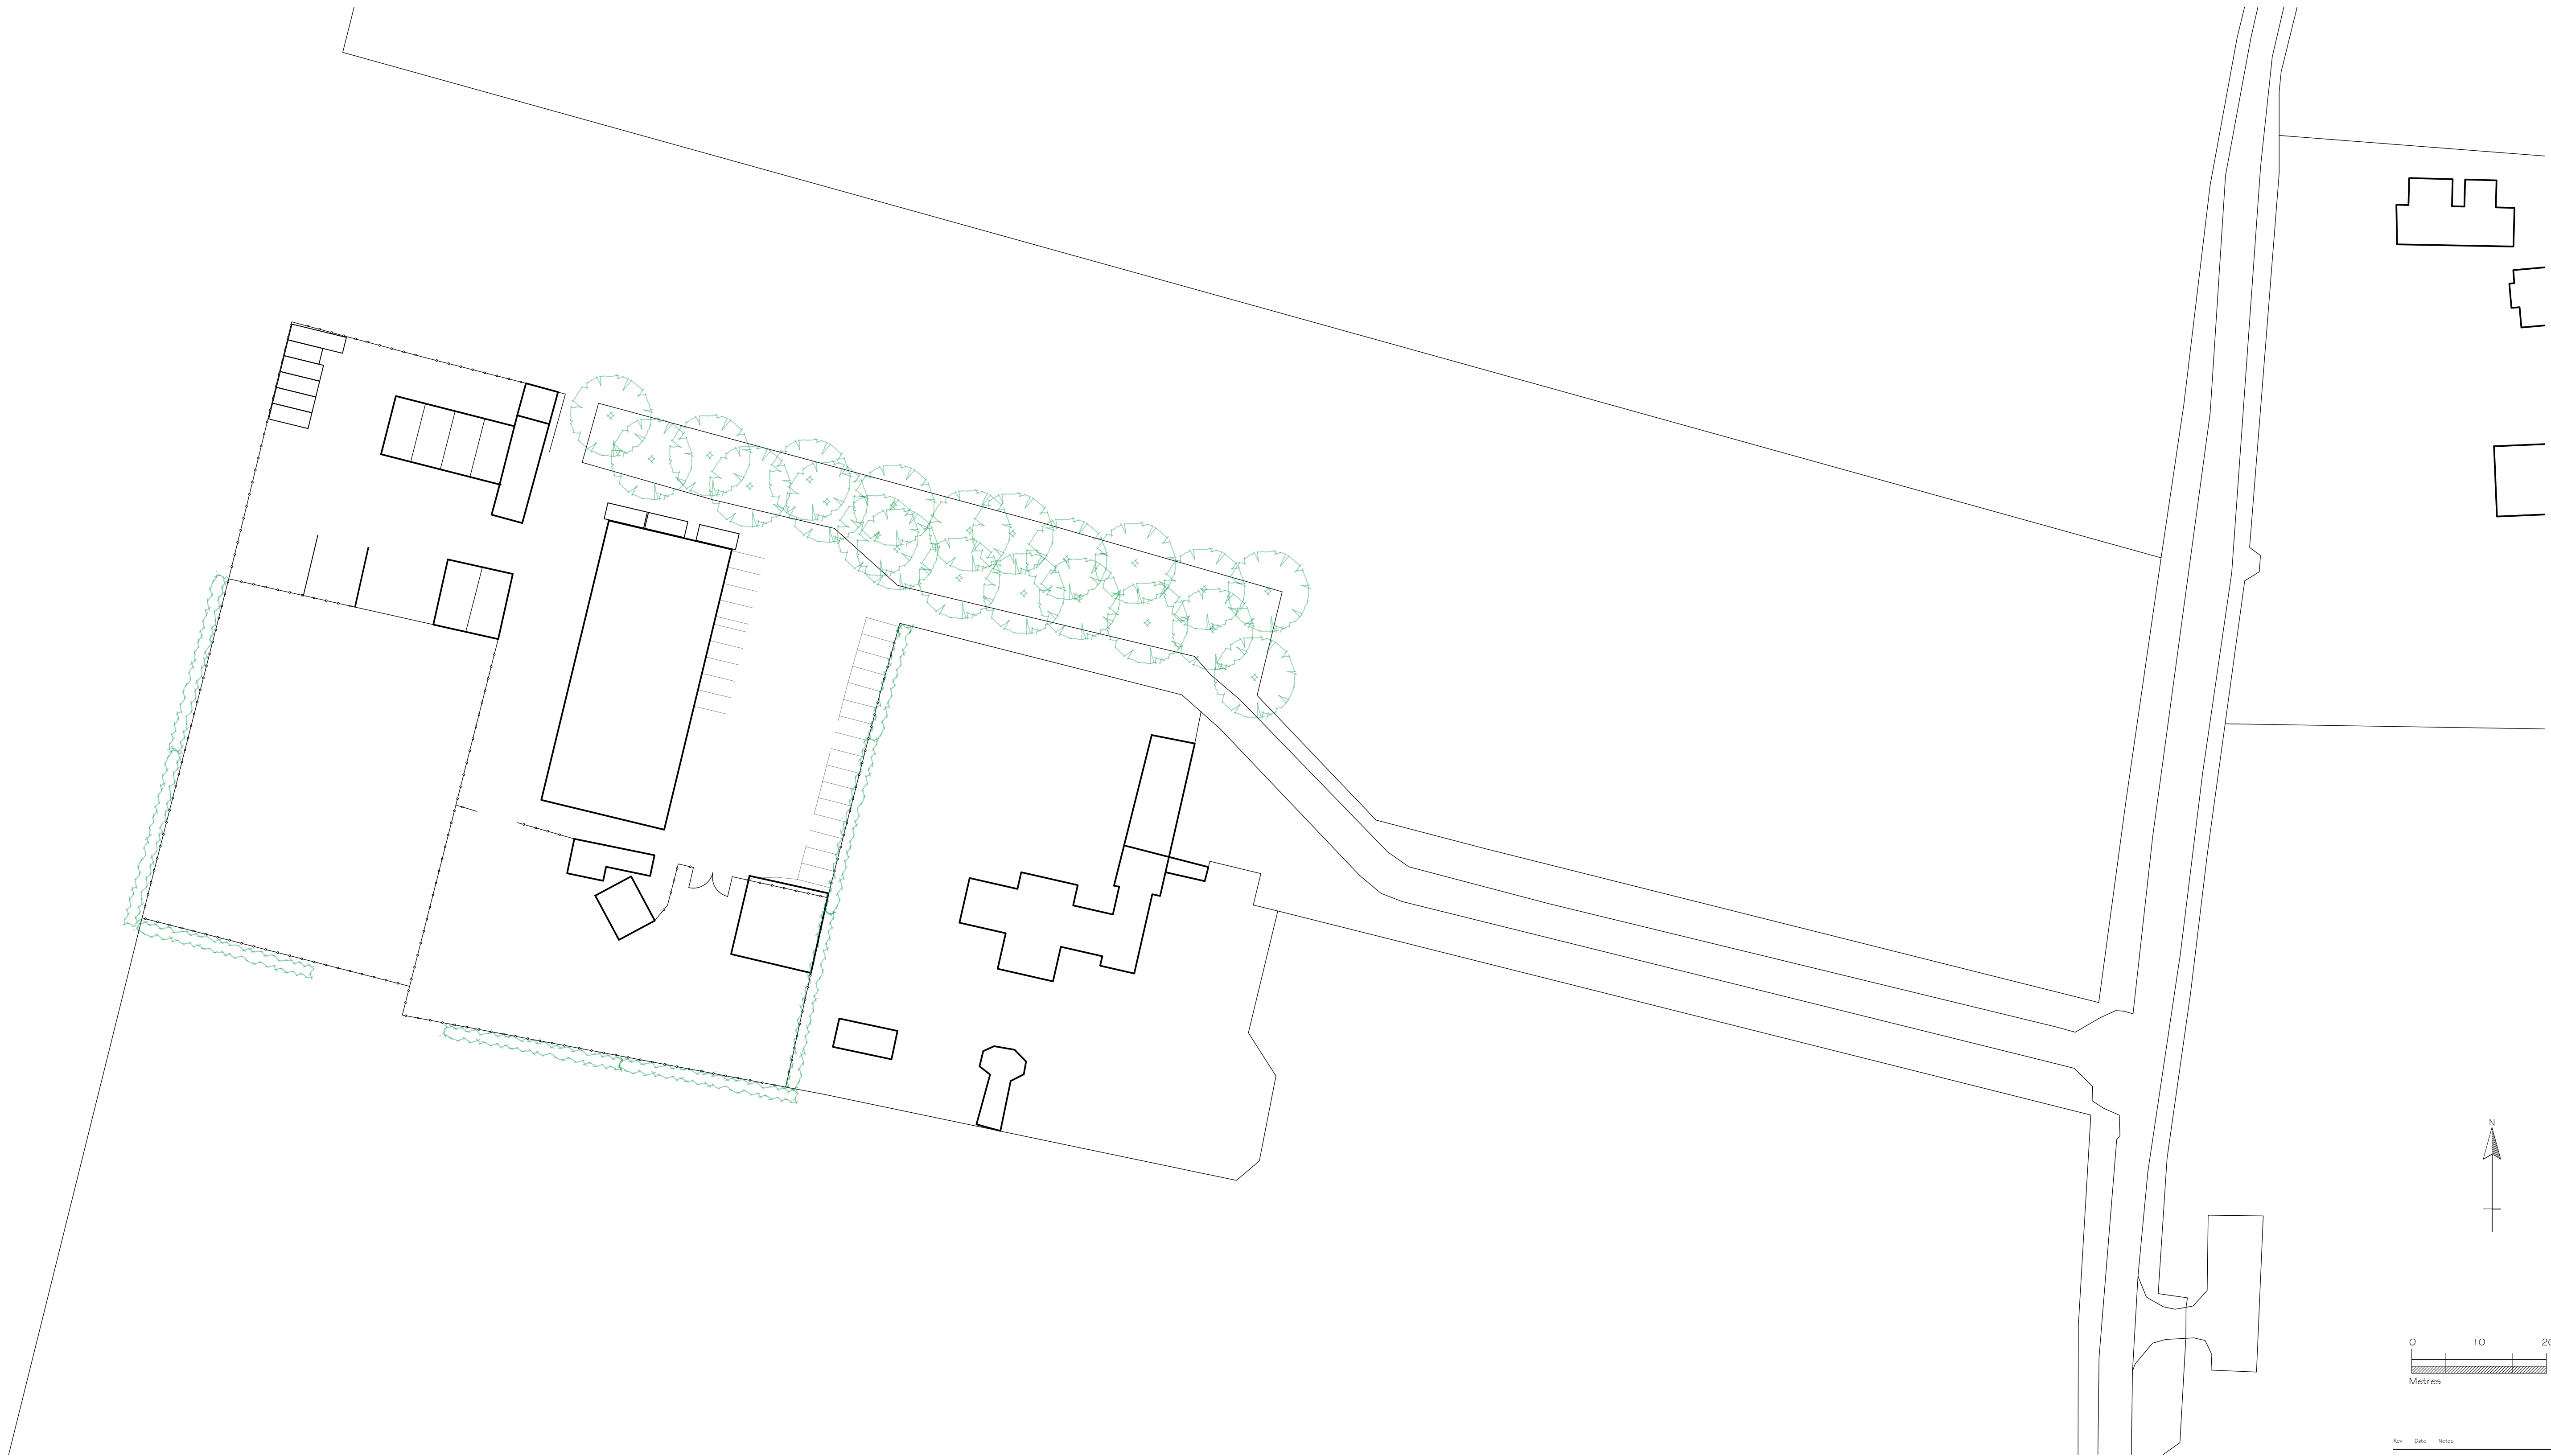

-----x----- 1 m post & rail fence
----- 1.8m close boarded fence

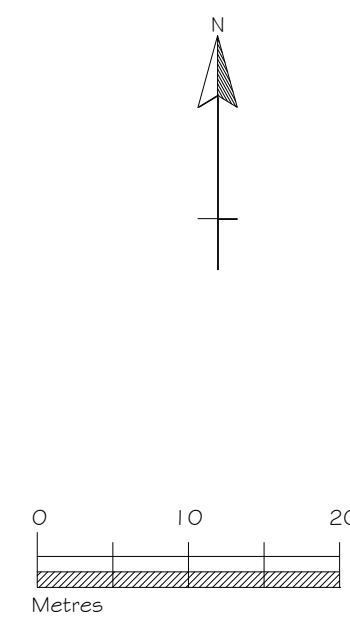

Rev: Date: Notes:

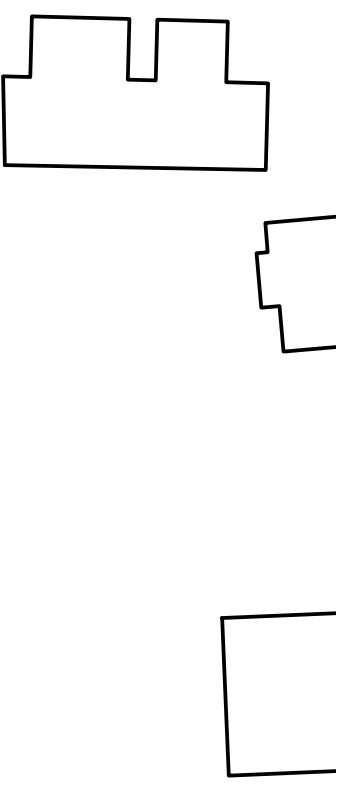

TOWN AND COUNTRY PLANNING DEVELOPMENT CONSULTANTS

LPC (TRULL) LTD.,
TRULL, TETBURY, GLOUCESTERSHIRE GL9 6SQ
Tel: 01285 641433 email: admin@lpctrull.com

Client:
Mr B Andrews

Project:
Manor Hill Farm,
Furton SN5 4EG

Drawing:
SITE PLAN

Date: February 2025 Scale: 1:500 @ A1
Drawing Number:
LPC 678 EX 102