



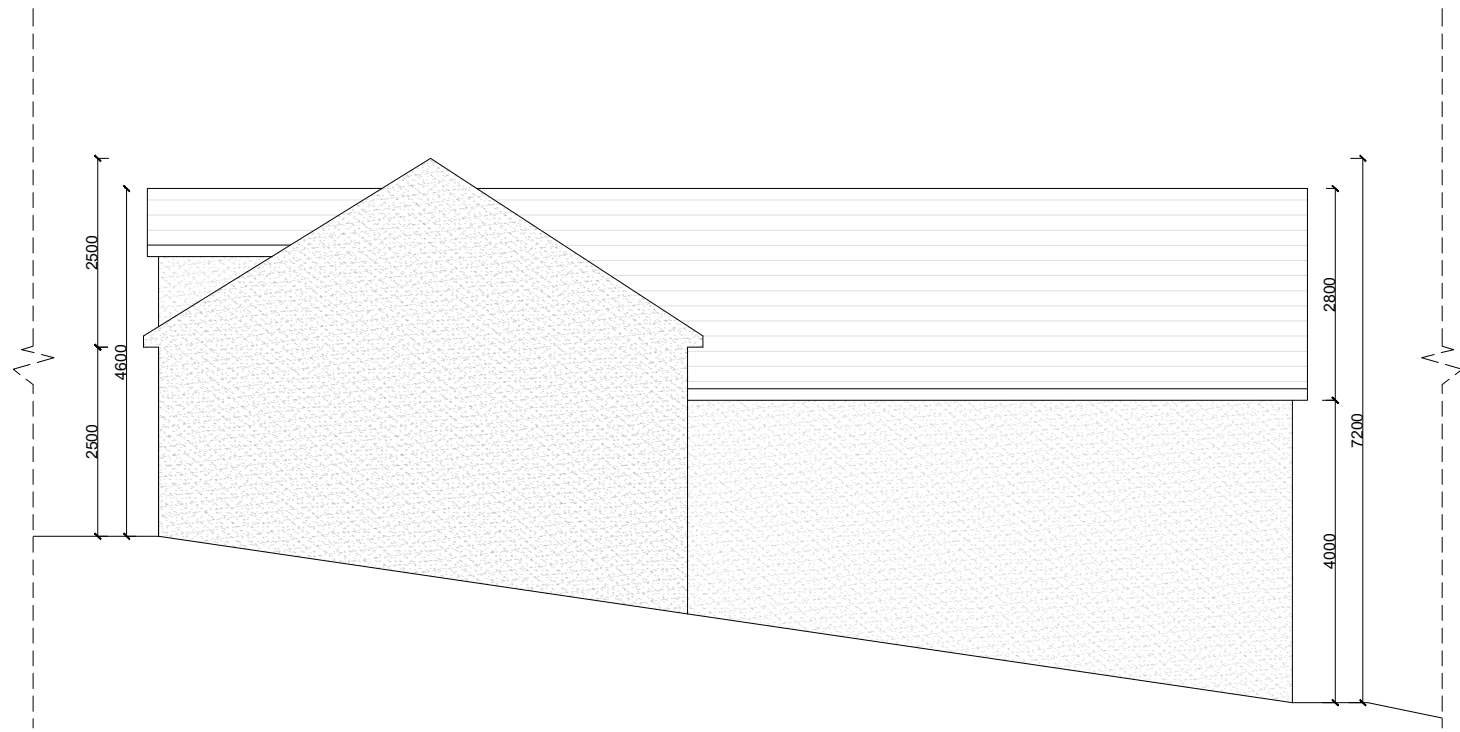


Proposed South Elevation

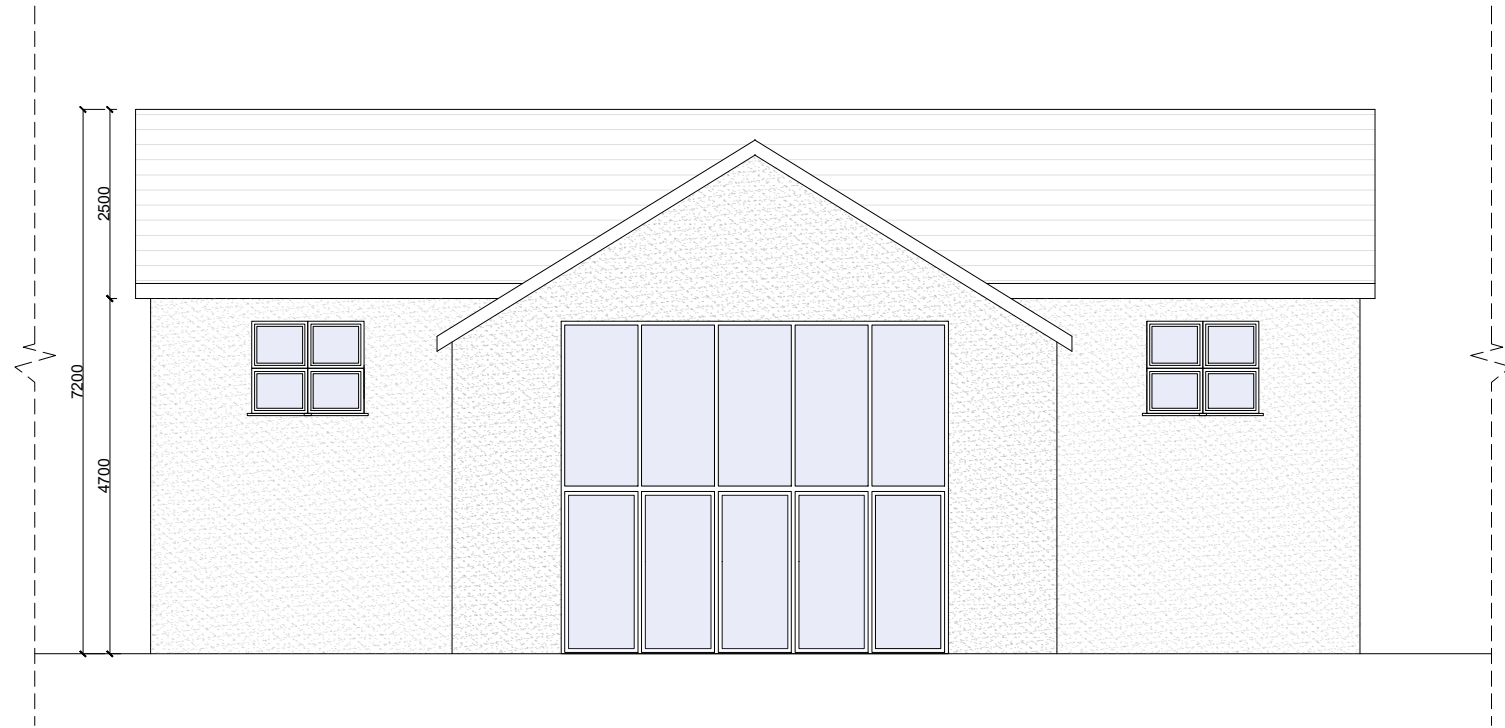

Proposed East Elevation




Proposed North Elevation

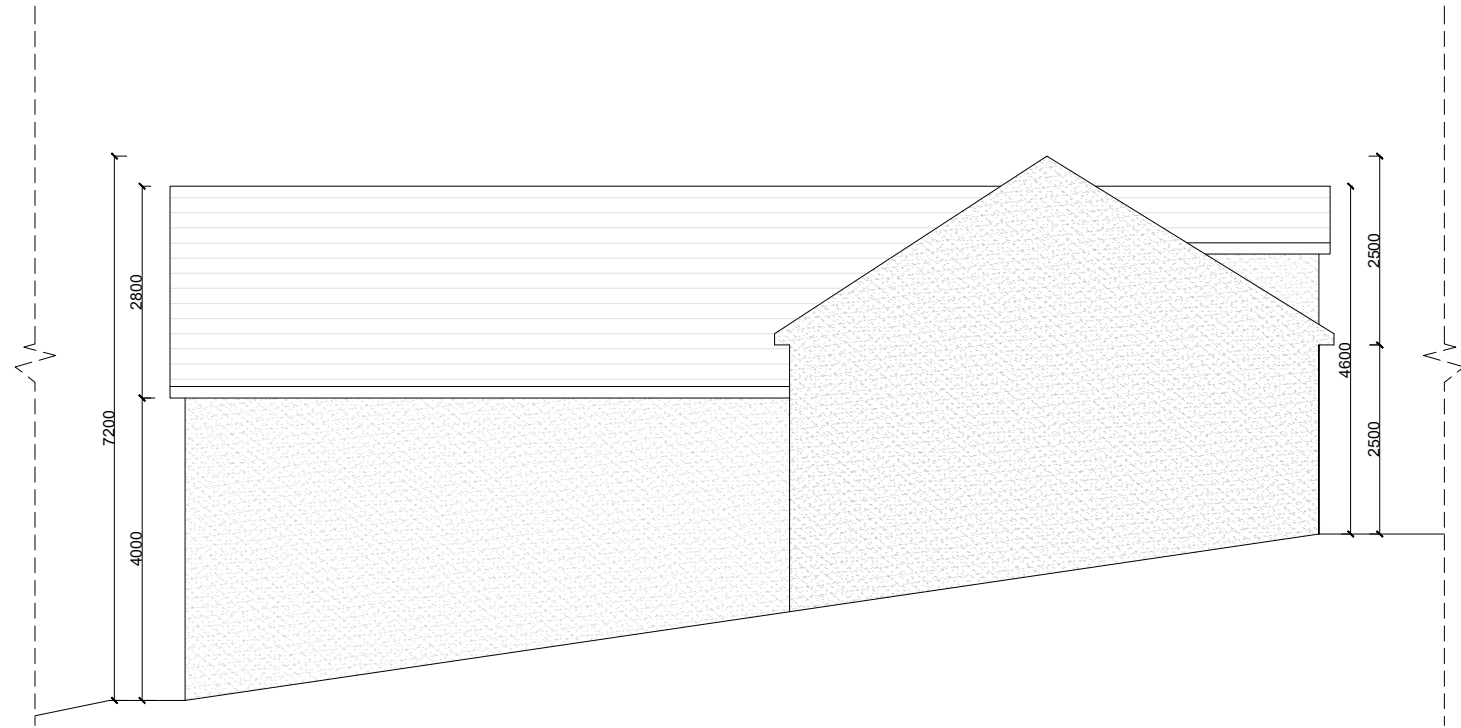

Proposed West Elevation

Any dimensions shown should be checked on site and discrepancies reported to the Architect prior to construction. Designs are not coordinated with engineer projects. Do not scale for construction purposes.

 

Drawing Name

Proposed Elevations

Project Address

Land Adjacent Telephone Exchange,
Middle Stoke, LimpleyStoke, Wiltshire
(closest postcode BA2 7GF)

Drawing No.

LandAdjacentTelephoneExchange_
ProposedElevations_V6

Scale

1/100 at A2

Designer

EC

Date

19.02.2025

Drawing No.

05

Revision

V6



Planning By Design Ltd
www.planning-by-design.co.uk
hello@planning-by-design.co.uk