

Number:

PR3010

Sheet:

Proposed Garage

Project:

CrossKeys Garage:
Upper Chute,
SP11 9ER


Drawn: CPR

Scale @ A2: 1 : 100


Revision Schedule

No.	Description	Date
-----	-------------	------


Notes:

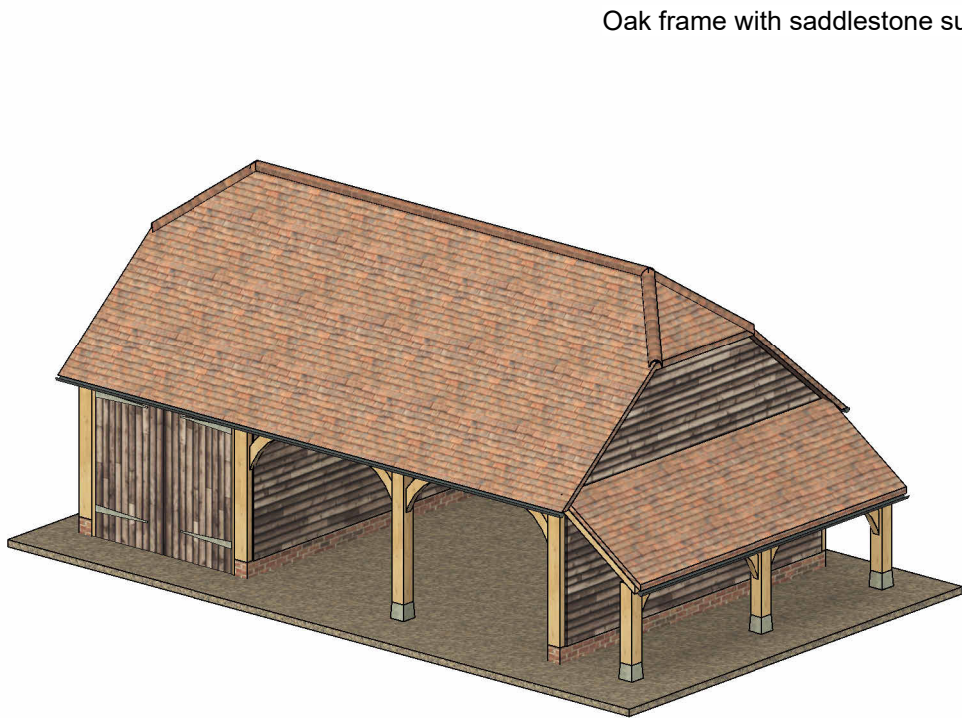


3D

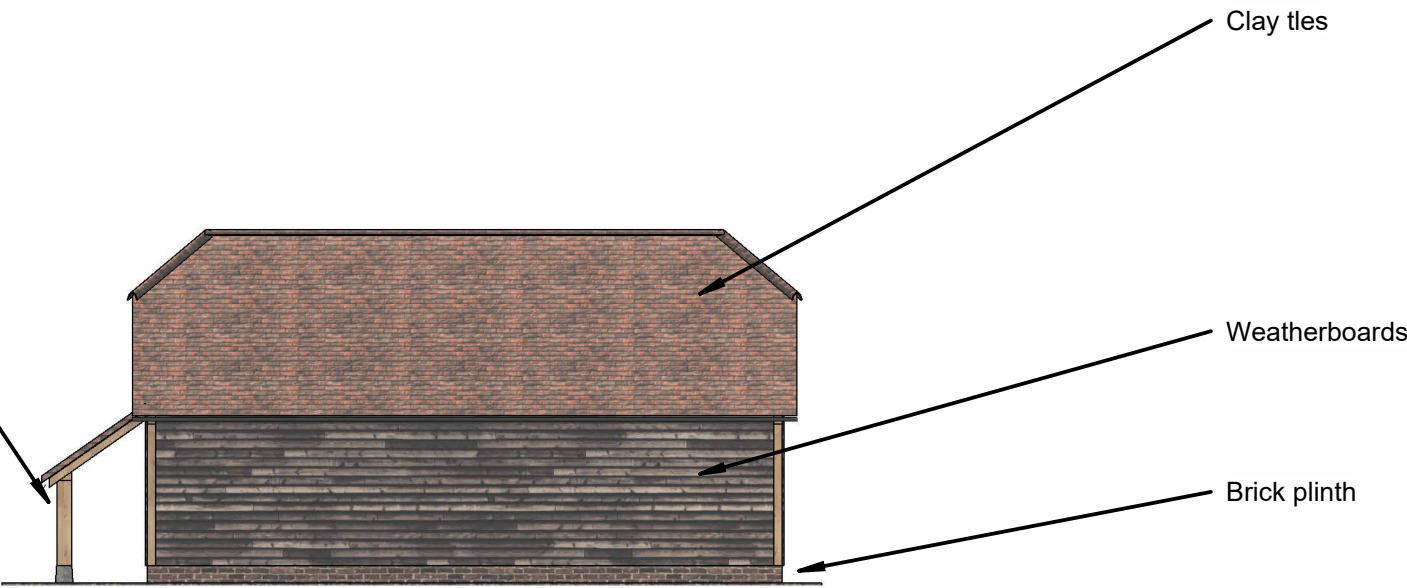


NORTH ELEVATION

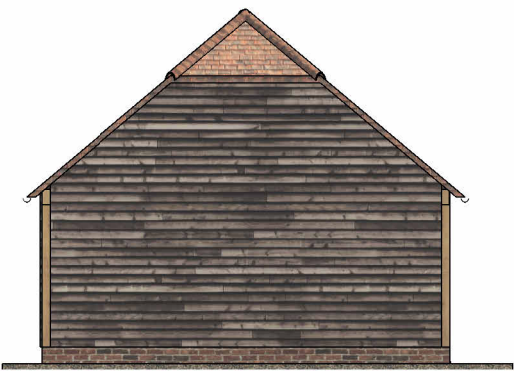


WEST ELEVATION

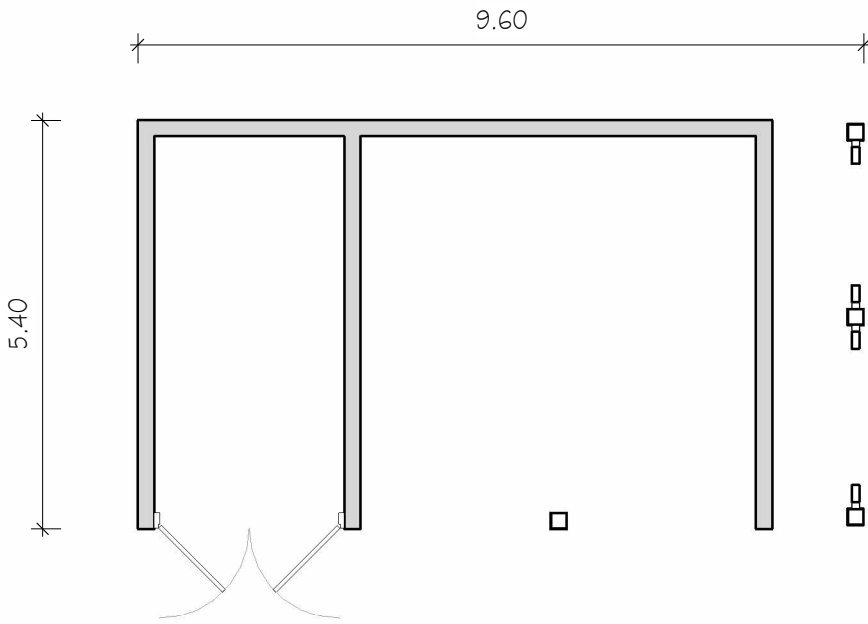


FLOOR PLAN

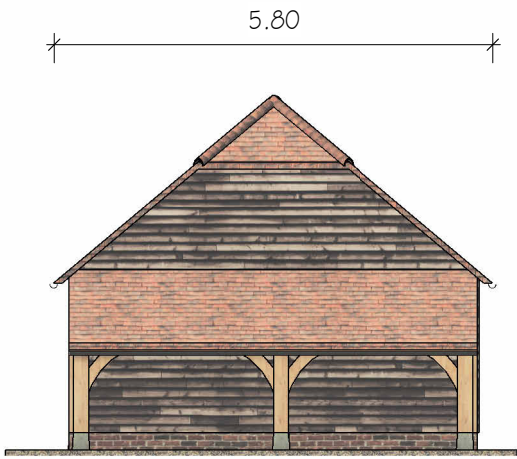

EAST ELEVATION

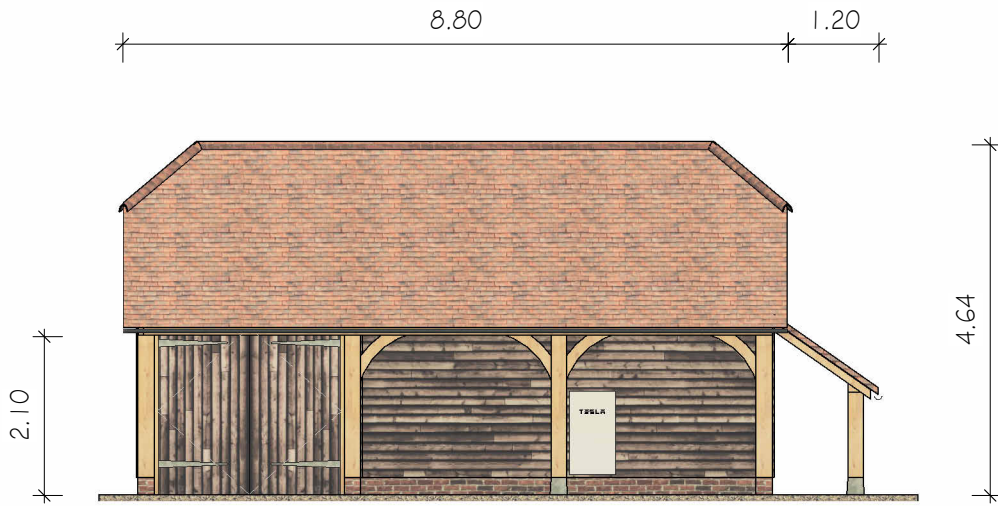

SOUTH ELEVATION

 

PATRICK
RAMSEY

Patrick Ramsey Architecture
37 Braxted Park
London
SW16 3DU

M: 07976 904138
E: PatrickRamsey@me.com © Copyright