



House Type P - Front Elevation




Side Elevation



Rear Elevation



Side Elevation

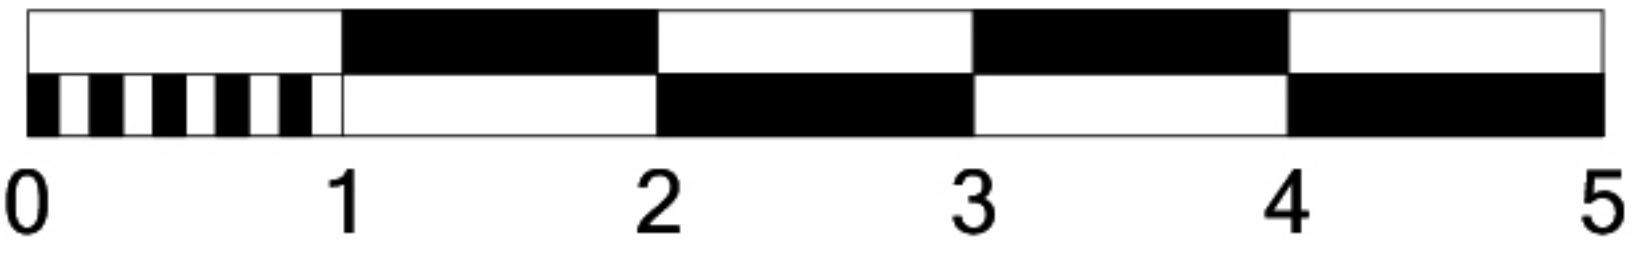

House Type P
Stone

Revision			
Client:	COTSWOLD HOMES LTD	Scales:	1:100@A3
Site Address:	LAND OFF BIDDESTONE LANE, YATTON KEYNELL	Project Number:	948
Drawing Title:	HOUSE TYPE P - ELEVATIONS	Drawing Number:	036
Date:	FEB 2025	Drawn by:	BT
		Revision:	





8 Manor Park
Mackenzie Way
Cheltenham
Gloucestershire
GL51 9TX
Tel: 01242 224247