



House Type DV1 - Front Elevation




Side Elevation



Rear Elevation



Side Elevation

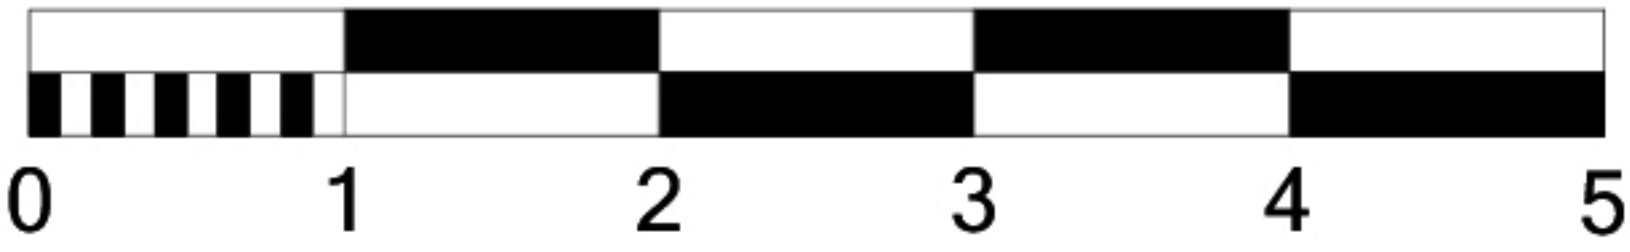

House Type DV1
Render

Revision				
Client:	COTSWOLD HOMES LTD		Scales:	1:100@A3
Site Address:	LAND OFF BIDDESTONE LANE, YATTON KEYNELL		Project Number:	948
Drawing Title:	TYPE DV1 - ELEVATION		Drawing Number:	020
Date:	FEB 2025	Drawn by:	BT	
			Revision:	





8 Manor Park
Mackenzie Way
Cheltenham
Gloucestershire
GL51 9TX
Tel: 01242 224247