




House Type A2 - Front Elevation




Side Elevation



Rear Elevation

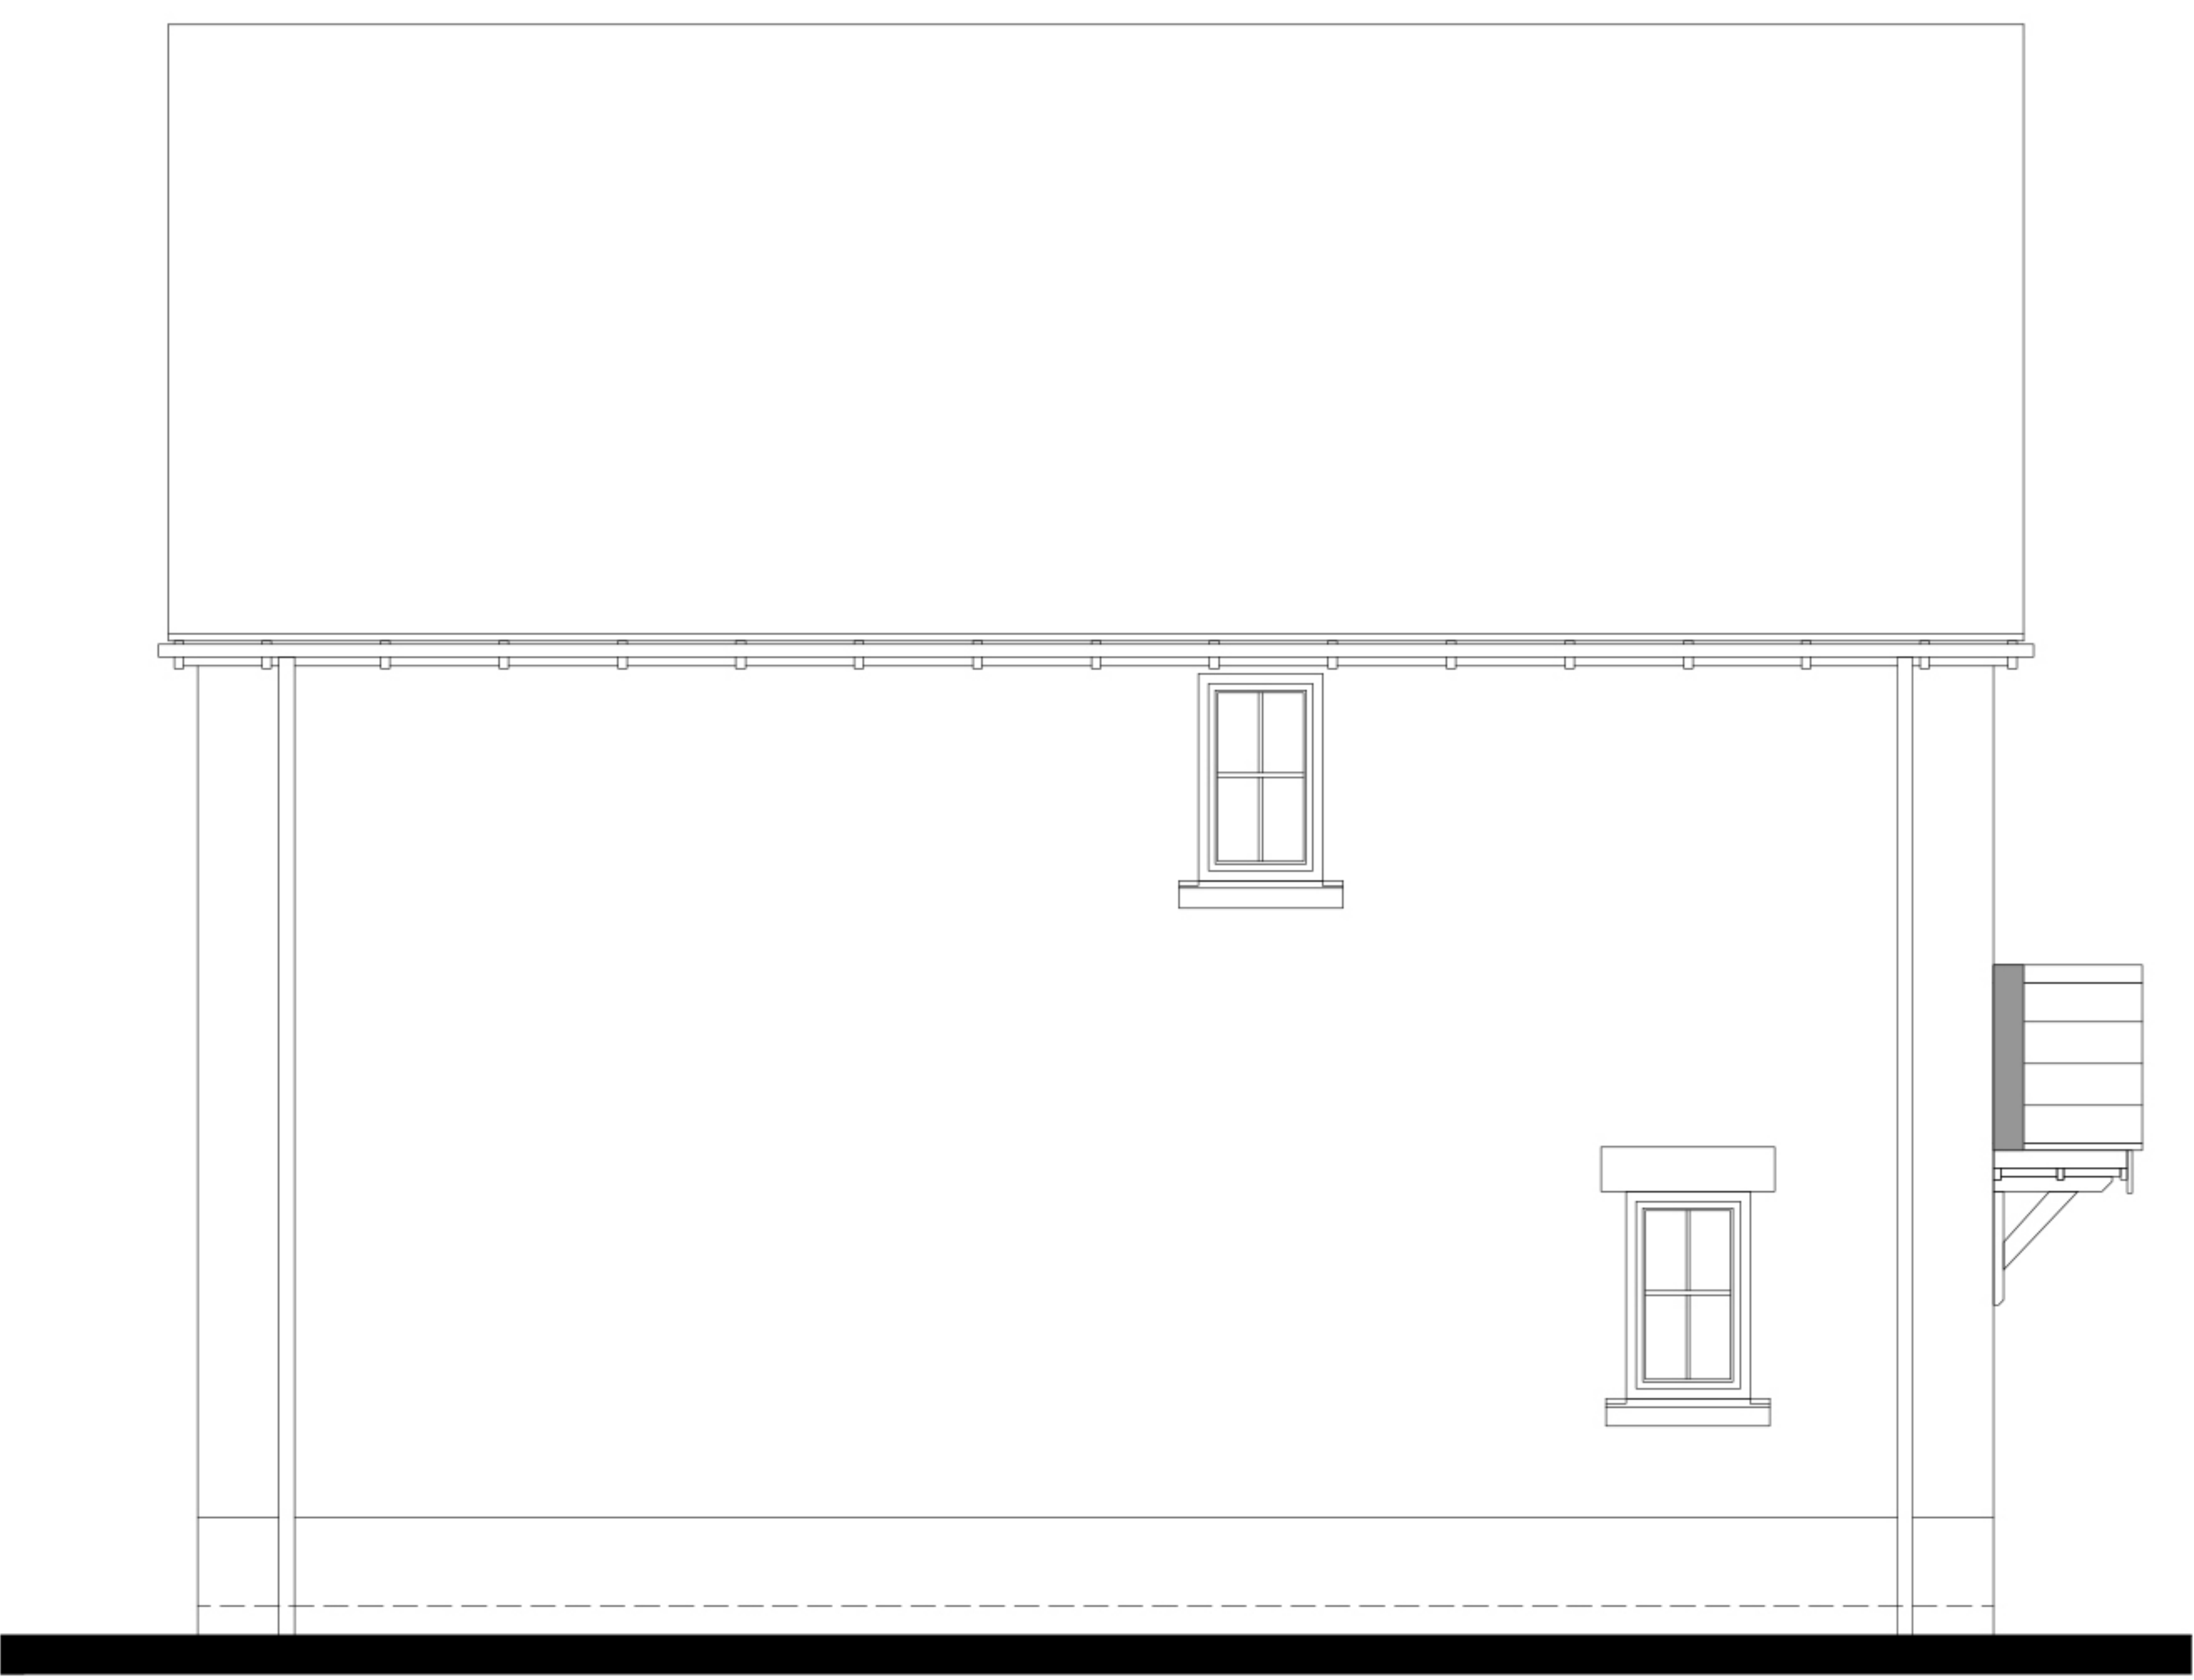

Side Elevation

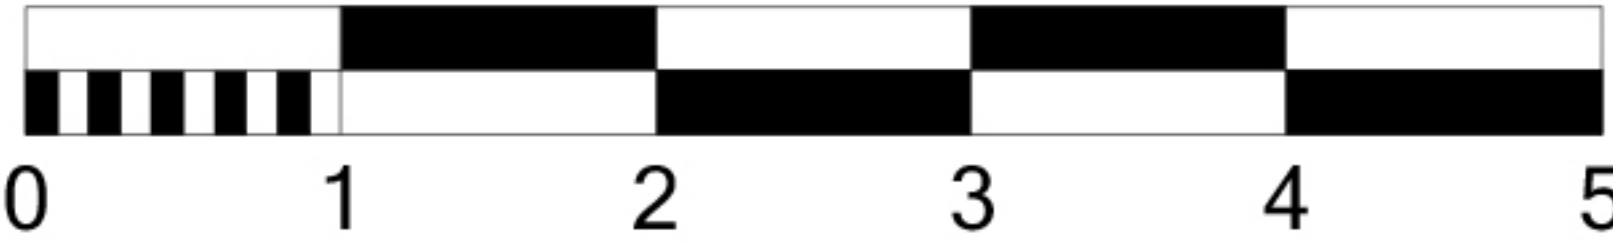

House Type A2  
Render

|                |                                          |           |                 |          |
|----------------|------------------------------------------|-----------|-----------------|----------|
| Revision       |                                          |           |                 |          |
| Client:        | COTSWOLD HOMES LTD                       |           | Scales:         | 1:100@A3 |
| Site Address:  | LAND OFF BIDDESTONE LANE, YATTON KEYNELL |           | Project Number: | 948      |
| Drawing Title: | TYPE A2 - ELEVATIONS - SEMI DETACHED     |           | Drawing Number: | 062      |
| Date:          | JAN 2025                                 | Drawn by: | BT              |          |
|                |                                          |           | Revision:       |          |



COTSWOLD  
HOMES



CIAT  
CHARTERED PRACTICE



Trower Davies  
Architectural Consultants

8 Manor Park  
Mackenzie Way  
Cheltenham  
Gloucestershire  
GL51 9TX  
Tel: 01242 224247