




House Type D - Front Elevation




Side Elevation



Rear Elevation

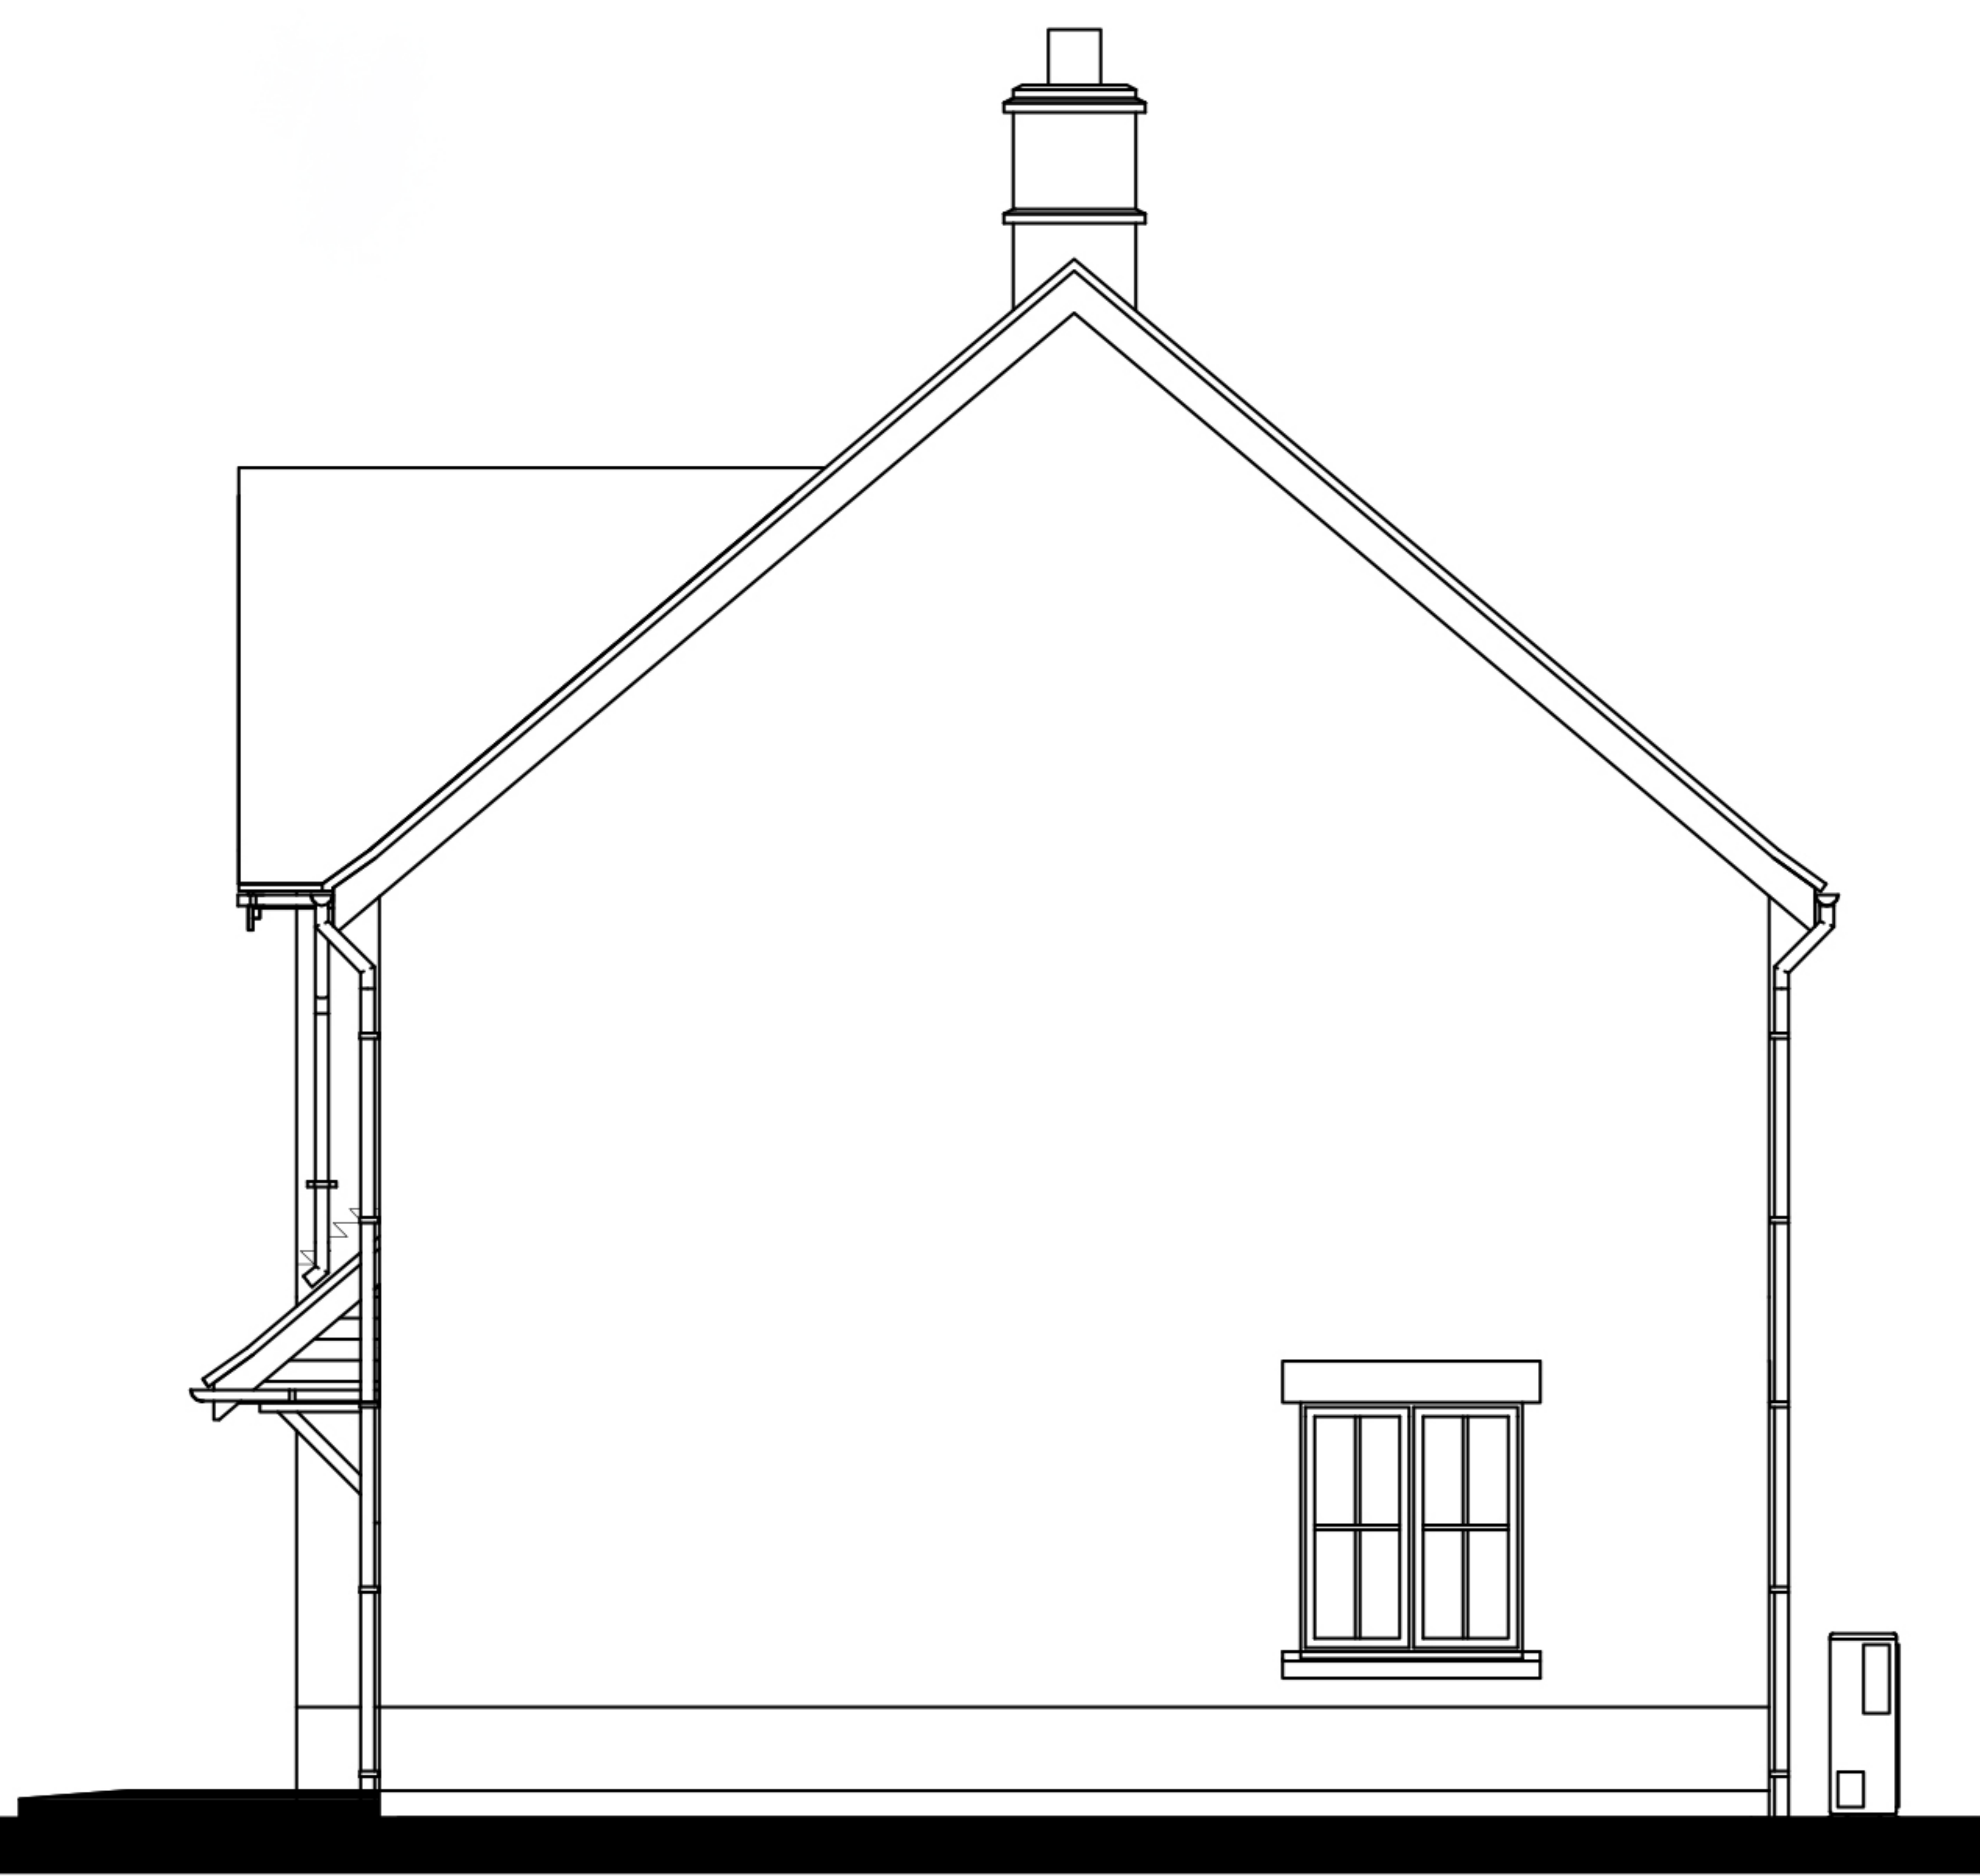

Side Elevation

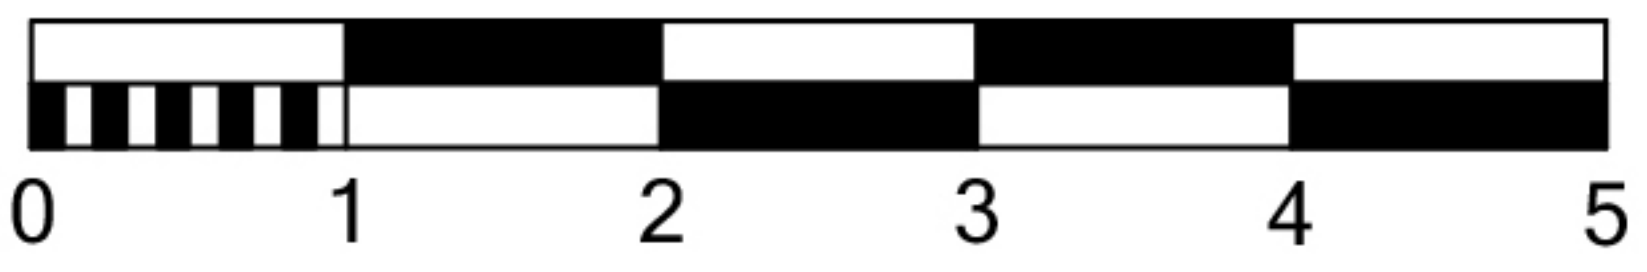

House Type D
Stone

Revision		
Client:	COTSWOLD HOMES LTD	Scales: 1:100@A3
Site Address:	LAND OFF BIDDESTONE LANE, YATTON KEYNELL	Project Number: 948
Drawing Title:	TYPE D - ELEVATIONS	Drawing Number: 014
Date:	FEB 2025	Drawn by: BT
		Revision:



8 Manor Park
Mackenzie Way
Cheltenham
Gloucestershire
GL51 9TX
Tel: 01242 224247