



House Type A1M - Front Elevation



House Type A2Bung - Front Elevation




A2Bung - Rear Elevation



A1M - Rear Elevation



House Type A1M - Side Elevation

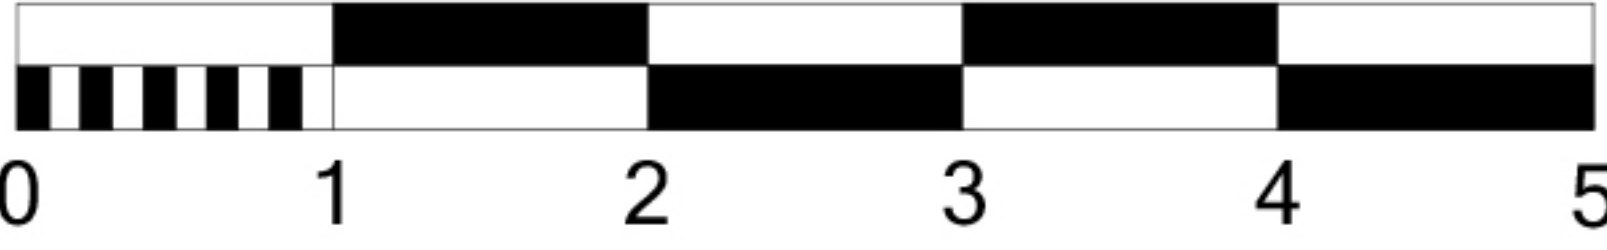

Render

Revision		
Client:	COTSWOLD HOMES LTD	Scales: 1:100@A3
Site Address:	LAND OFF BIDDESTONE LANE, YATTON KEYNELL	Project Number: 948
Drawing Title:	TYPE A1M & A2BUNG - ELEVATIONS	Drawing Number: 071
Date:	JAN 2025	Revision:
	Drawn by: BT	







8 Manor Park
Mackenzie Way
Cheltenham
Gloucestershire
GL51 9TX
Tel: 01242 224247