





House Type A2 - Front Elevation

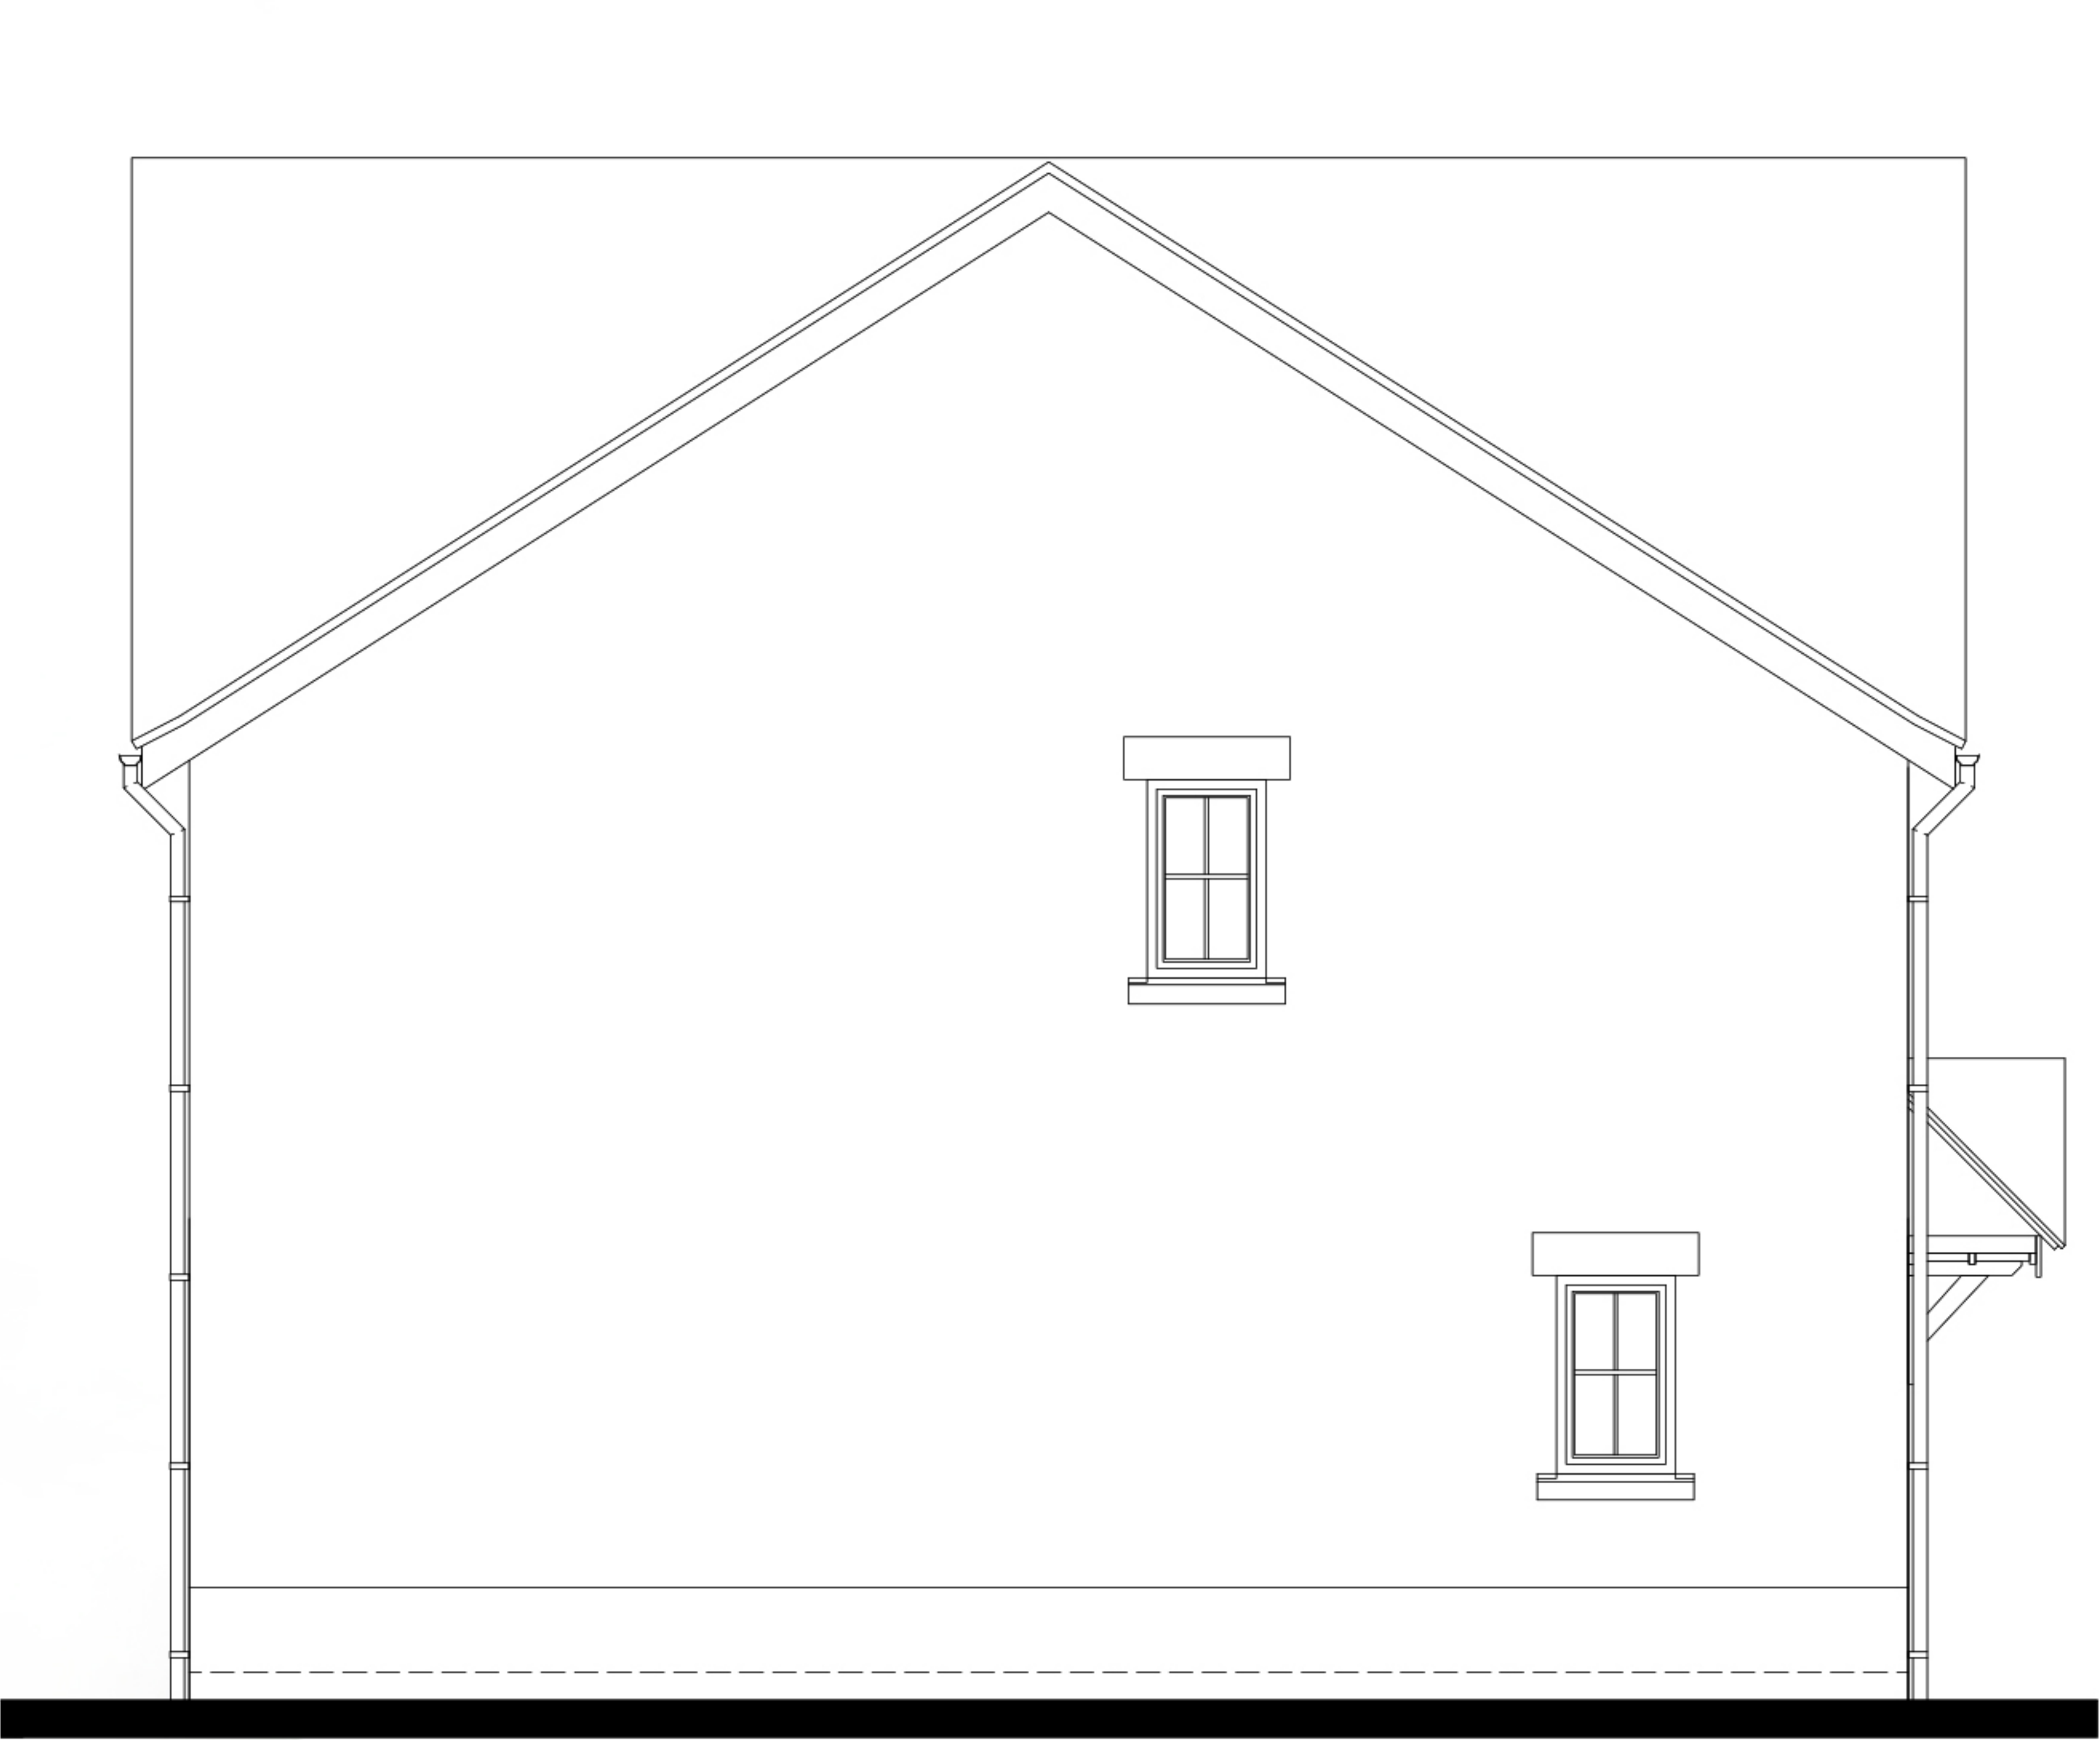


Side Elevation



Rear Elevation

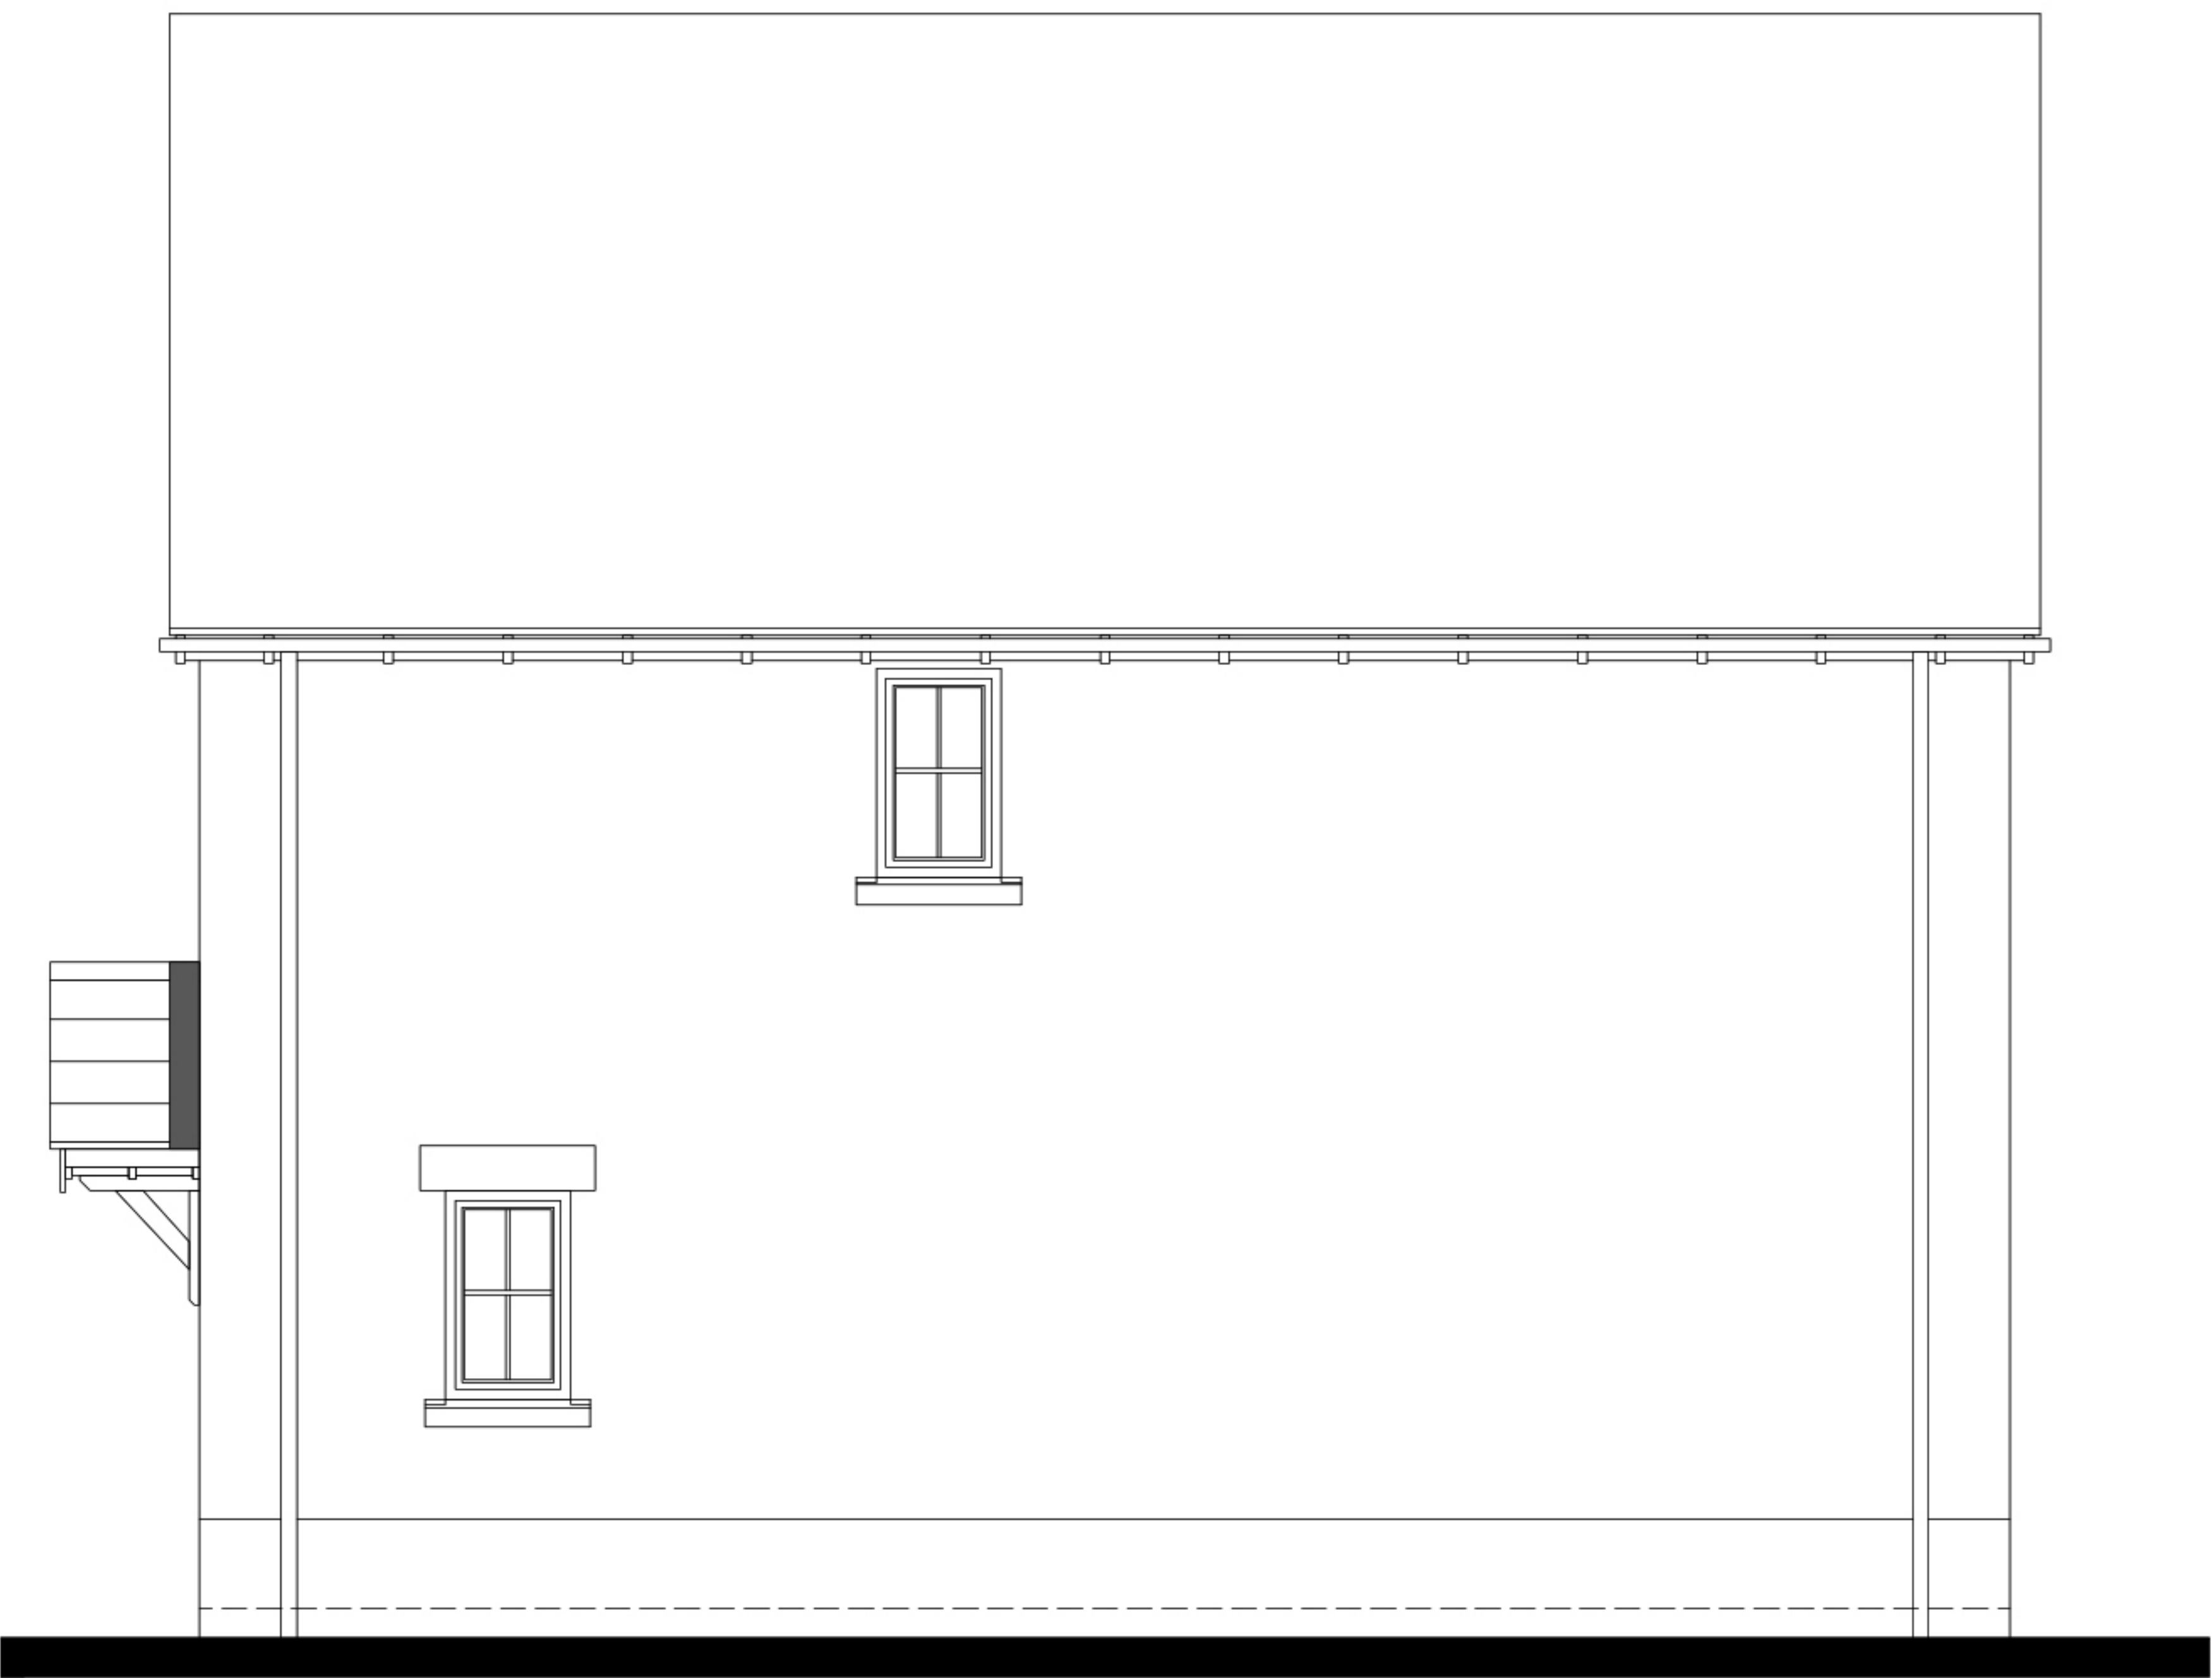

Side Elevation

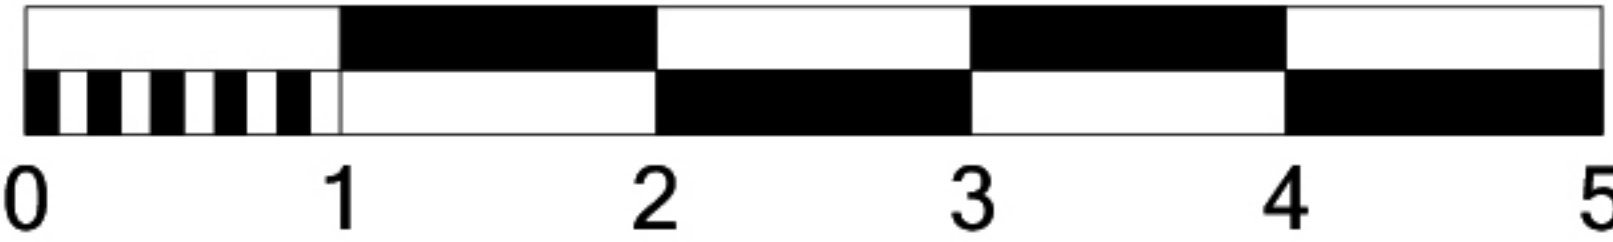

House Type A2
Stone facing

Revision			
Client:	COTSWOLD HOMES LTD	Scales:	1:100@A3
Site Address:	LAND OFF BIDDESTONE LANE, YATTON KEYNELL	Project Number:	948
Drawing Title:	TYPE A2 - ELEVATIONS - SEMI DETACHED	Drawing Number:	061
Date:	JAN 2025	Drawn by:	BT
		Revision:	



COTSWOLD
HOMES



CIAT
CHARTERED PRACTICE



Trower Davies
Architectural Consultants

8 Manor Park
Mackenzie Way
Cheltenham
Gloucestershire
GL51 9TX
Tel: 01242 224247