




NORTH ELEVATION
1:200

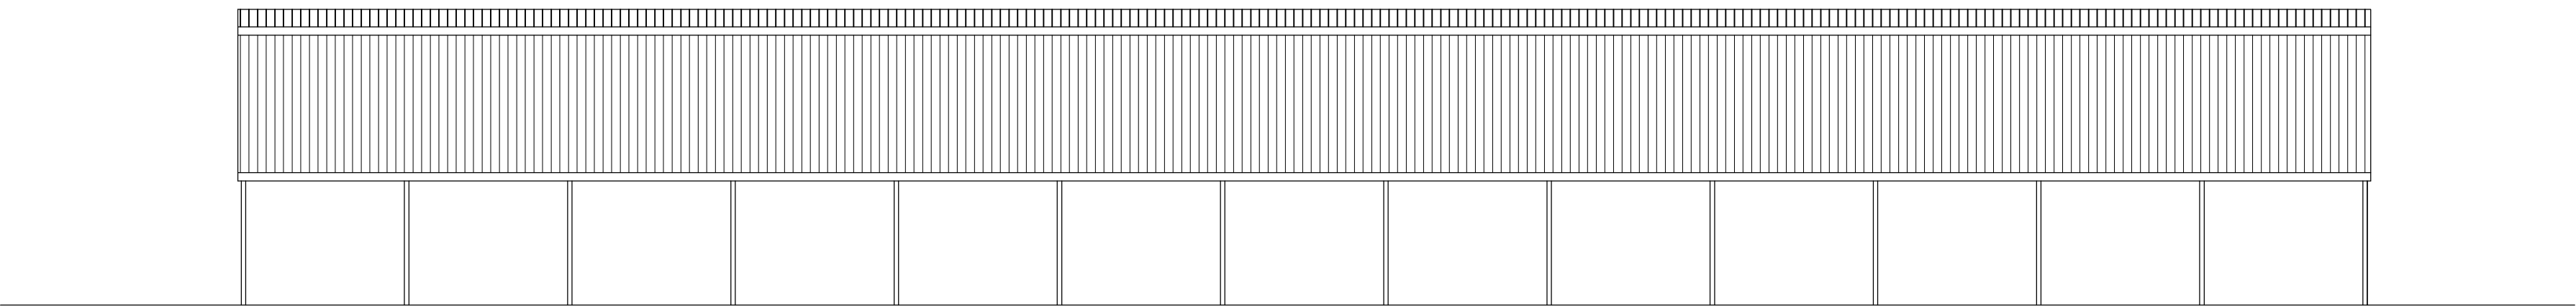


SOUTH ELEVATION
1:200

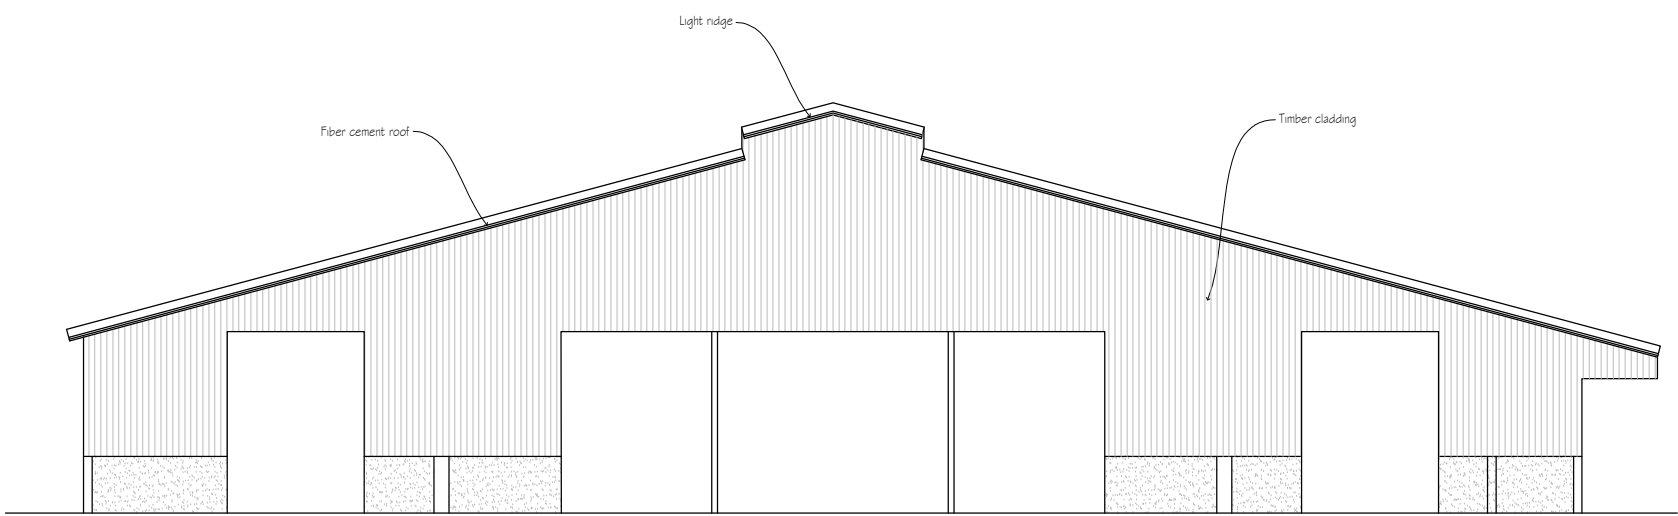

EAST ELEVATION
1:200

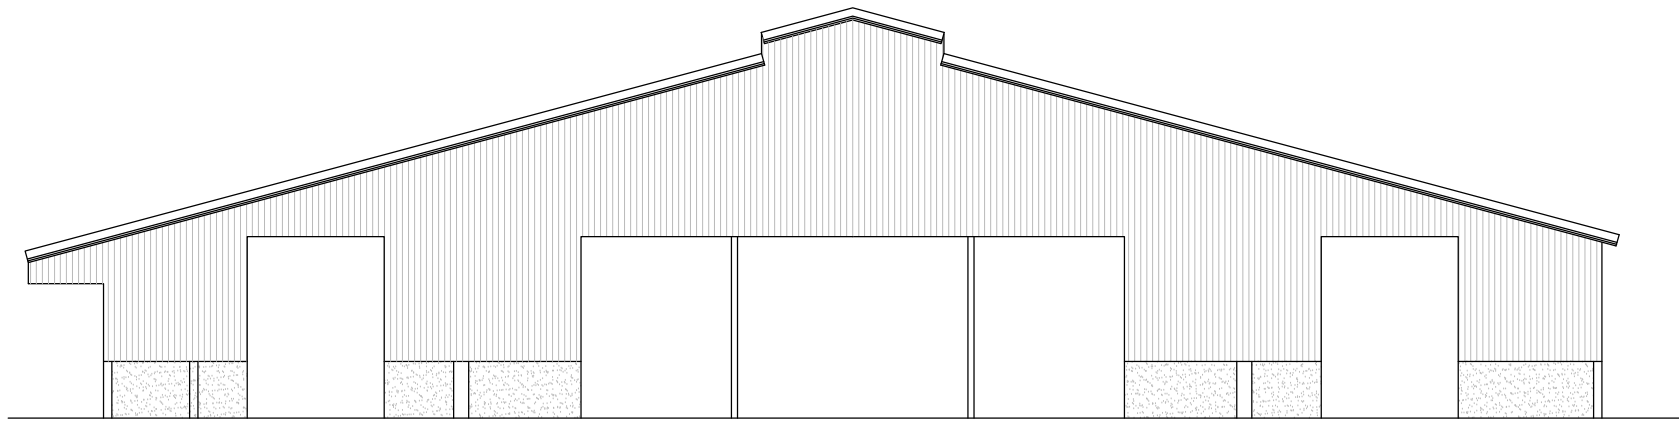

WEST ELEVATION
1:200

 

revisions	initial	date
-----------	---------	------

Contractors, Sub Contractors and Suppliers are to check all relevant dimensions and levels of site and buildings before commencing any shop drawings or building work.


This drawing is copyright and may not be reproduced in any part of form without the written consent of Fowler Architecture and Planning

project
SHARCOTT PENNINGS FARM
Pewsey

drawing
**Prosped Barn -
Elevations**

scale 1:200 @A1	drawn by EG	date April 25
--------------------	----------------	------------------

230327-05	-
drawing no	rev

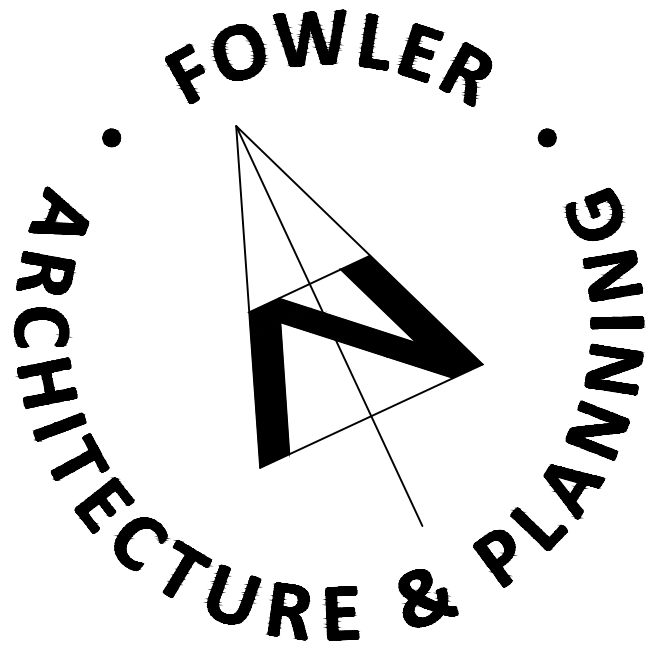

39 High Street
Pewsey
Wiltshire
SN9 5AF
tel (01672) 569444
enquiries@faap.co.uk