




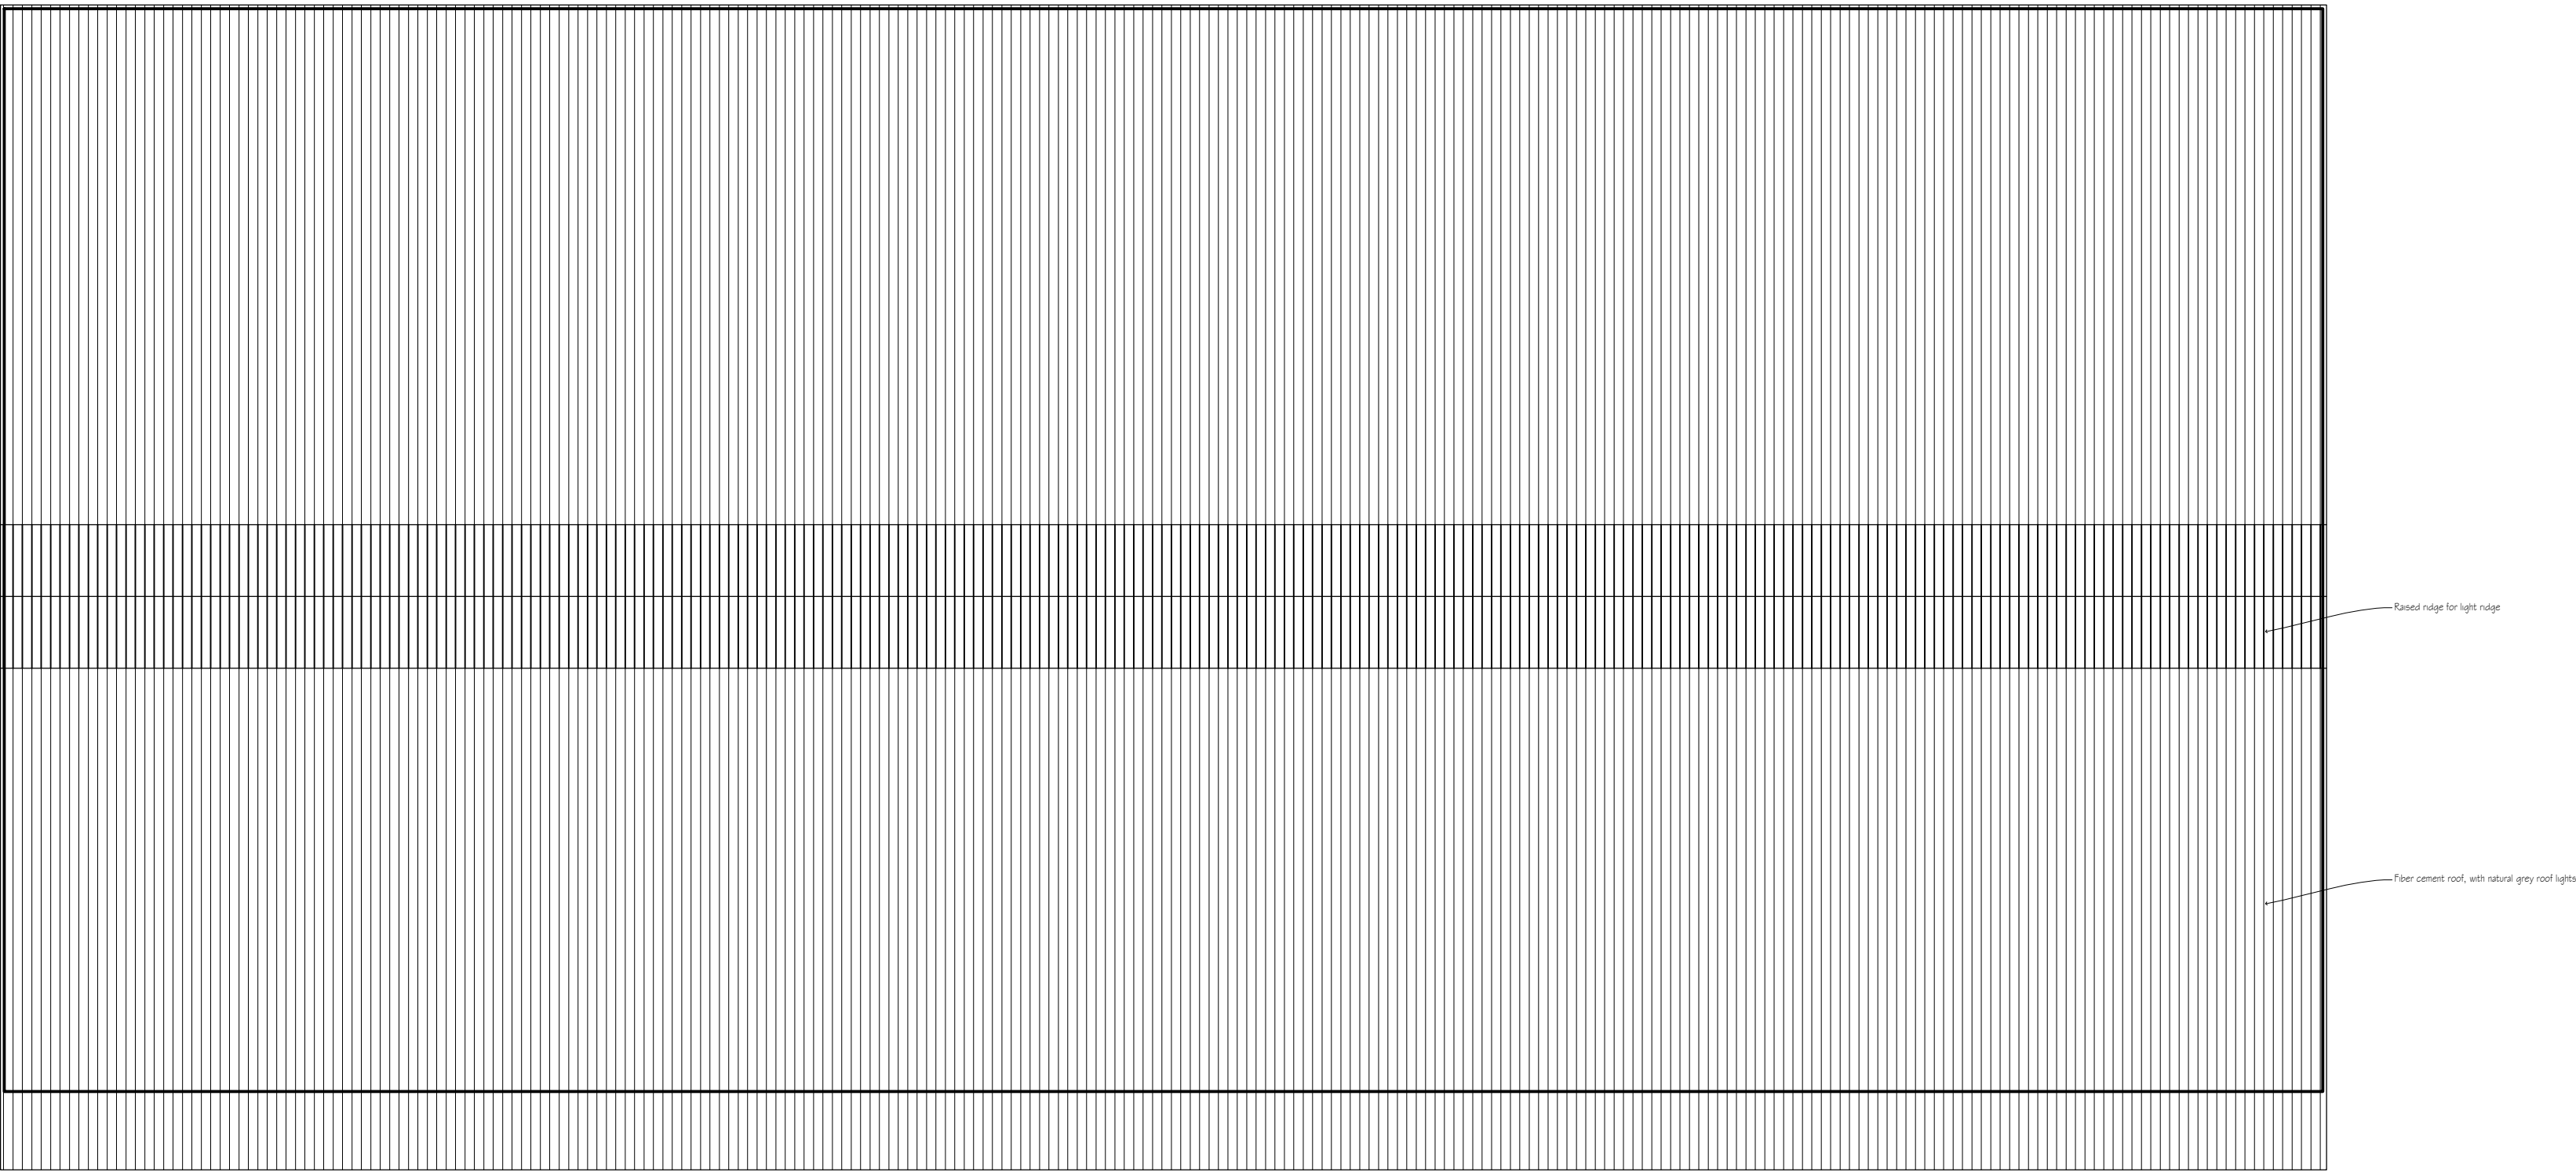

ROOF PLAN
1:200

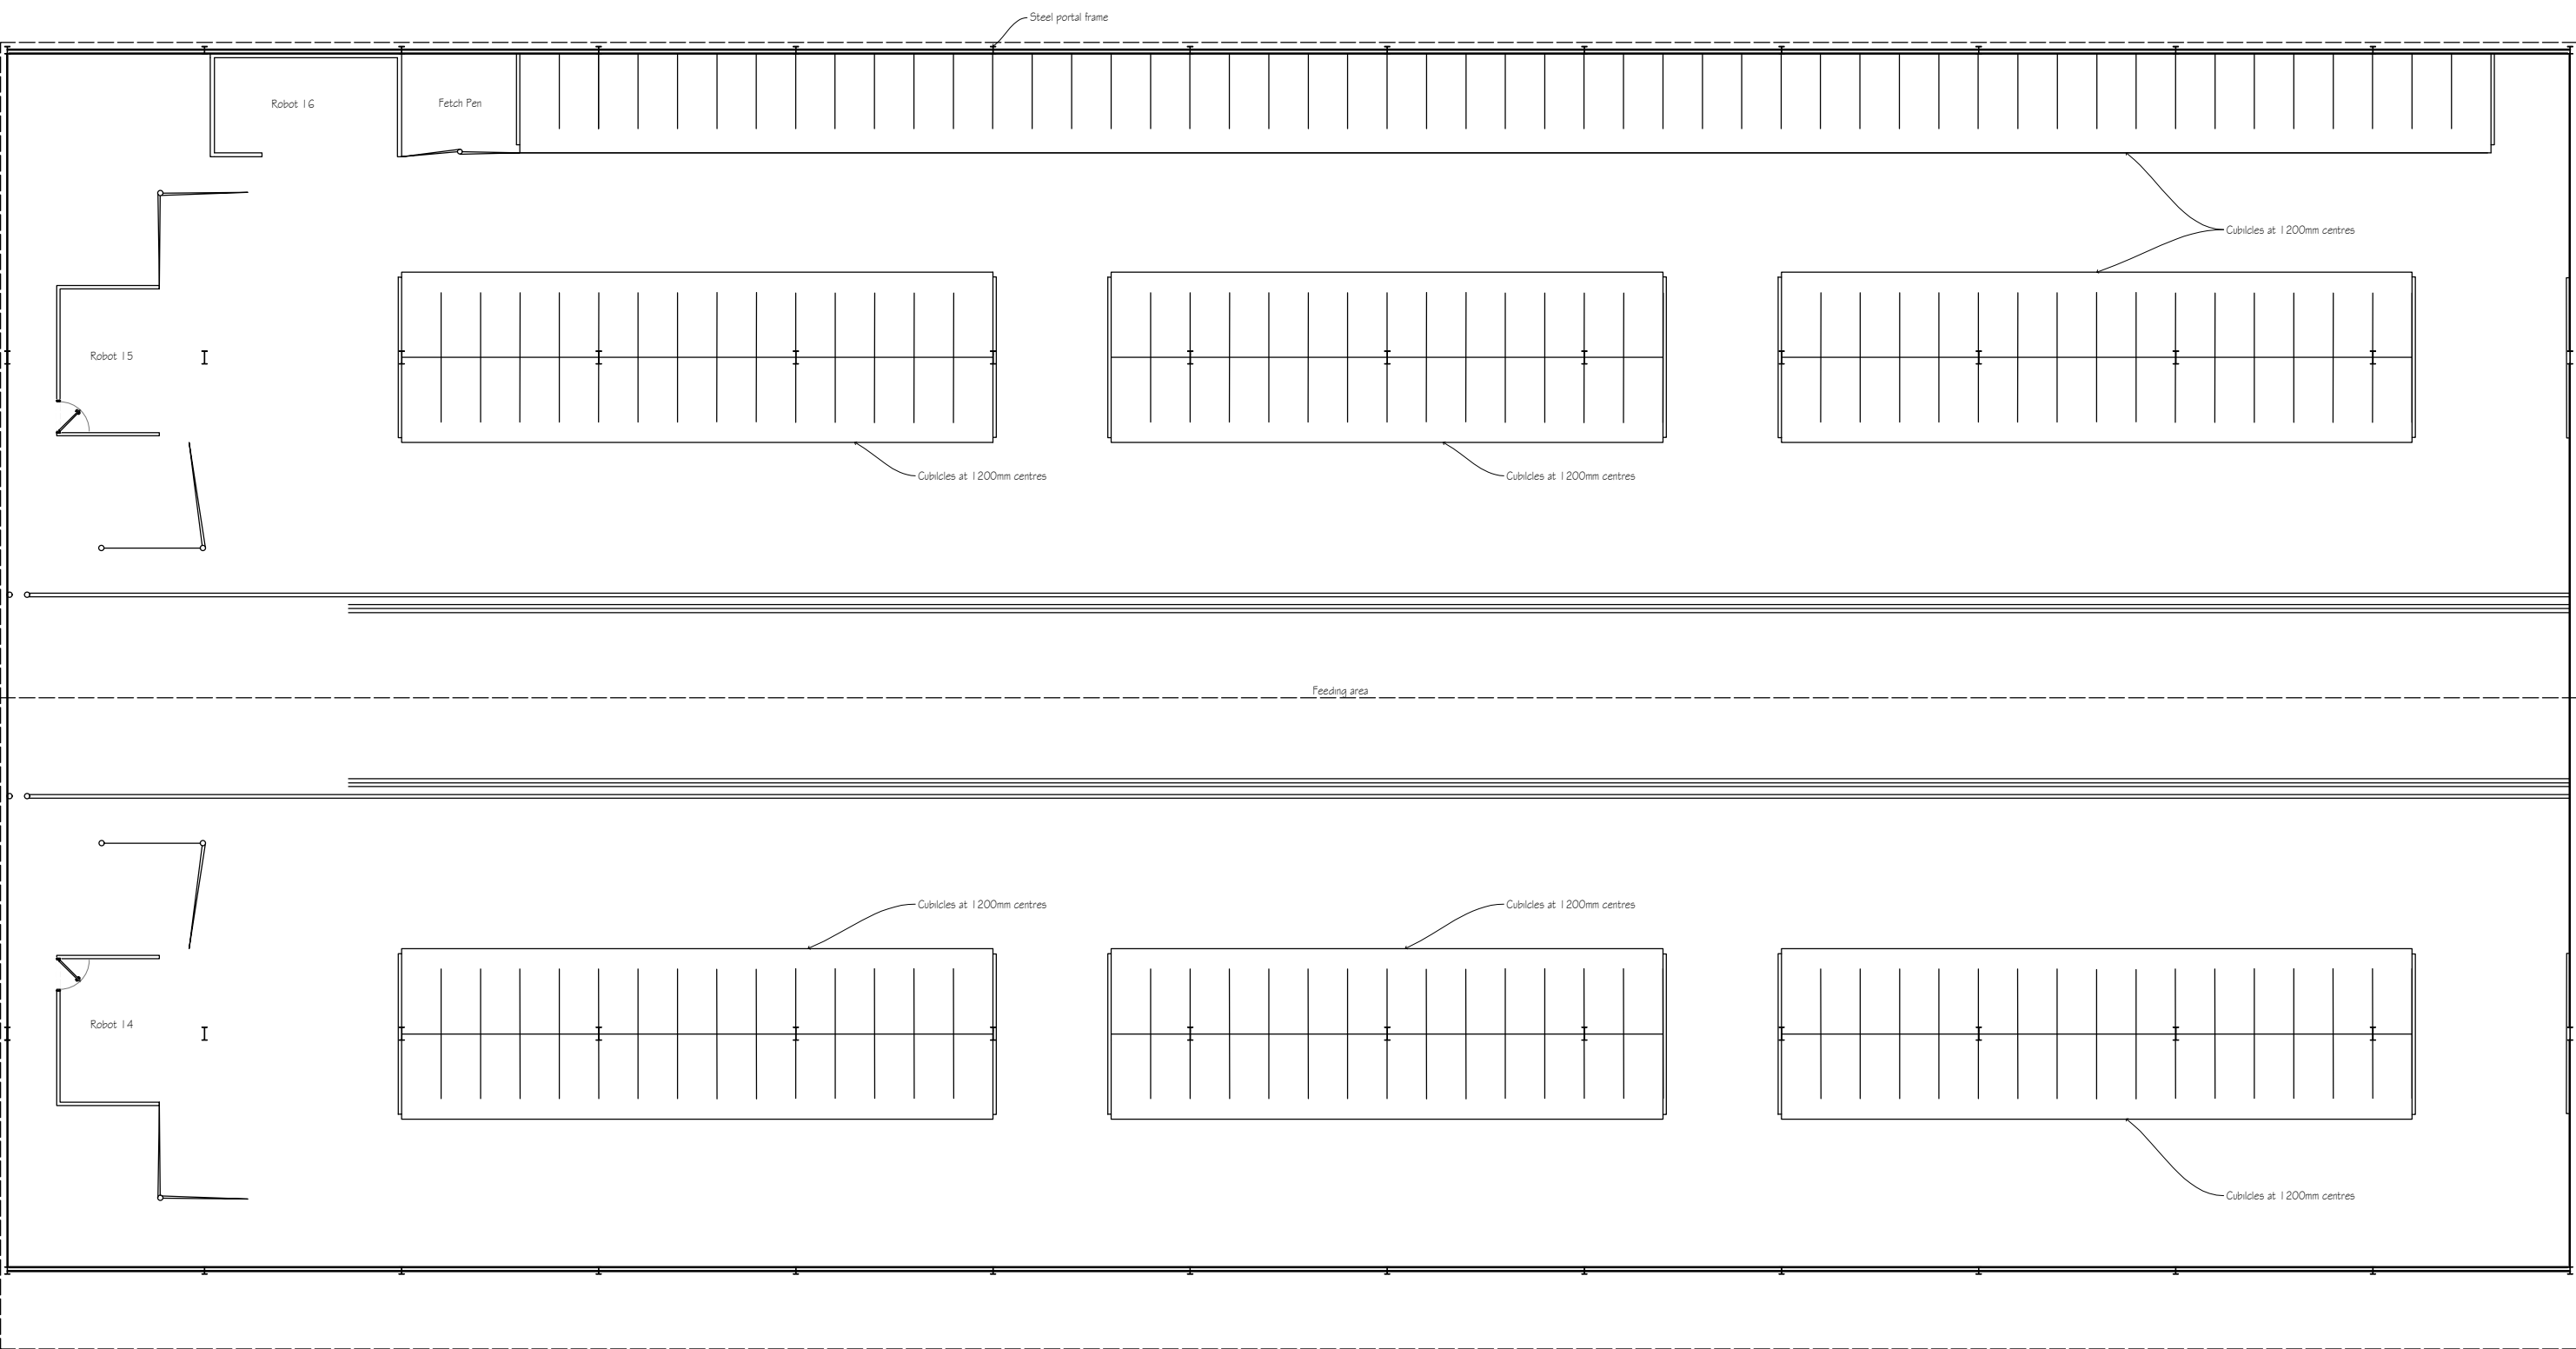

PLAN
1:200

 

A	Barn update	EG	14.04.25
revisions		initial	date

Contractors, Sub Contractors and Suppliers are to check all relevant dimensions and levels of site and buildings before commencing any shop drawings or building work.


This drawing is copyright and may not be reproduced in any part of form without the written consent of Fowler Architecture and Planning

project
SHARCOTT PENNINGS FARM
Pewsey

drawing
Proposed Barn - Plans

scale 1:200 @A1	drawn by DB	date April 23
--------------------	----------------	------------------

230327-04	A
drawing no	rev

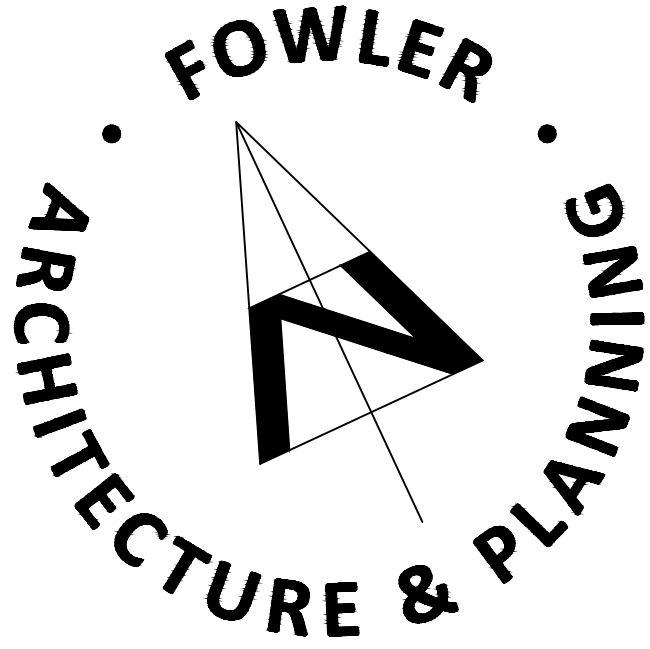

39 High Street
Pewsey
Wiltshire
SN9 5AF
tel (01672) 569444
enquiries@faap.co.uk