




- KEY:**
- EXISTING PRIVATE SURFACE WATER DRAIN
 - EXISTING FOUL WATER SEWER
 - EXISTING PRIVATE FOUL DRAIN
 - TO BE ABANDONED
 - PROPOSED SEWER DIVERSION
 - PROPOSED SHARED PRIVATE SURFACE WATER DRAIN
 - PROPOSED PRIVATE FOUL DRAIN
 - PROPOSED PRIVATE SURFACE WATER DRAIN
- PROPOSED PERMEABLE PAVING WITH DISTRIBUTION BOX
- PROPOSED TYPE B/C PCC FOUL SEWER CHAMBER
- PROPOSED PRIVATE INSPECTION CHAMBER
- PROPOSED PRIVATE RECTANGULAR BRICK CHAMBER
- FLOOD EXCEEDANCE ROUTING
- NOTES:
ALL LEVELS ARE INDICATIVE AND ASSUMED FROM THE PROPOSED SITE PLAN. FULL LEVELS DESIGN, INCLUDING POSITIONING AND HEIGHT OF RETAINING WALLS TO BE COMPLETED AT DETAILED DESIGN.
- ALL SVP AND RWP POSITIONS INDICATIVE. FULL SETTING OUT TO BE COMPLETED AT DETAILED DESIGN.

REV.	A	FIRST ISSUE	01.04.25	RP	SW
		DESCRIPTION	Date	BY	CHK

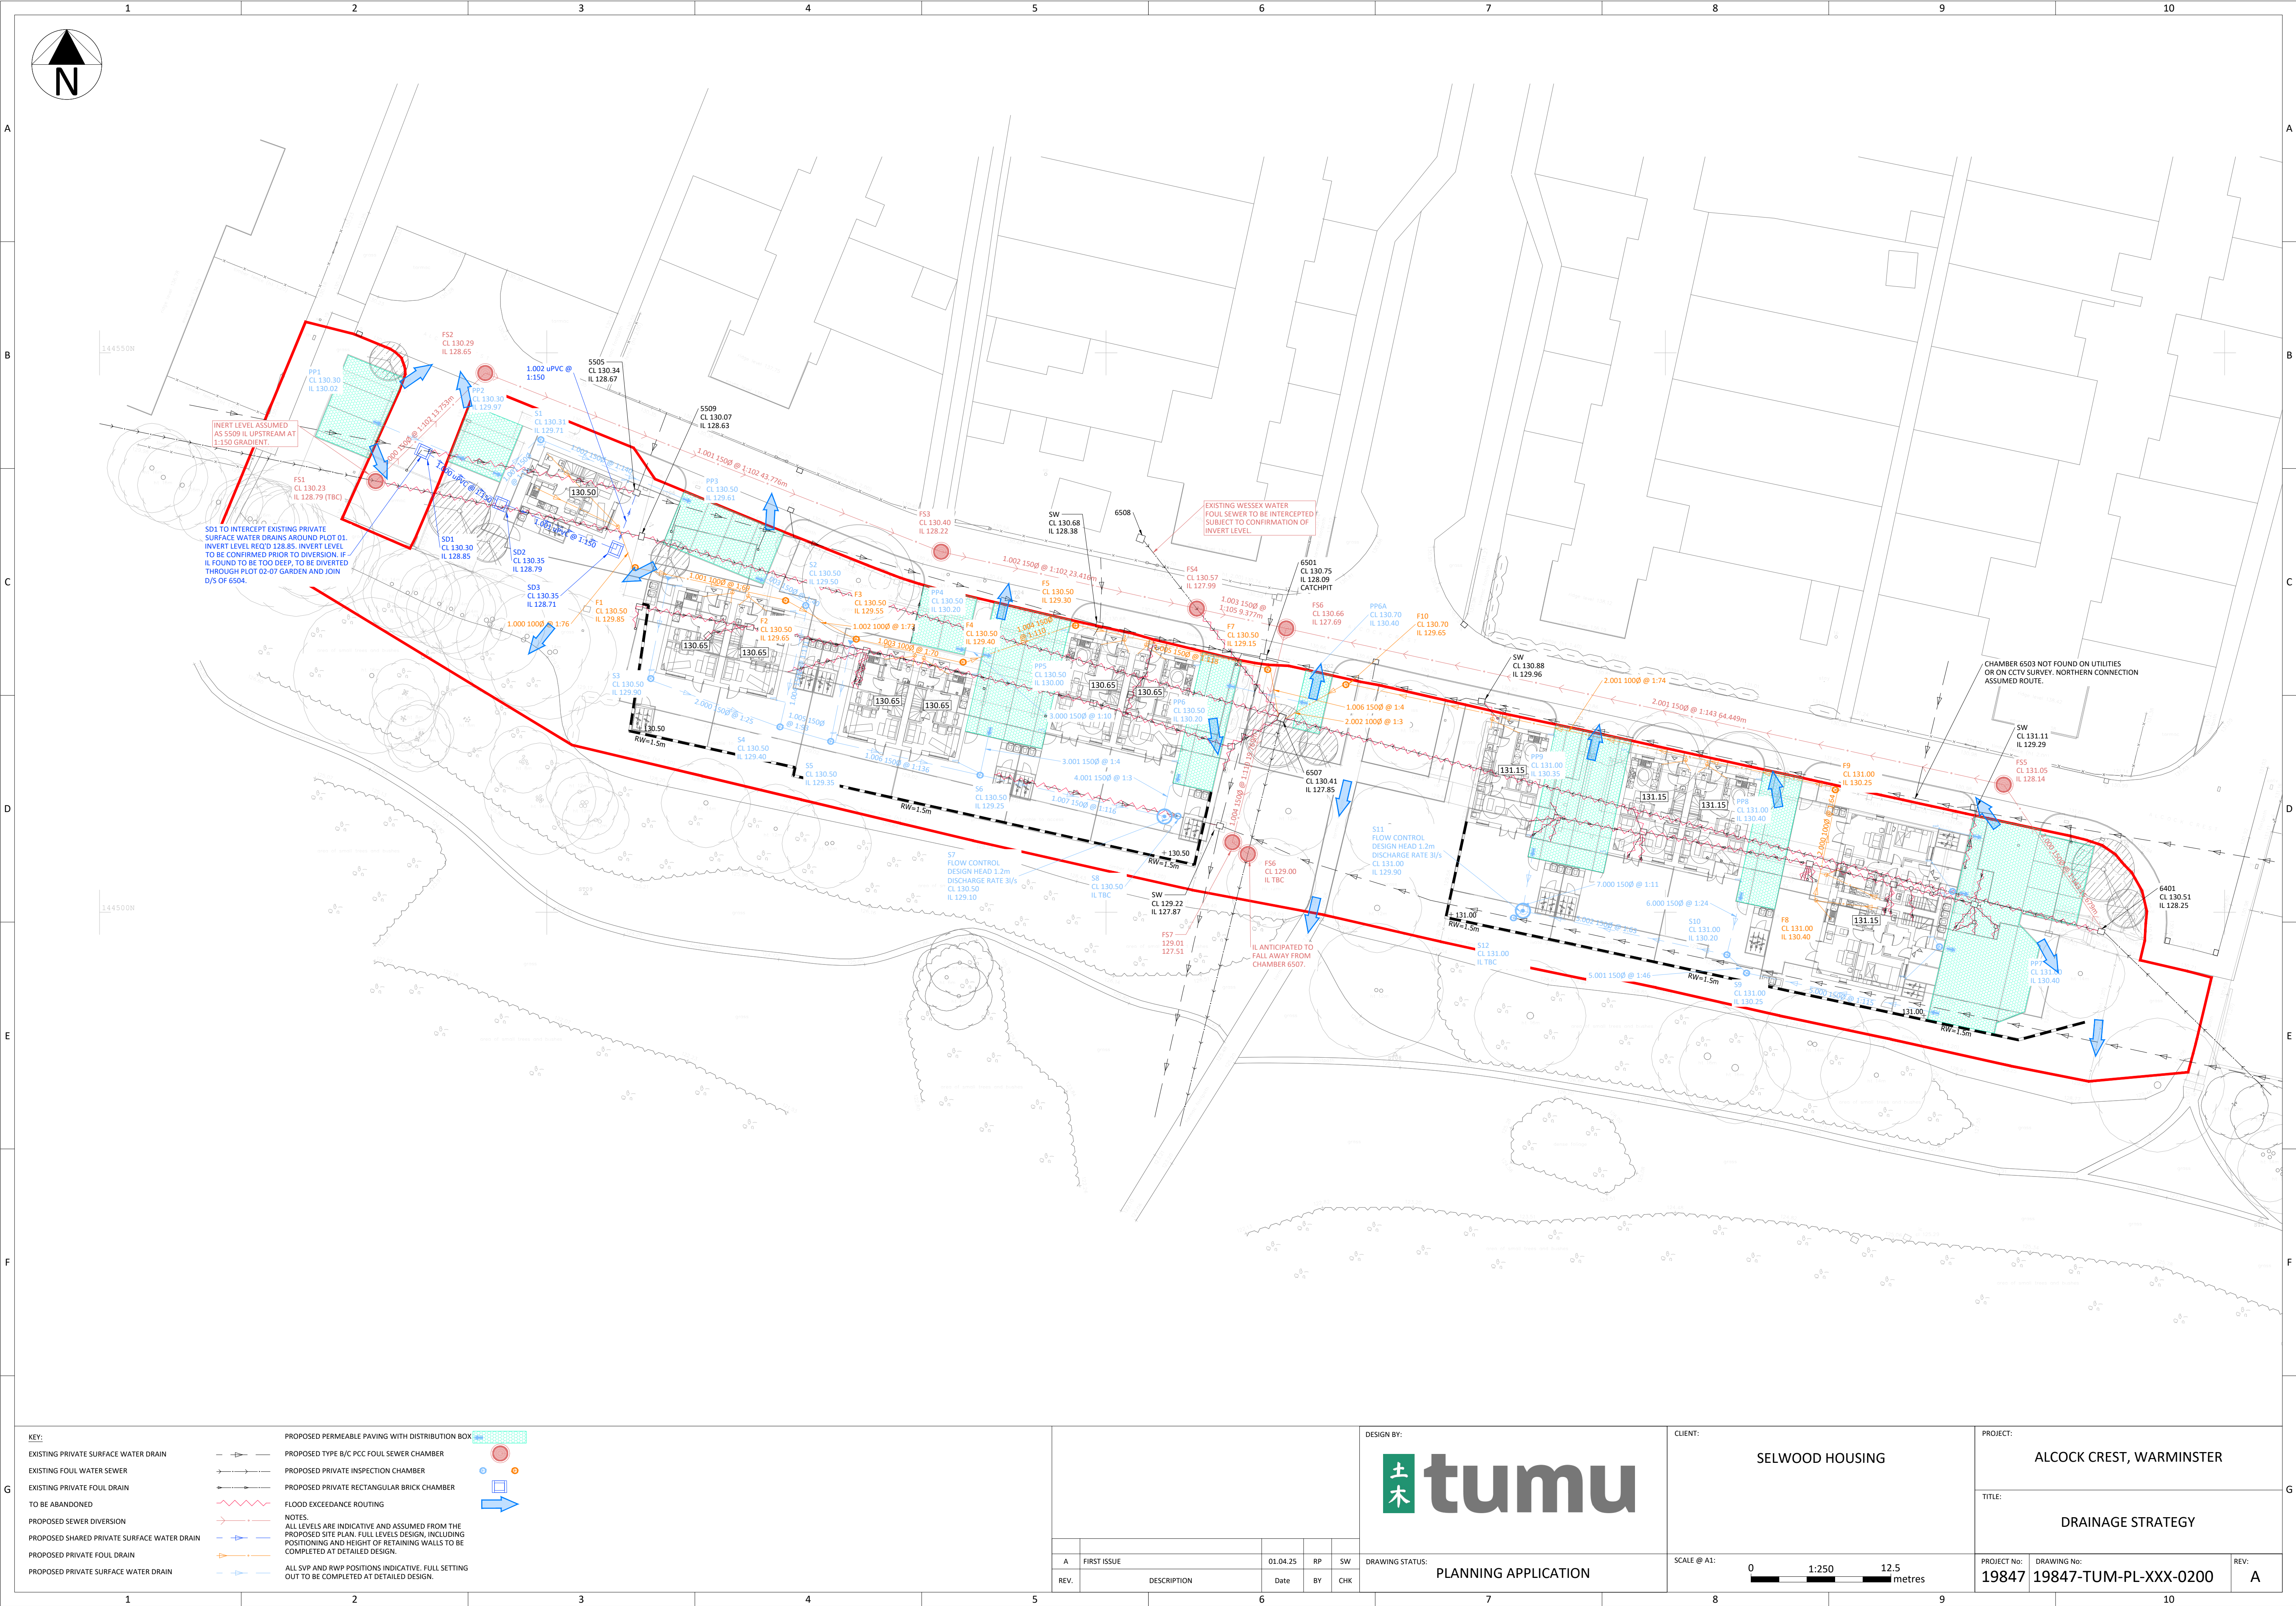

DRAWING STATUS: PLANNING APPLICATION

CLIENT: SELWOOD HOUSING

SCALE @ A1: 0 1:250 12.5 metres

PROJECT: ALCOCK CREST, WARMINSTER

TITLE: DRAINAGE STRATEGY

PROJECT No: 19847 DRAWING No: 19847-TUM-PL-XXX-0200

REV: A