

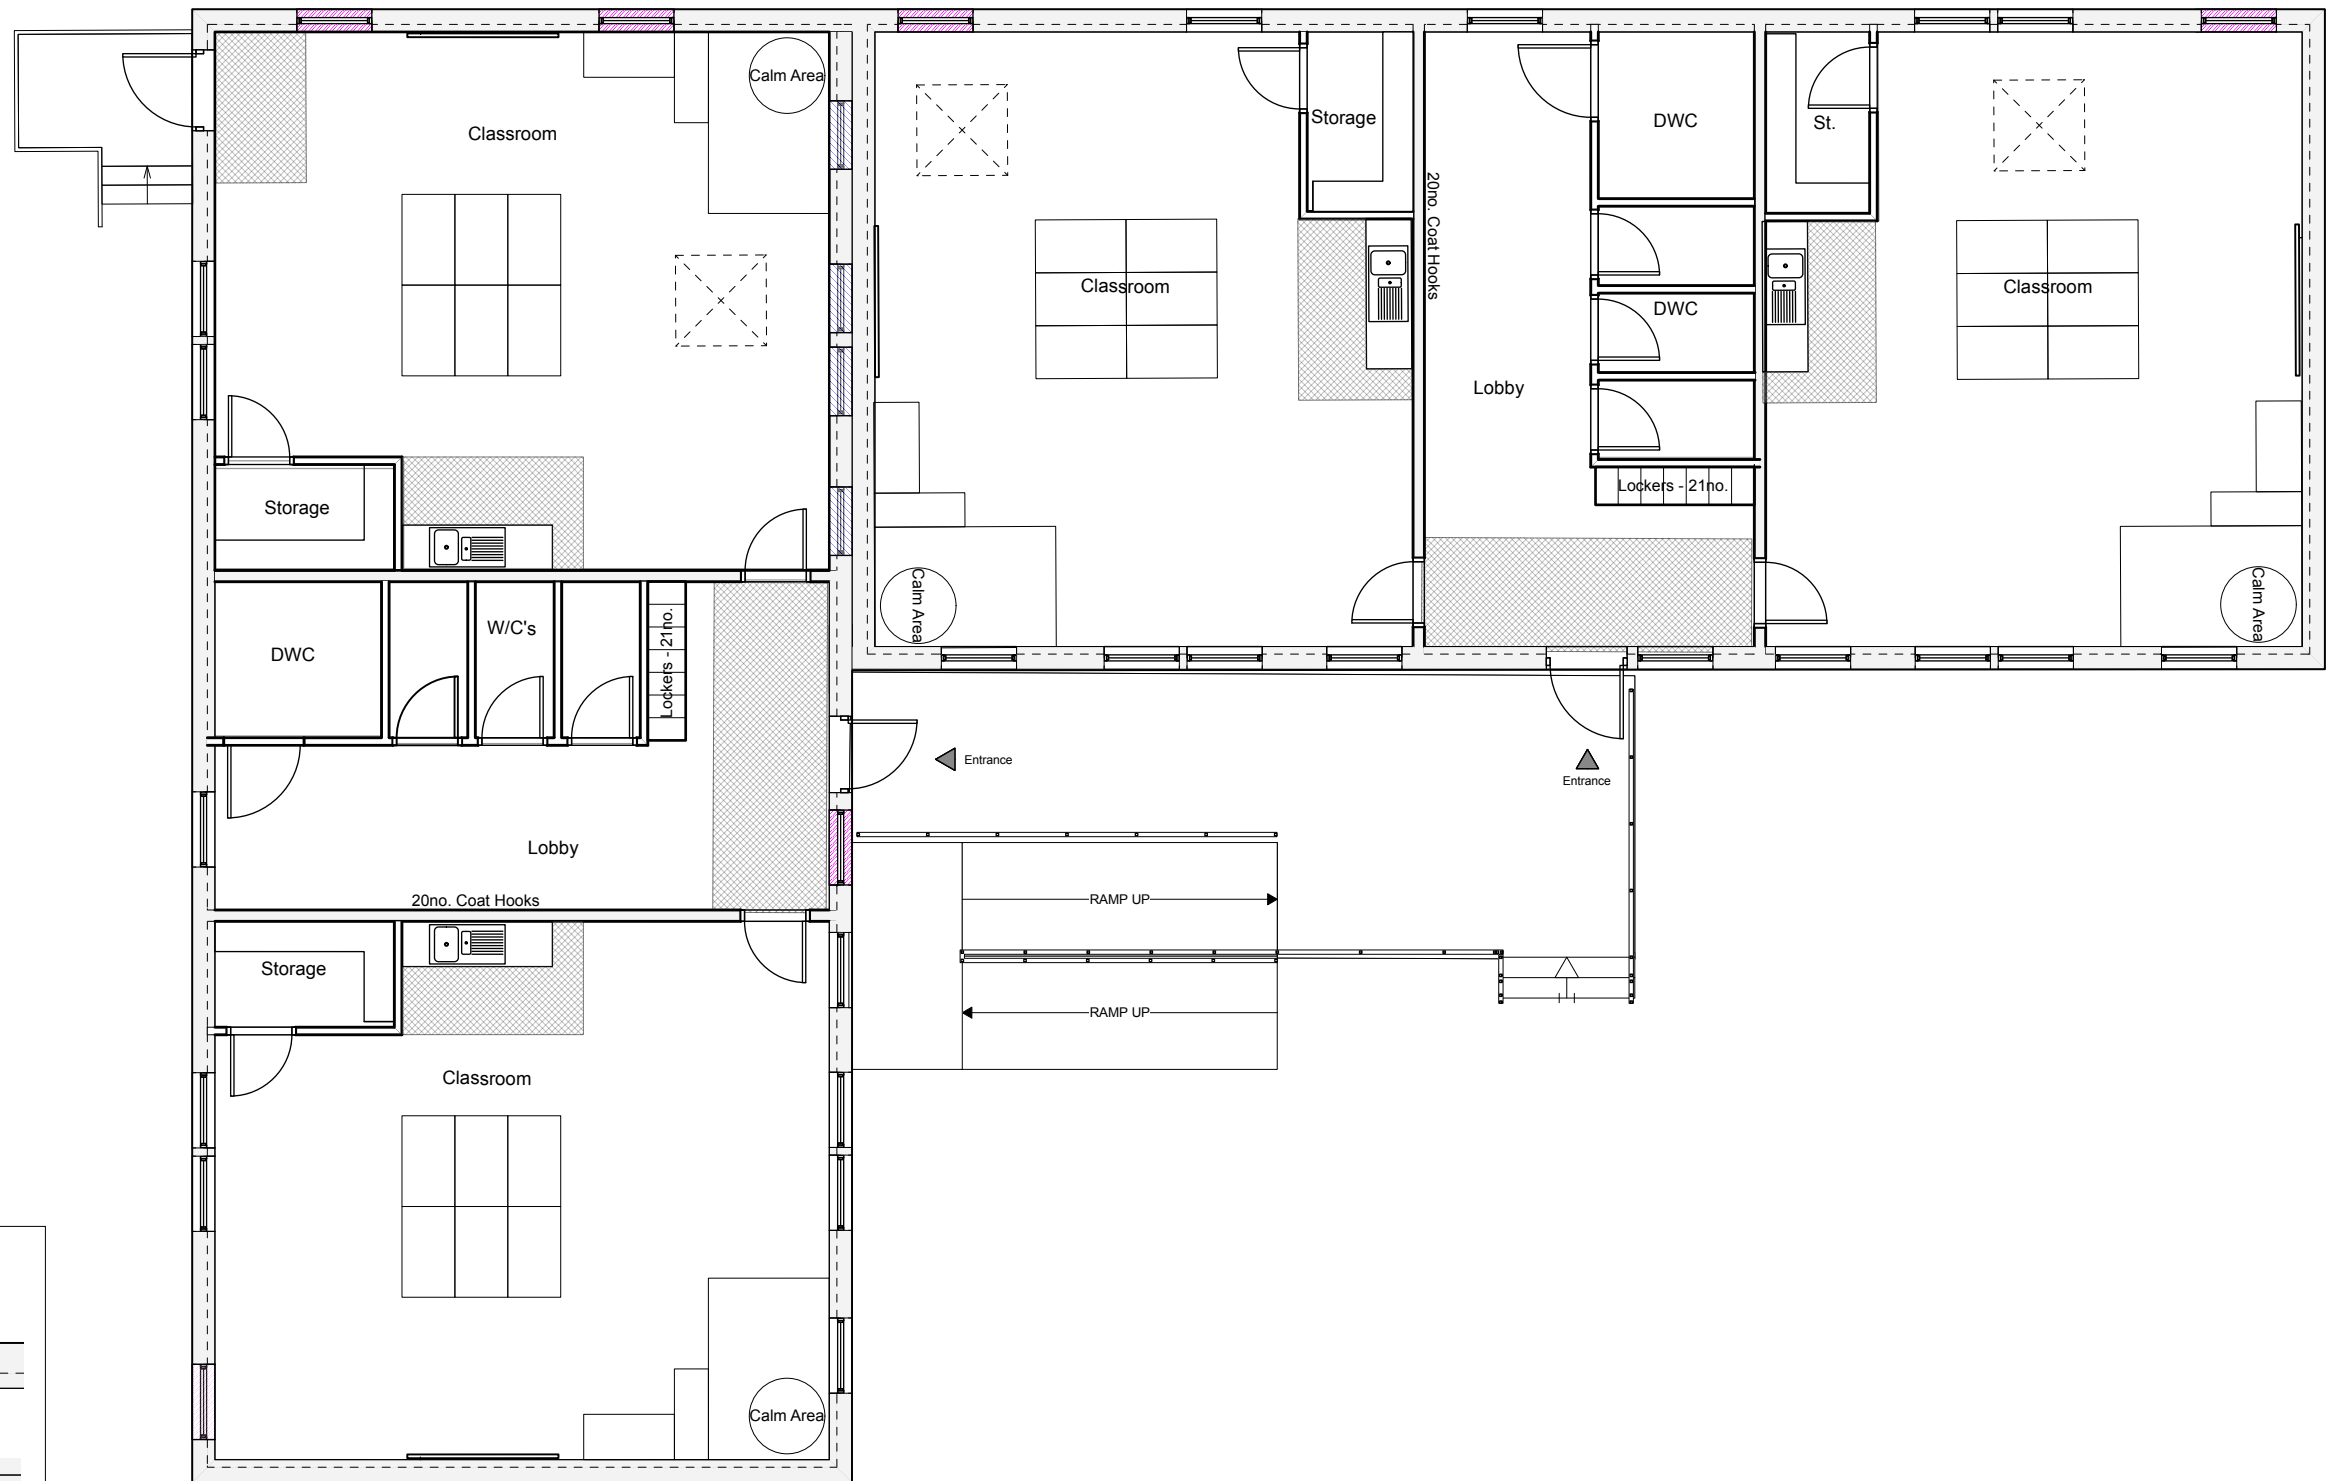


 


KEY

Proposed additional
windows to existing
module

 

Existing windows to be
blocked

 

PLANNING

No.	Date	Dr/Ch	Revision Notes
-----	------	-------	----------------

Project Title Springfields School
Project Client Wiltshire Council
Suitability Code - Description
.

Sheet Scale: 1:100 @ A3
Date: 03/04/2025
Drawn By: LW
Reviewed By: HG

Copyright. Check all dimensions on site. .
This drawing is only to be used on the site for which designed.

Sheet No. Project ID - Originator - Volume - Level - Type - Role - Number 2135A-CMS-XX-00 - DR-A-PL12
Sheet Title Proposed Ground Floor Plan

26 Martingate, Corsham, Wiltshire, SN13 0HL, Web: www.cms-group.co, Tel: 01249 701333

Rev

