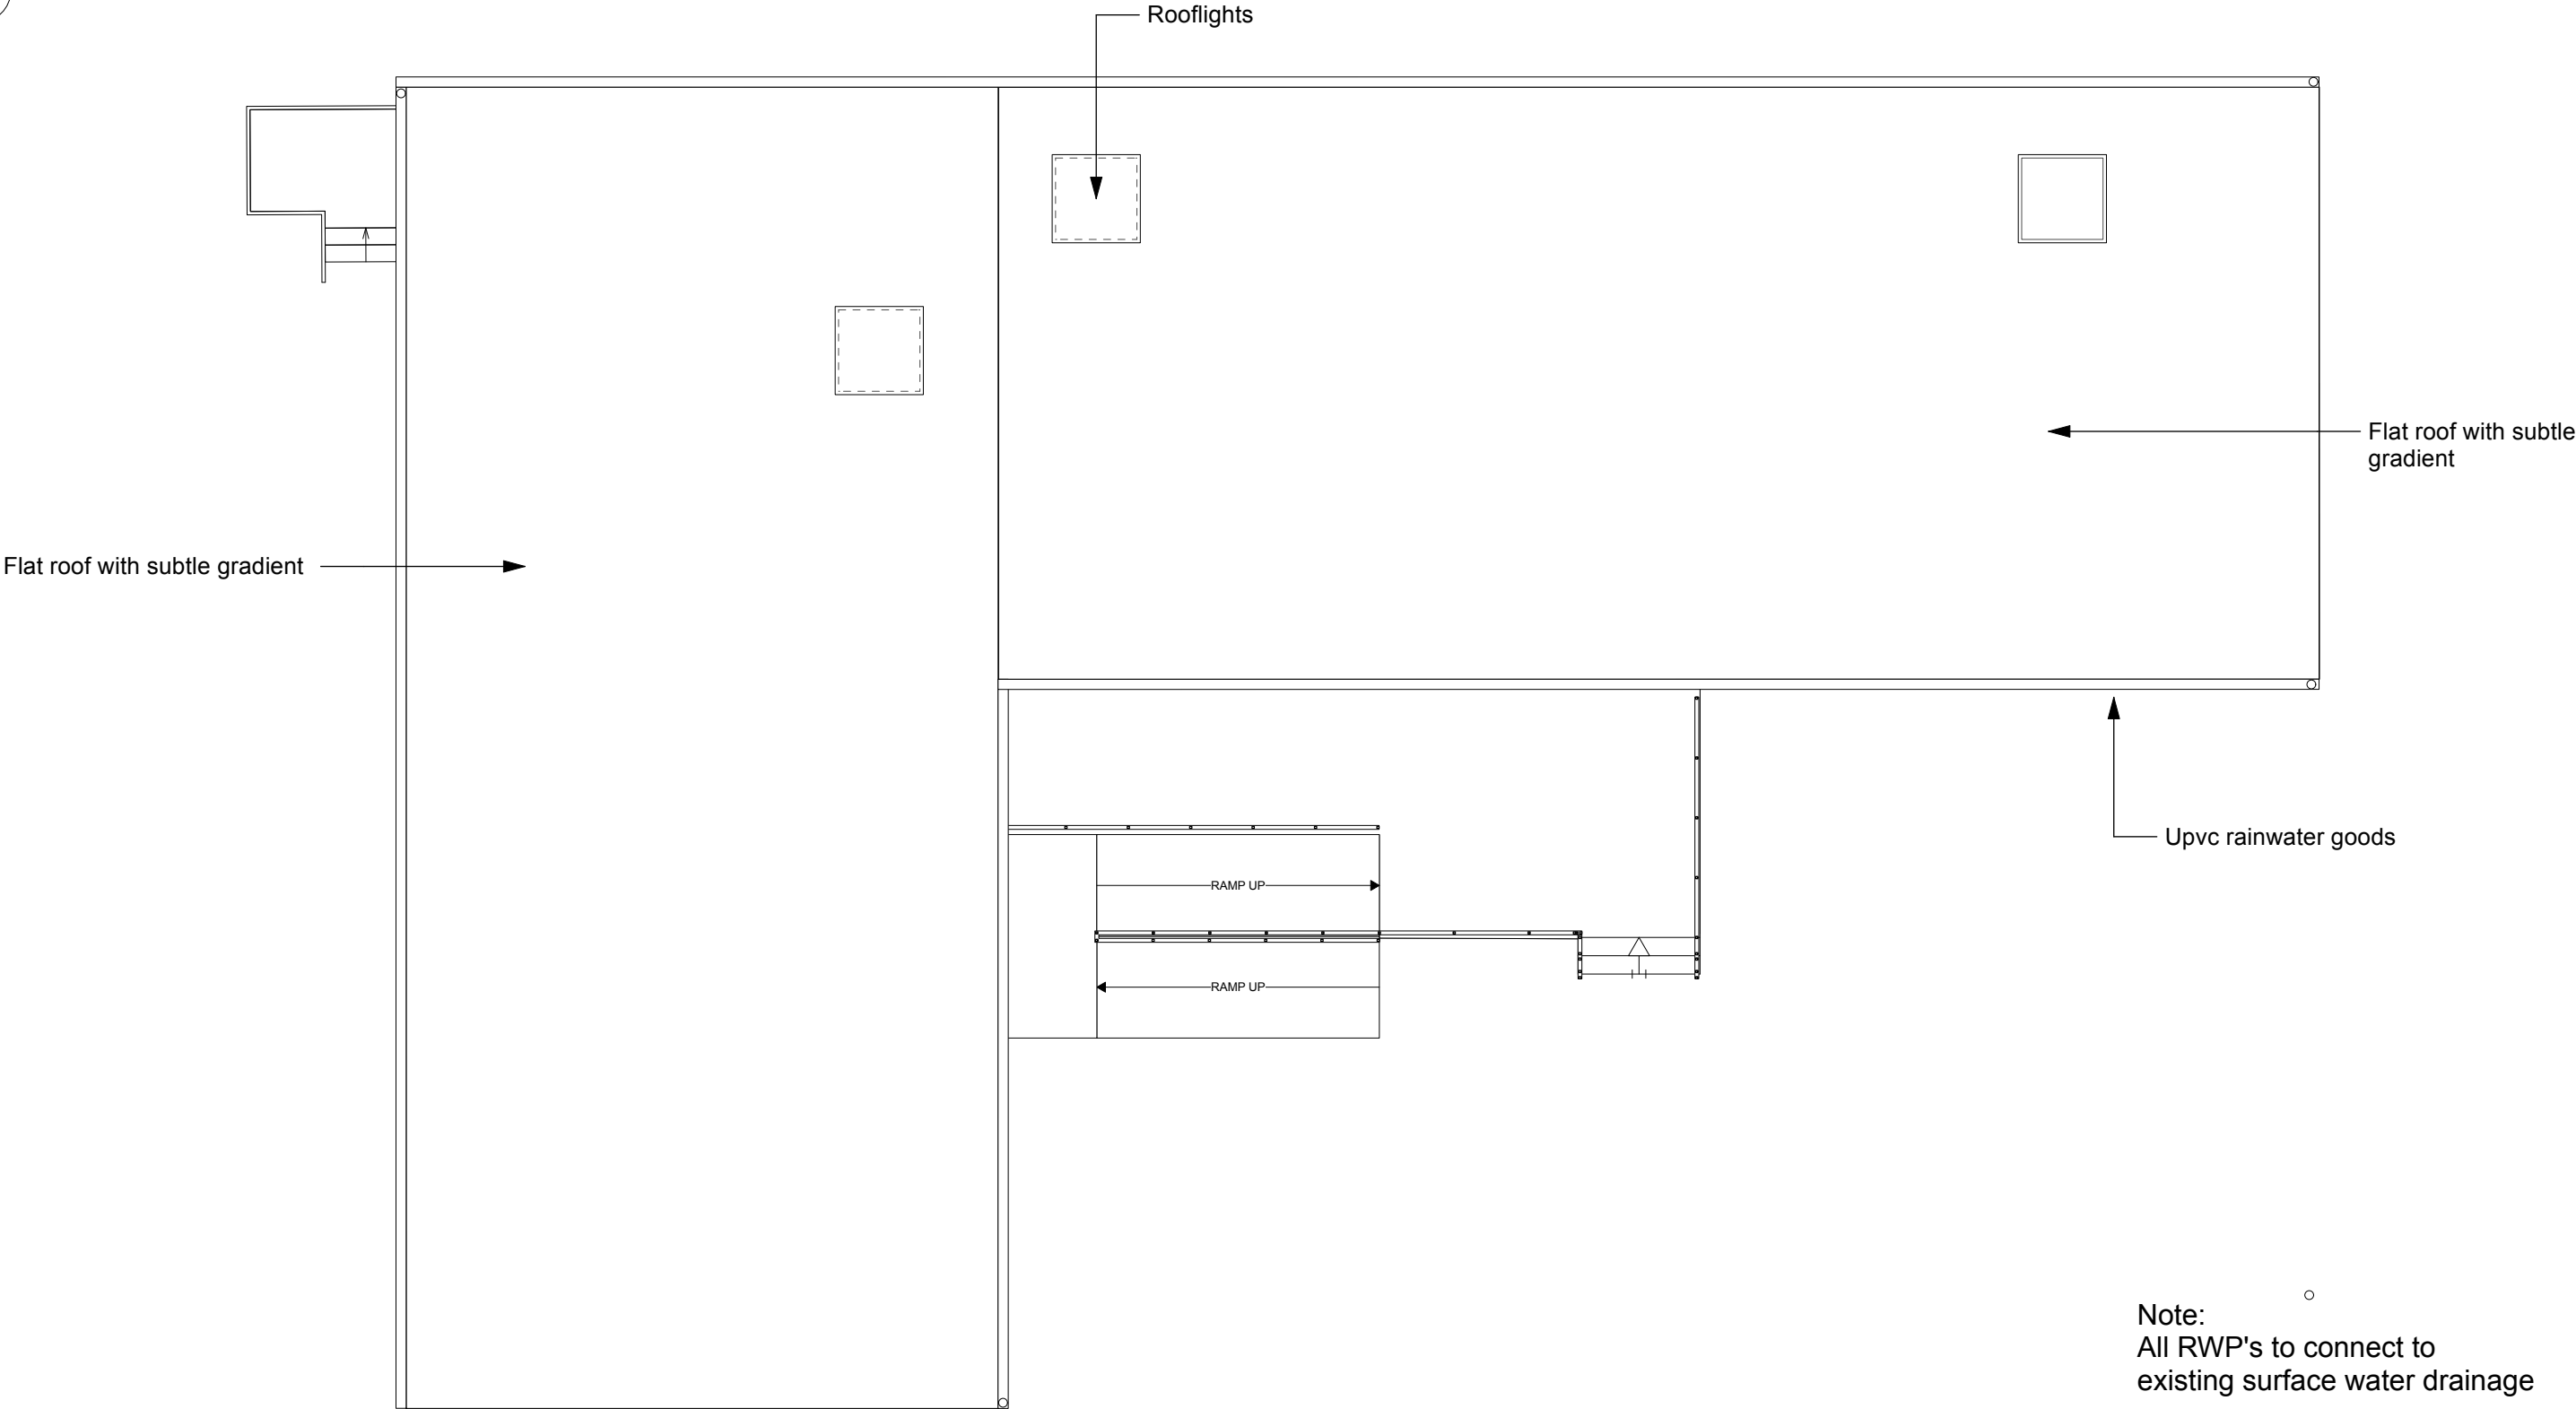
 


PLANNING

No.	Date	Dr/Ch	Revision Notes

Project Title Springfields School
Project Client Wiltshire Council
Suitability Code - Description .

Sheet Scale: 1:100 @ A3
Date: 03/04/2025
Drawn By: LW
Reviewed By: HG
Copyright. Check all dimensions on site. . This drawing is only to be used on the site for which designed.

Sheet No. Project ID - Originator - Volume - Level - Type - Role - Number 2135A-CMS-XX-00 - DR - A - PL13
Sheet Title Proposed Roof Plan
26 Martingate, Corsham, Wiltshire, SN13 0HL, Web: www.cms-group.co, Tel: 01249 701333

Rev

