



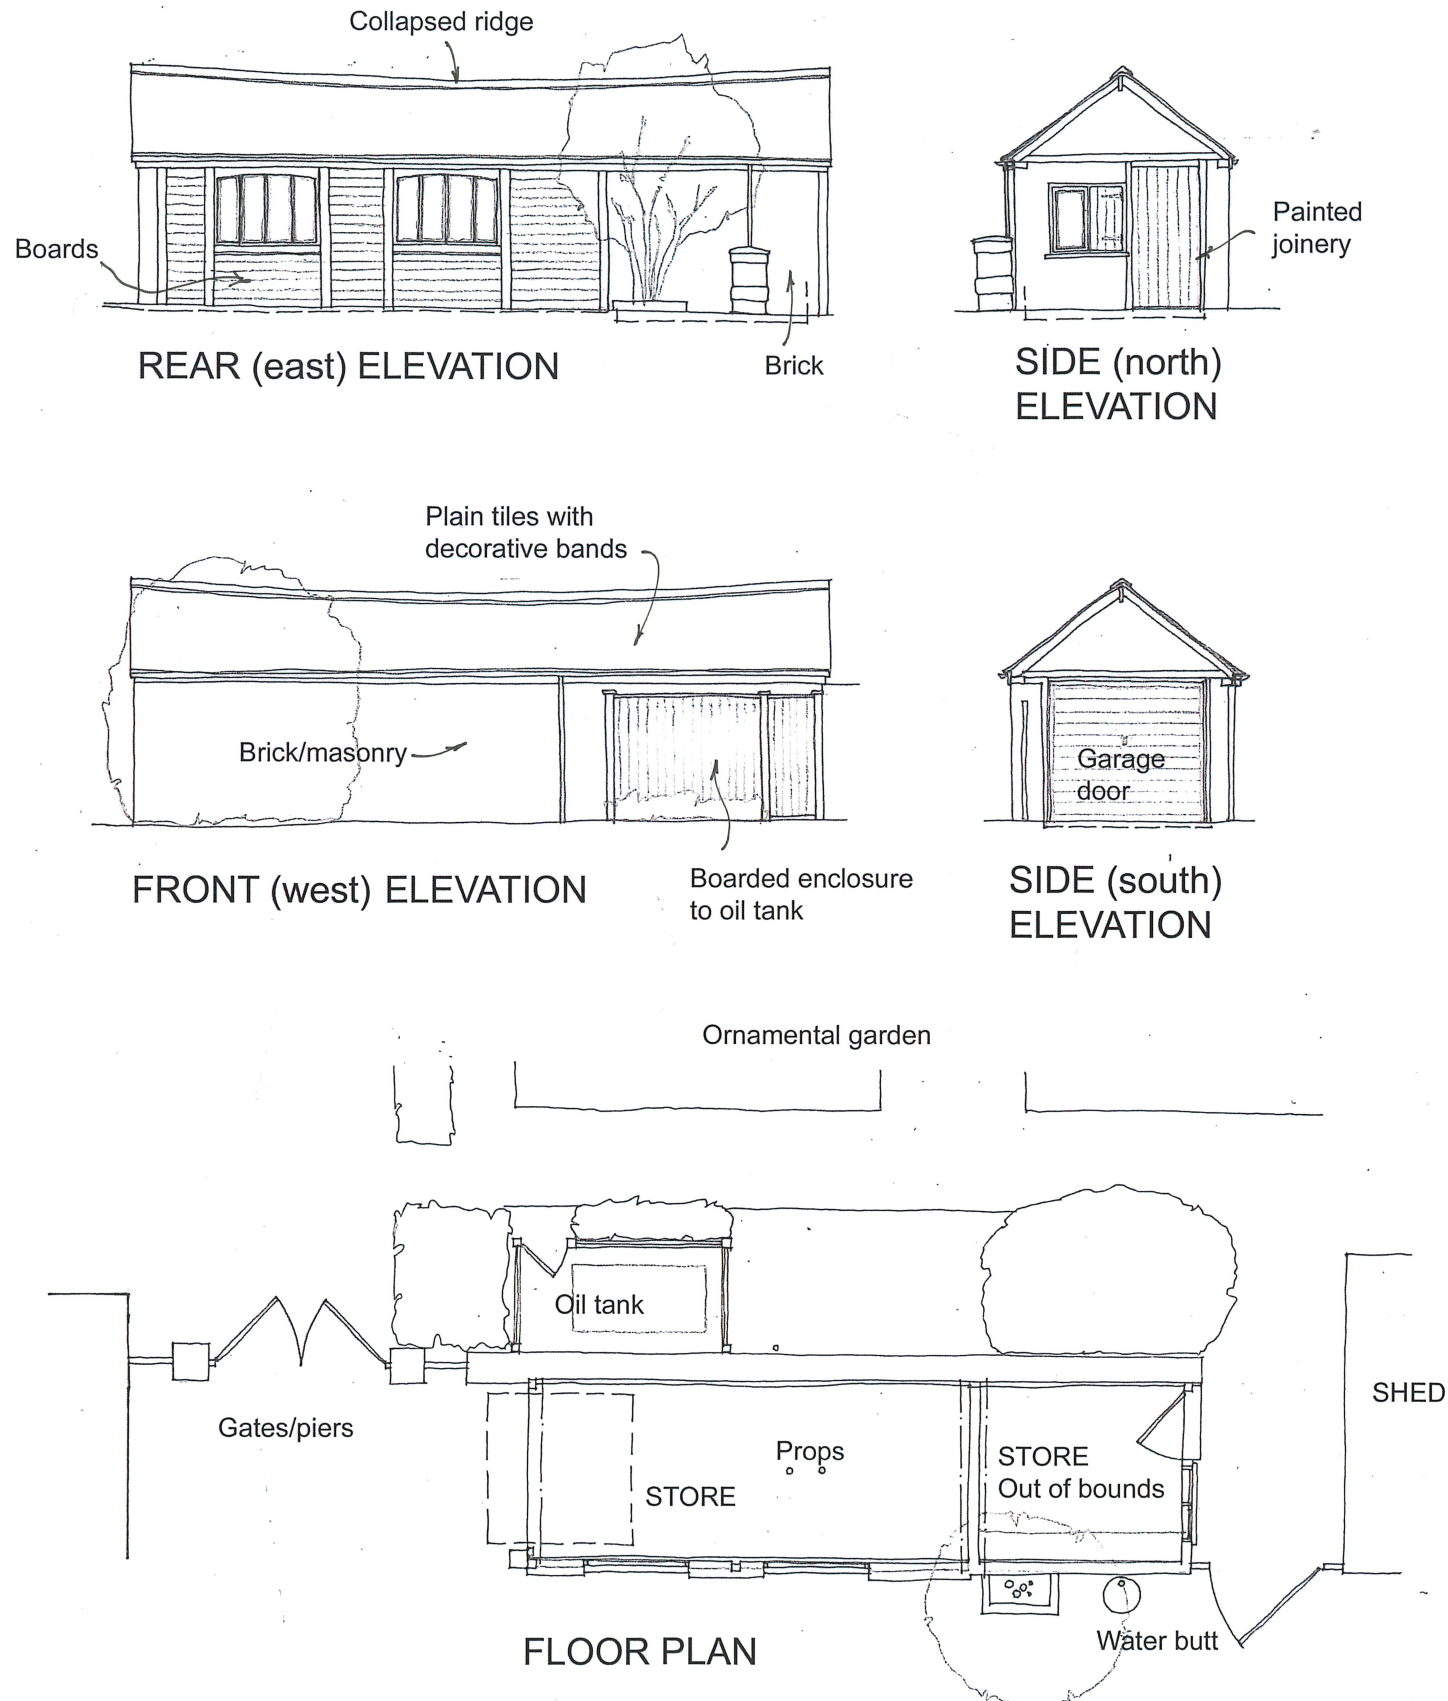

Old Rectory, Church Lane, Bishopstrow, Wiltshire, BA12 9HN

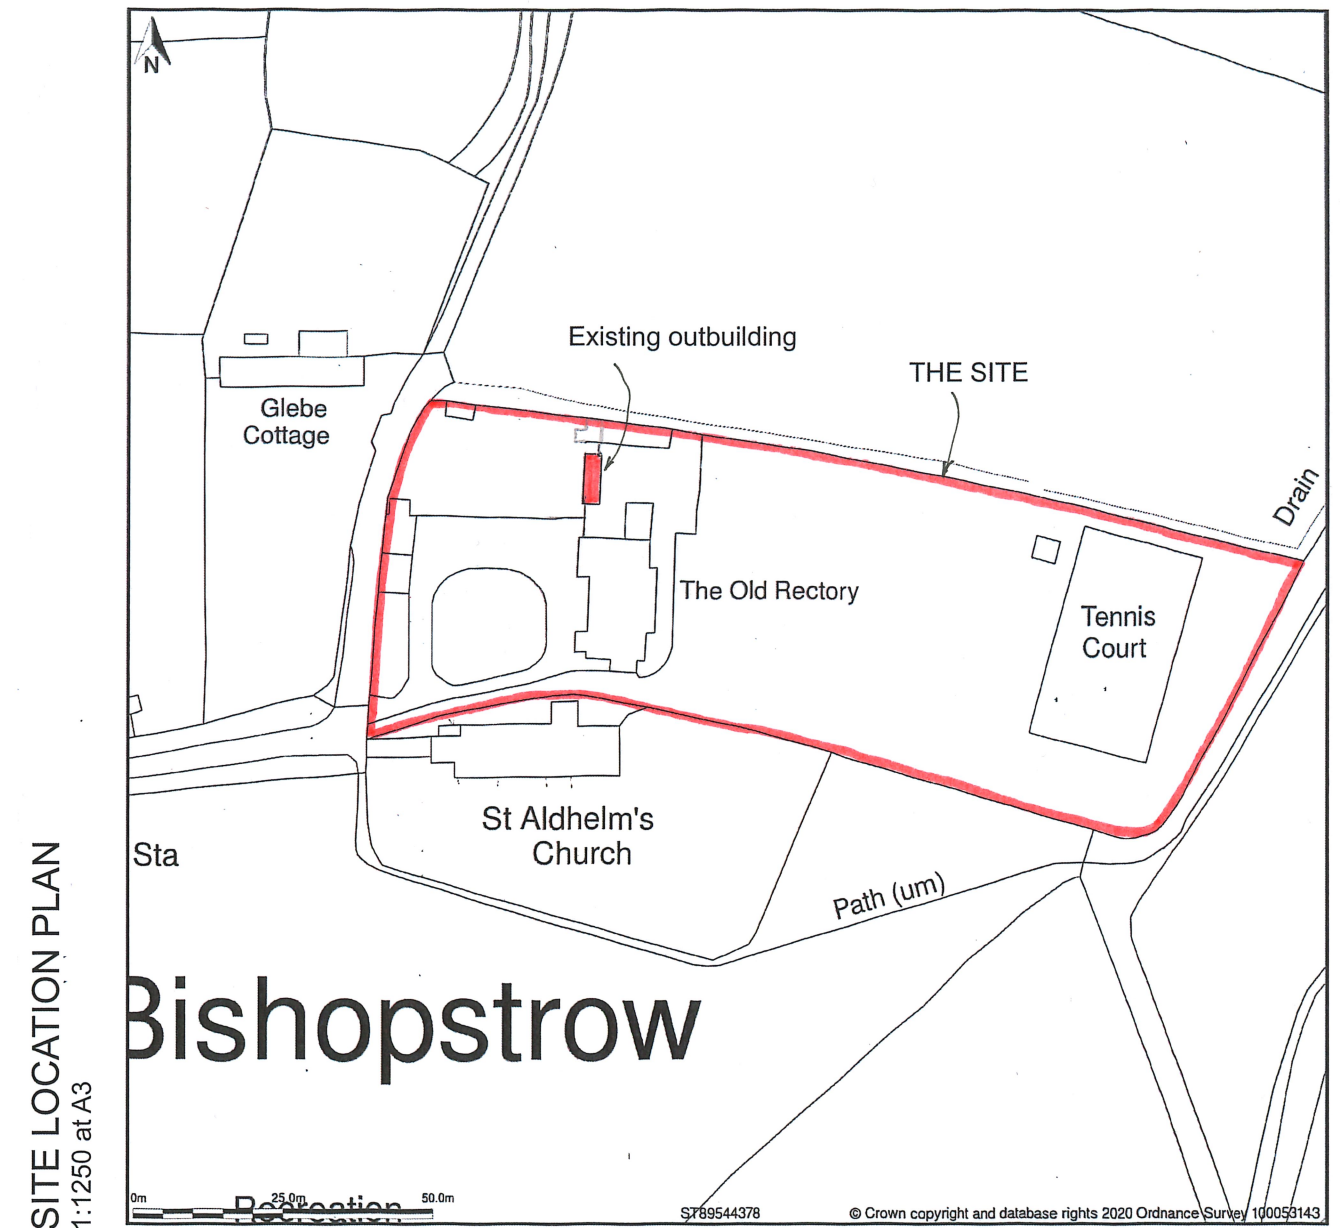

Site Plan shows area bounded by: 389444.53, 143687.89, 389644.53, 143887.89 (at a scale of 1:1250), OSGridRef: ST89544378. The representation of a road, track or path is no evidence of a right of way. The representation of features as lines is no evidence of a property boundary.

Produced on 10th Jul 2020 from the Ordnance Survey National Geographic Database and incorporating surveyed revision available at this date. Reproduction in whole or part is prohibited without the prior permission of Ordnance Survey. © Crown copyright 2020. Supplied by www.buyaplan.co.uk a licensed Ordnance Survey partner (100053143). Unique plan reference: #00533194-76F006

Ordnance Survey and the OS Symbol are registered trademarks of Ordnance Survey, the national mapping agency of Great Britain. Buy A Plan logo, pdf design and the www.buyaplan.co.uk website are Copyright © Pass Inc Ltd 2020

REPLACEMENT OF OUTBUILDING at THE OLD RECTORY, CHURCH LANE, BISHOPSTROW, WARMINSTER, WILTSHIRE

This drawing is copyright and shall not be reproduced without the Architect's consent. This drawing may be scaled for planning purposes only. Any discrepancies from this drawing should be notified to the Architect. If in doubt, ask.

SITE LOCATION PLAN AND DETAILS AS EXISTING
224021/01 Scale as noted at A3

www.bta-architects.co.uk



0 5m
1:100 at A3 - Plan and elevations