


ROOM 107 & LINEN CUPBOARD

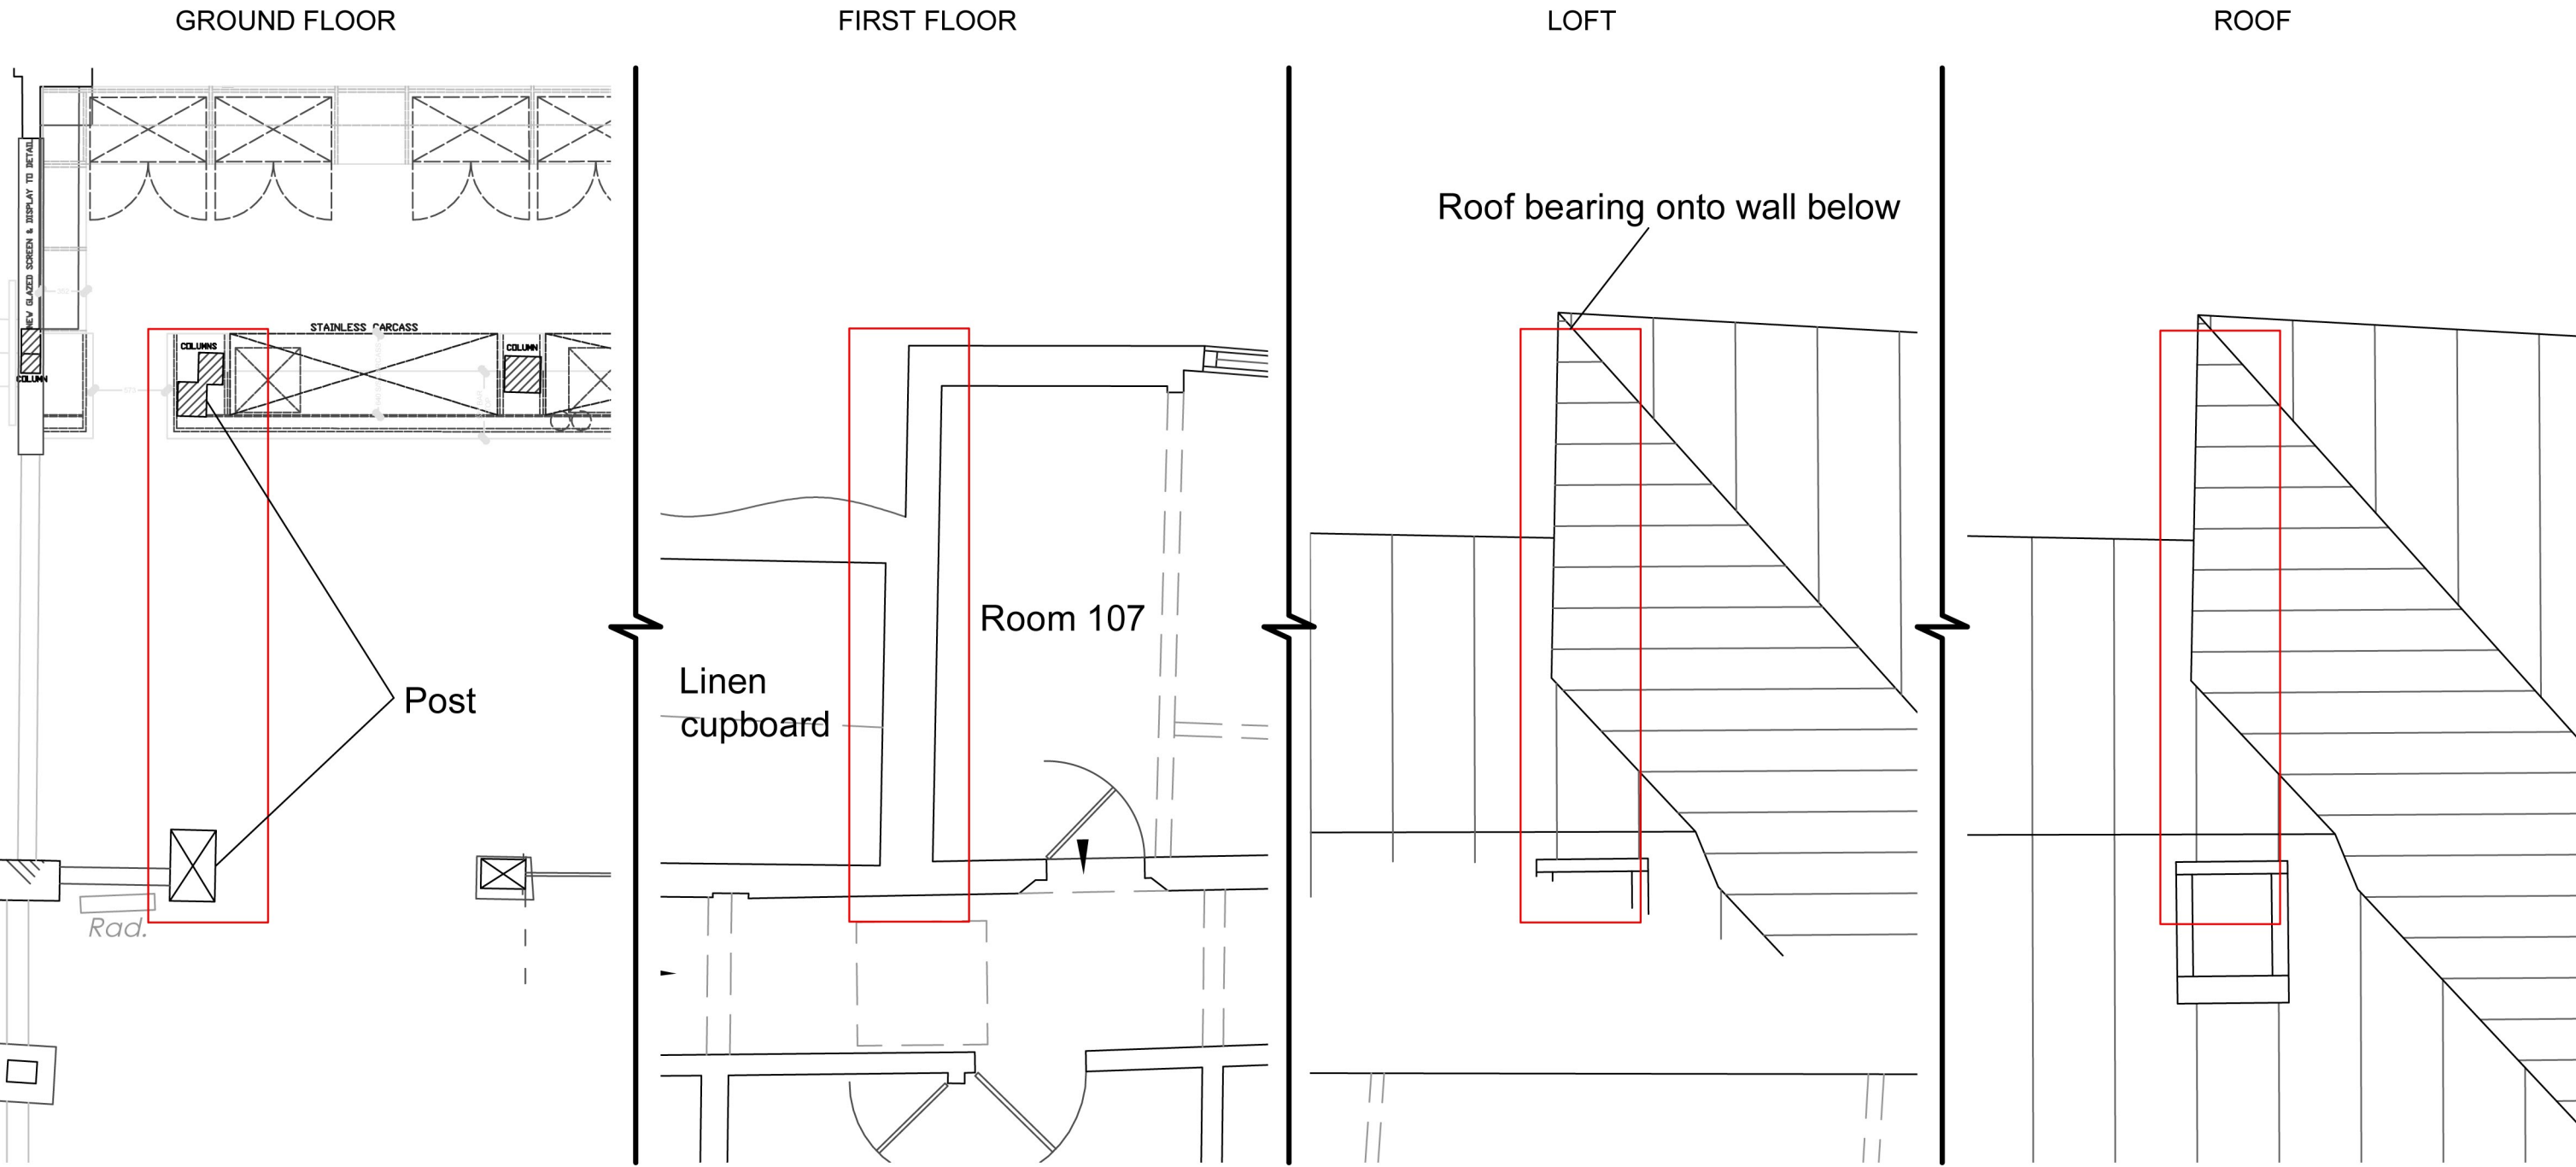

NOTES

The George Hotel, 19 High Street, Amesbury, Salisbury, SP4 7ET		
All floor plans showing opening-up areas at linen cupboard and room107		
Scale: 1:50 @ A3	Drawn by: AS	Date: May 2025
	Drawing Nr: 24905-R107	Revision: - A
H B Historic Building A S Advisory Service		