


ROOM 111

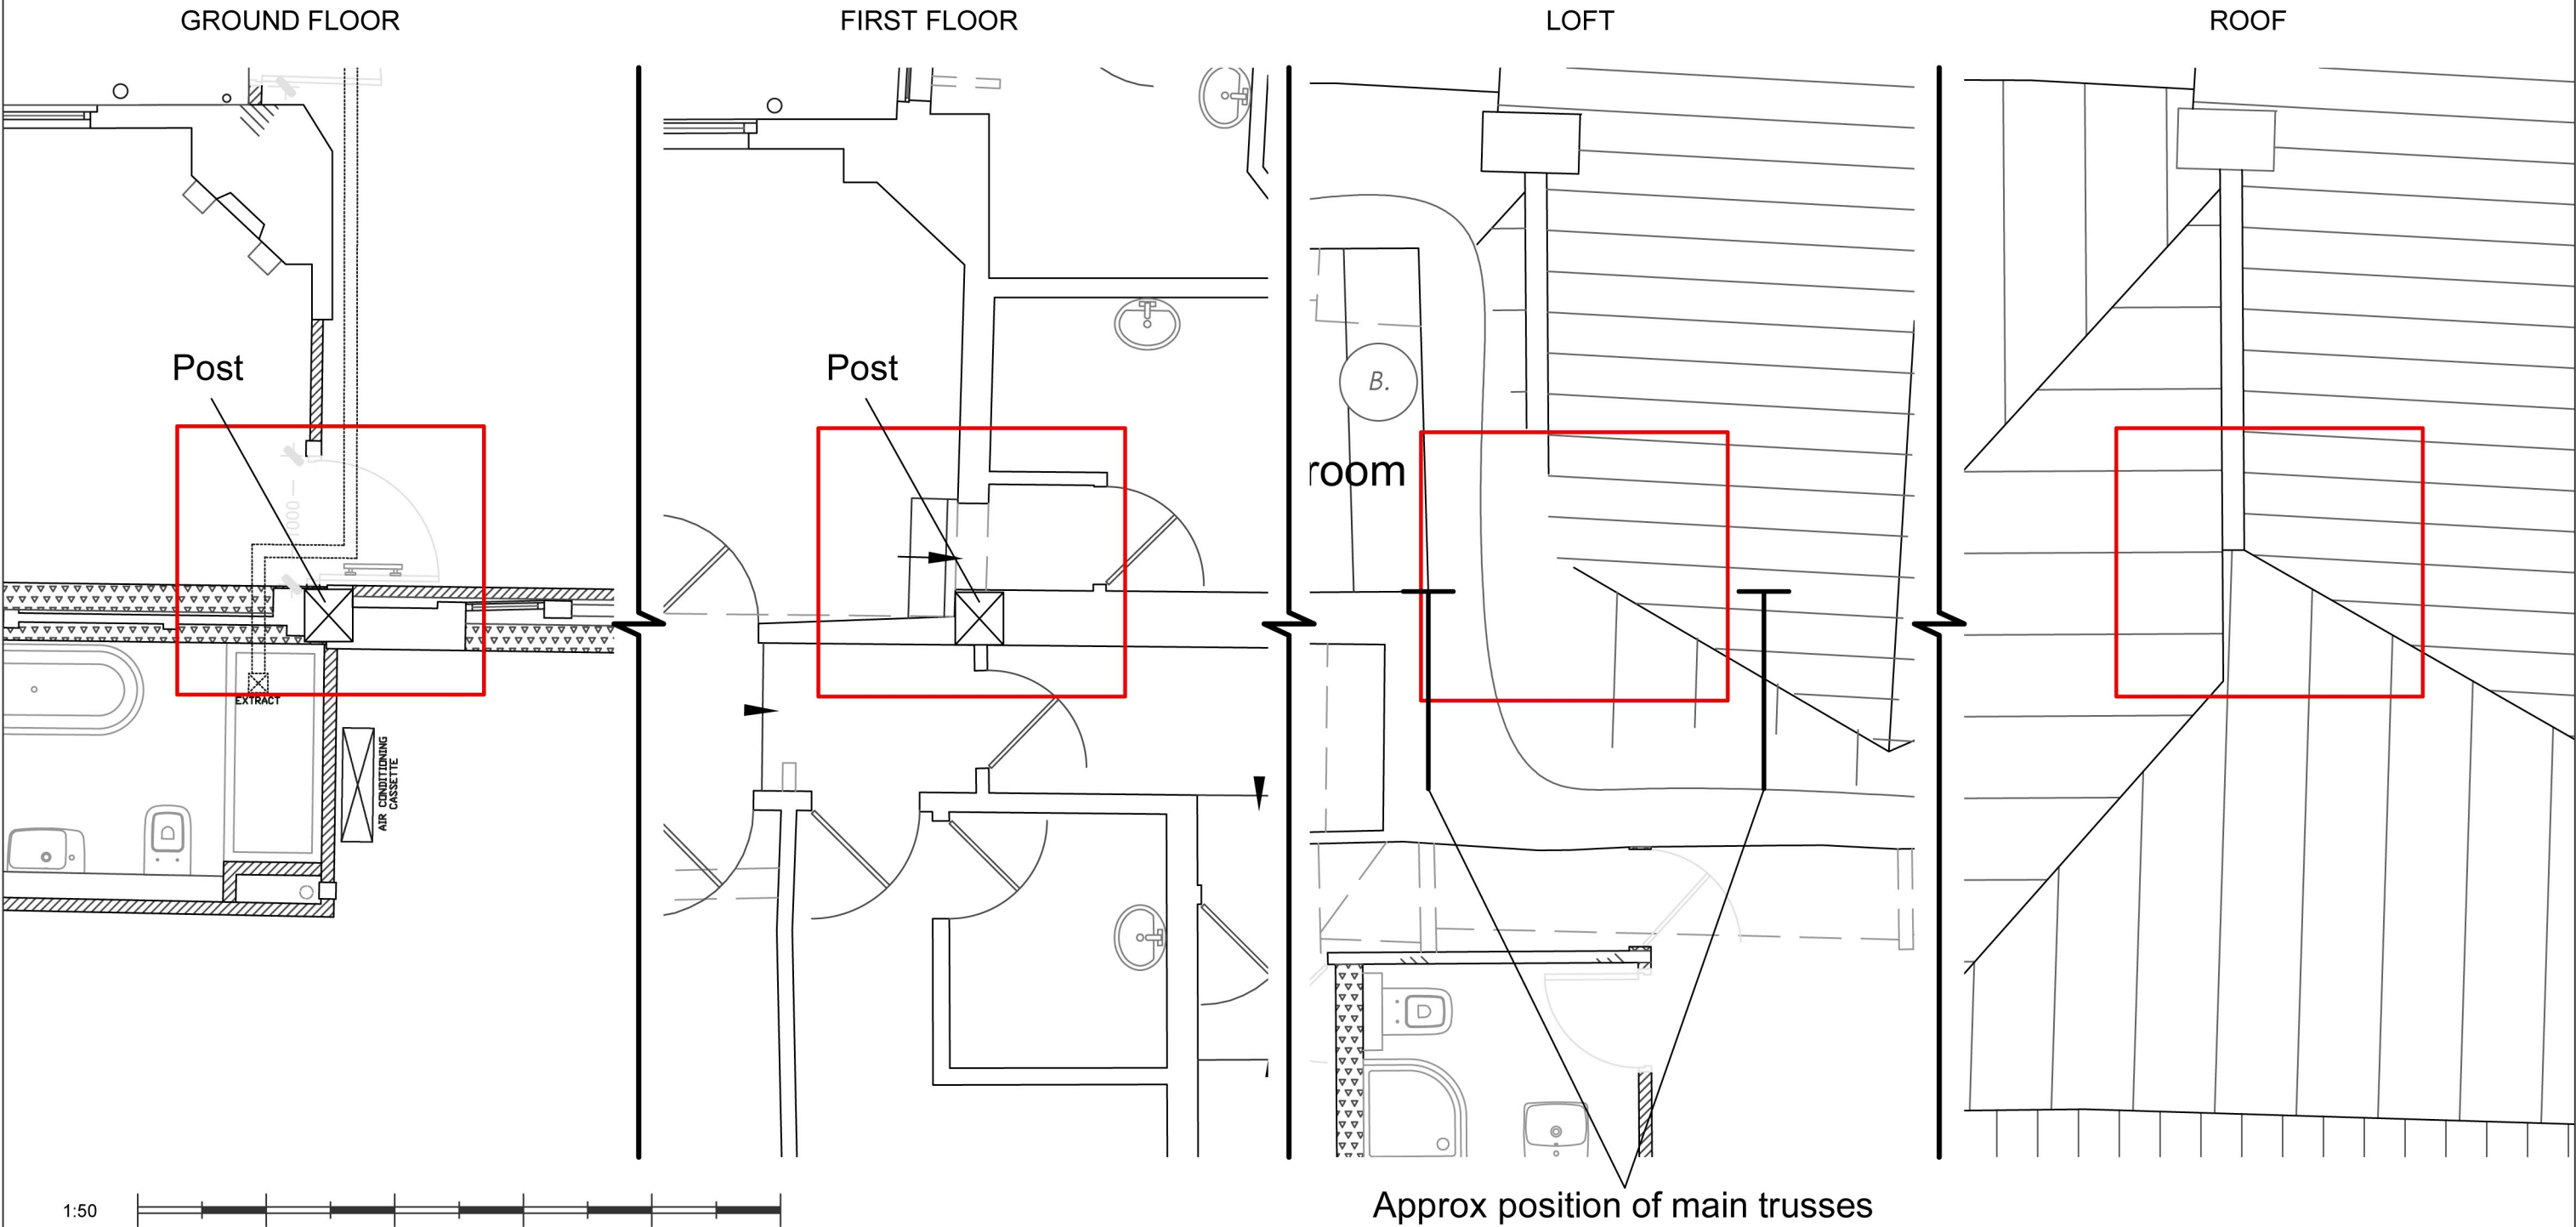

NOTES

The George Hotel, 19 High Street,
Amesbury, Salisbury, SP4 7ET

All floor plans showing opening-up
areas at Room 111

Scale: 1:50 @ A3	Drawn by: AS	Date: May 2025
	Drawing Nr: 24905-R111	Revision: - A

H B Historic Building
A S Advisory Service