


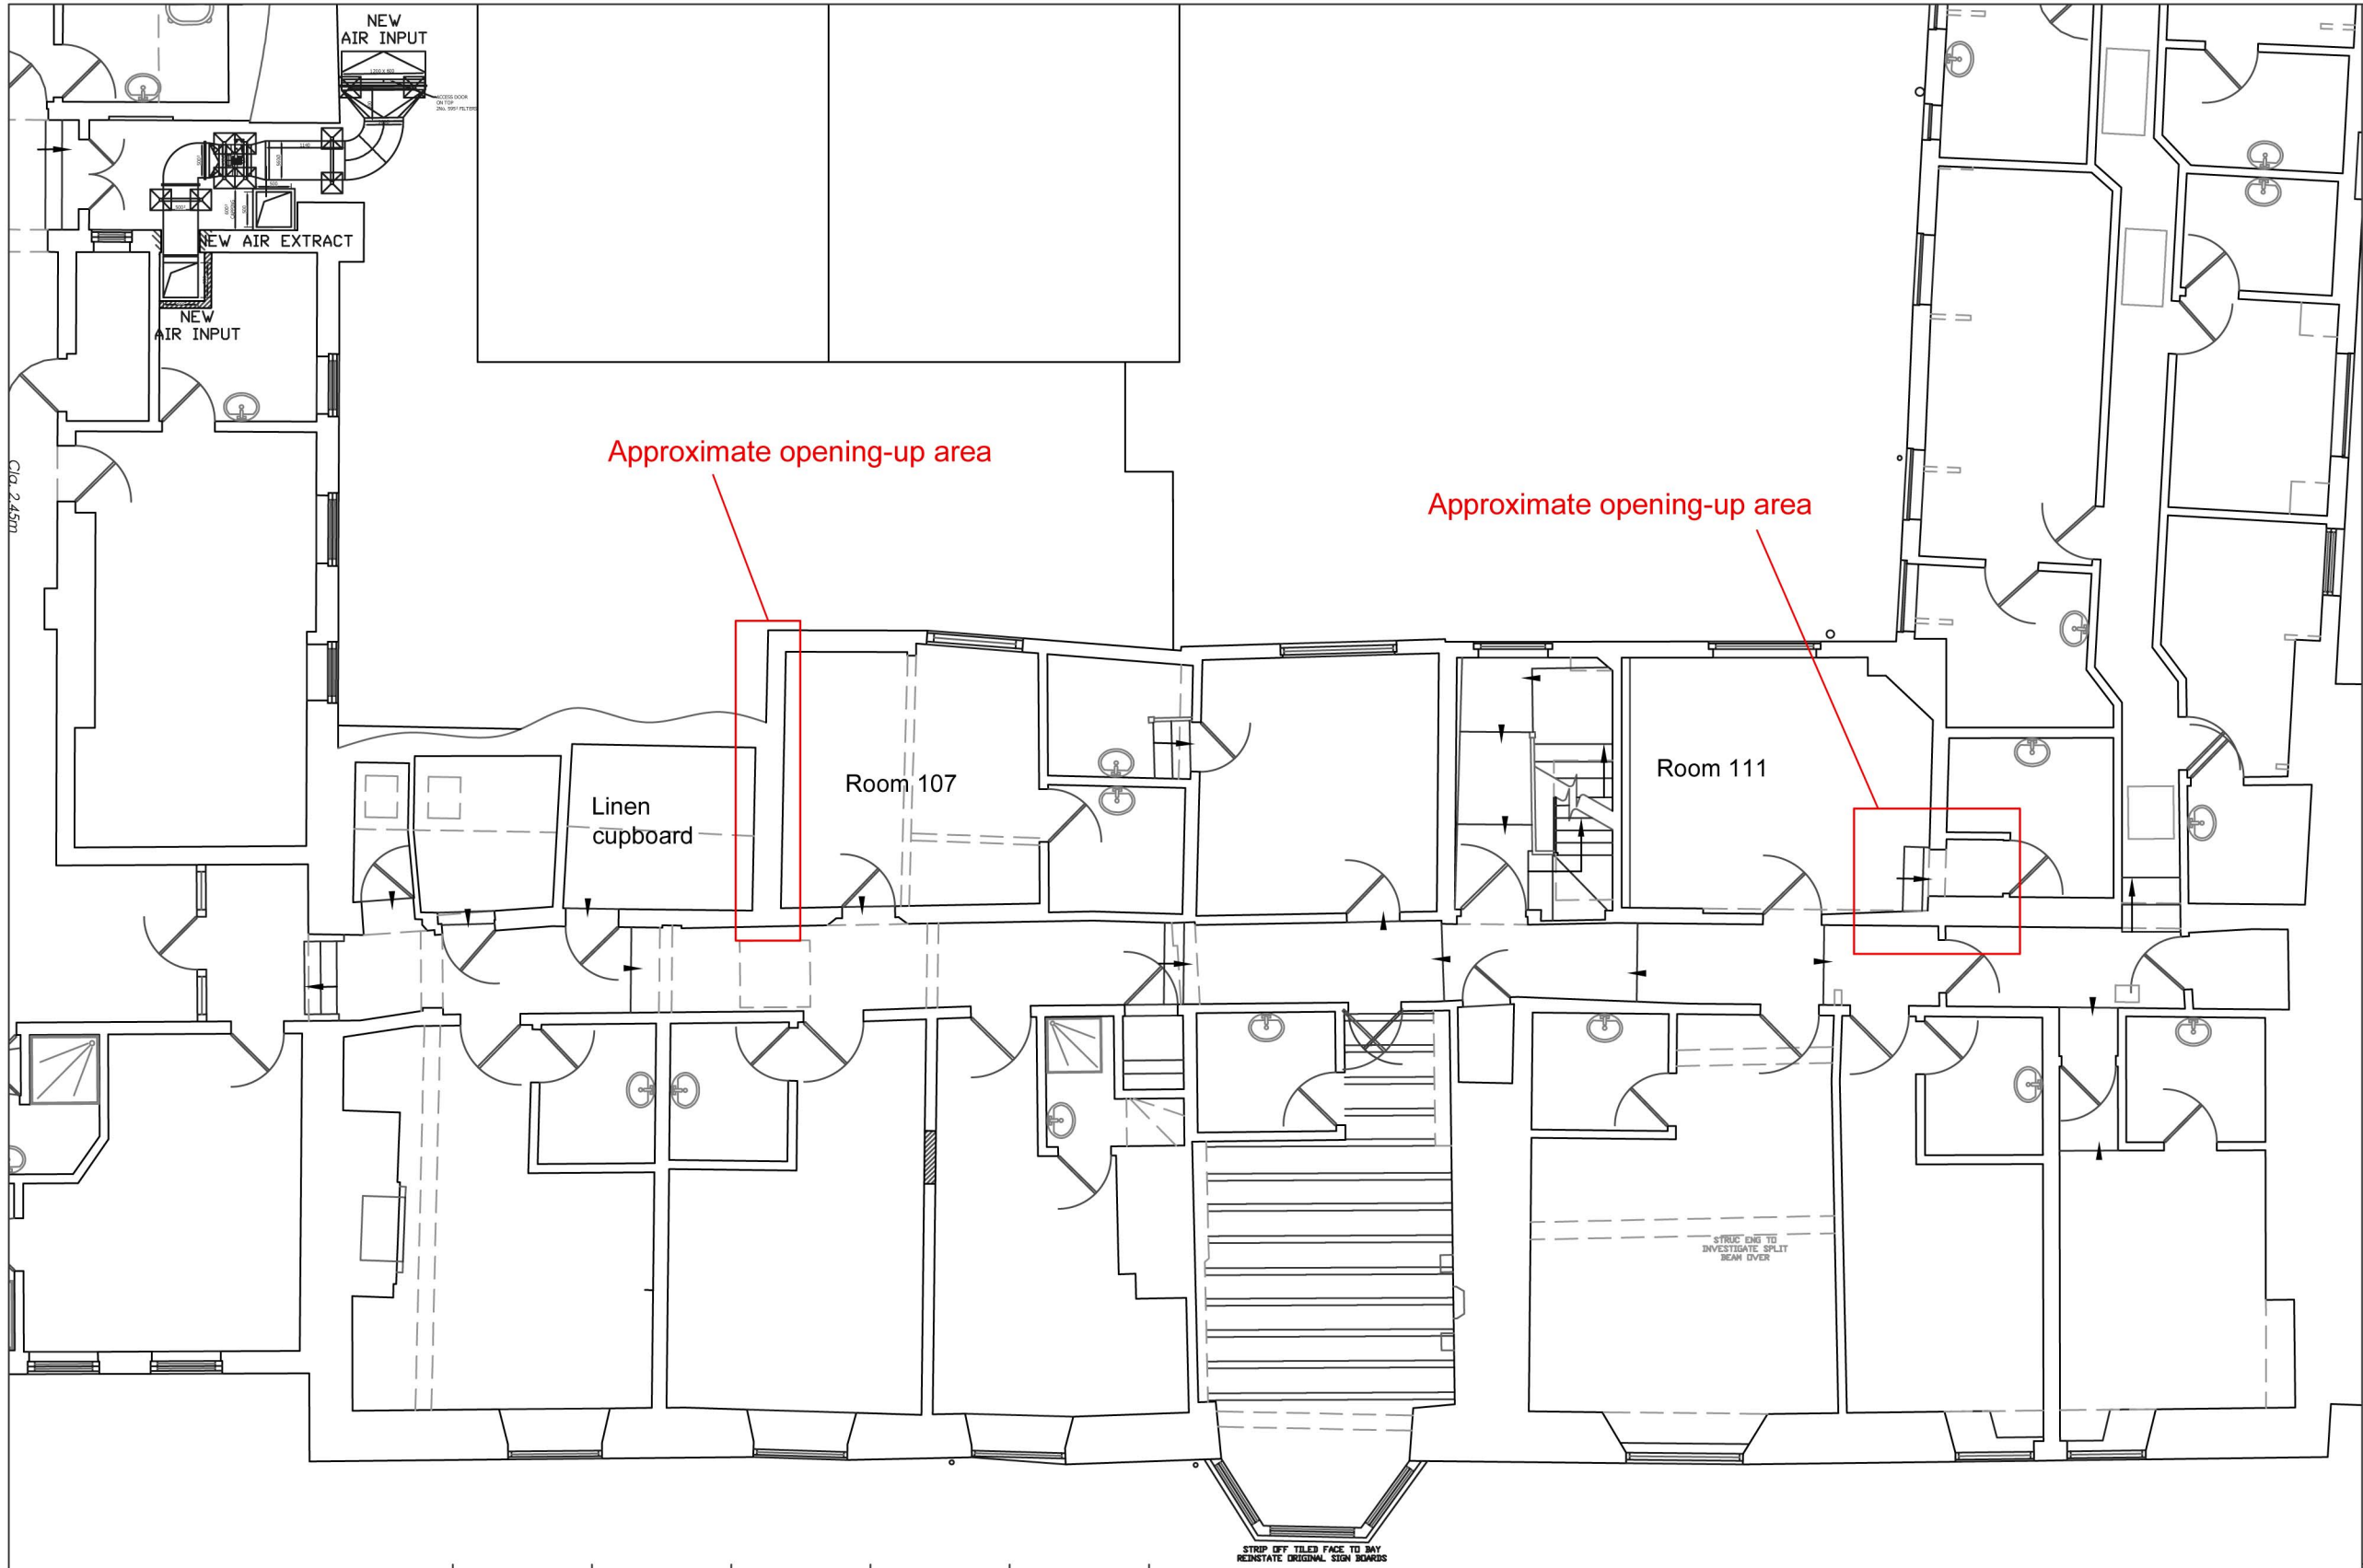

NOTES

The George Hotel, 19 High Street,
Amesbury, Salisbury, SP4 7ET

First floor plan with opening-up
areas shown

Scale: 1:100 @ A3	Drawn by: AS	Date: May 2025
	Drawing Nr: 24905-First FI	Revision: - A

H B Historic Building
A S Advisory Service