



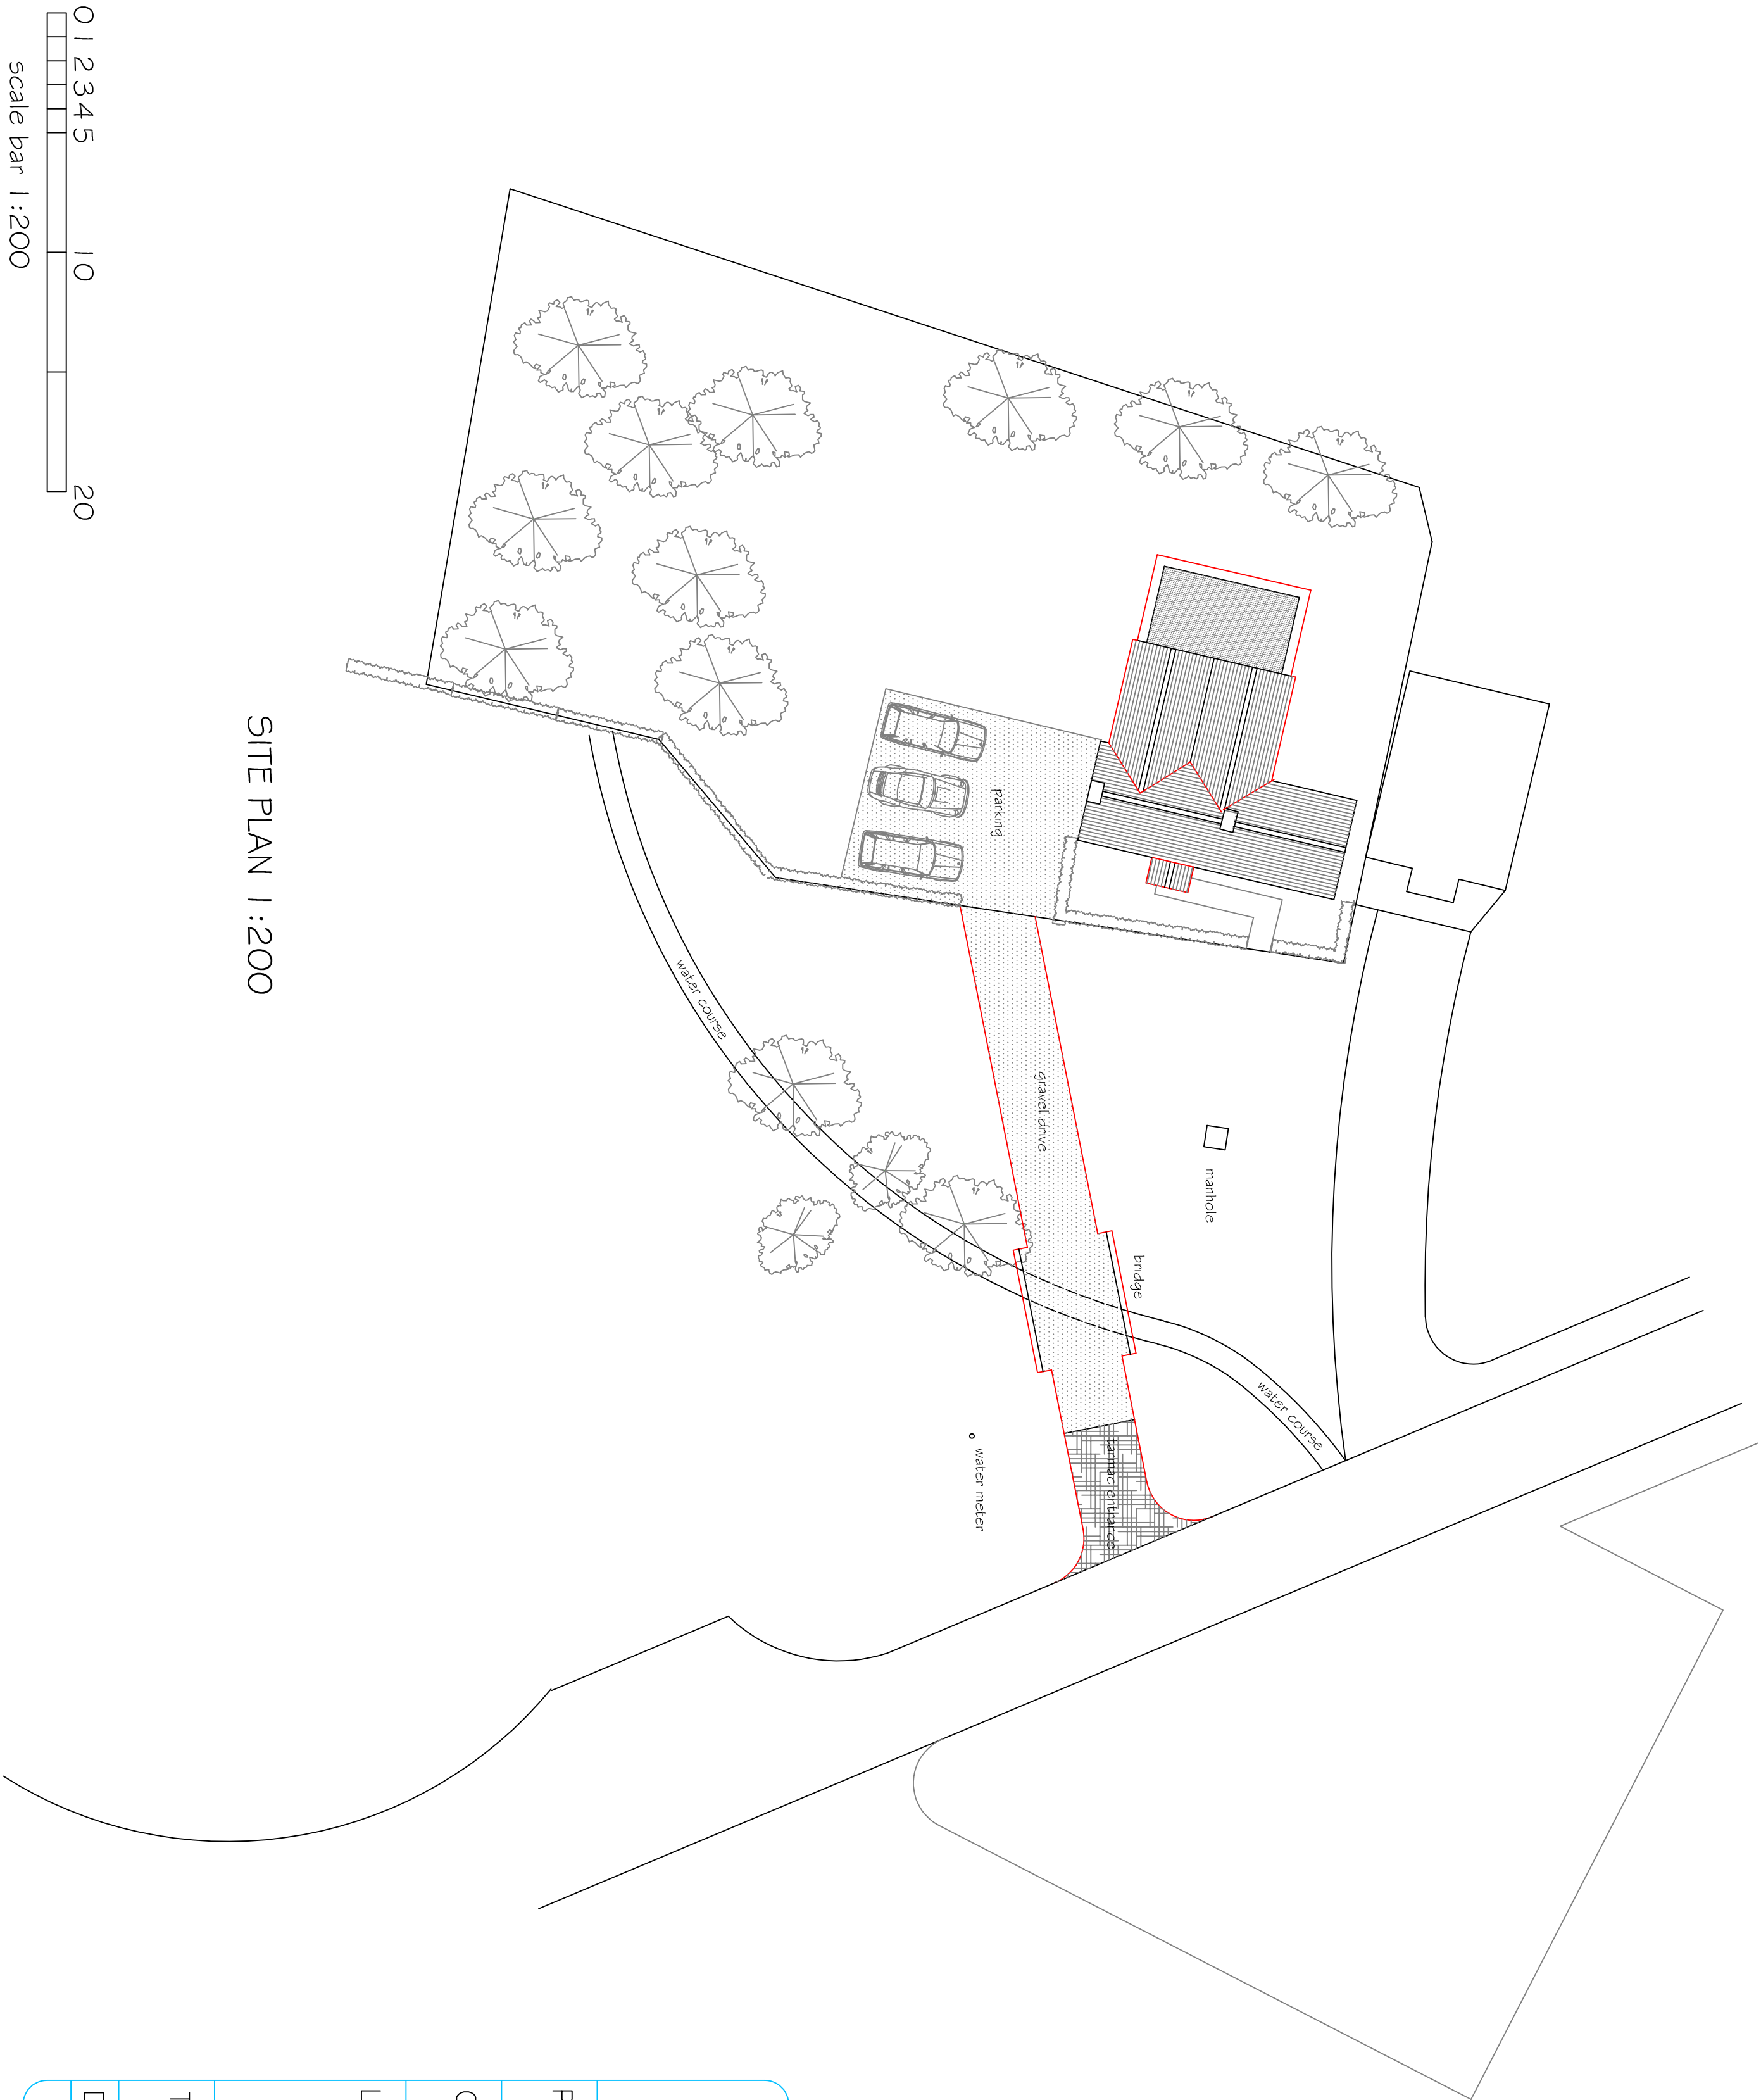

SITE PLAN 1:200

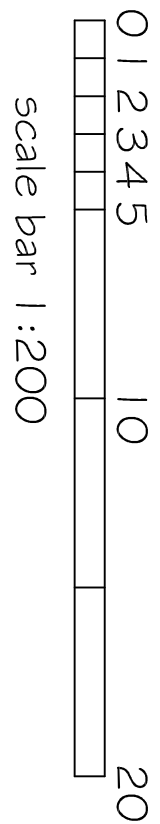

SJF PLANNING & DESIGN SERVICE		
01225 782078 simonnearthbell@gmail.com		
PROPOSED	TWO STOREY EXTENSION & NEW VEHICLE ACCESS	
CLIENT	MR & MRS R LAVER	
LOCATION	BRAYBROOK THE GREEN MARSTON SN10 5SW	
TITLE	PROPOSED SITE PLAN WITH PROPOSED DRIVE & PARKING	
DRG NO	ISSUE	DATE
2424-4	1	NOV 2024