




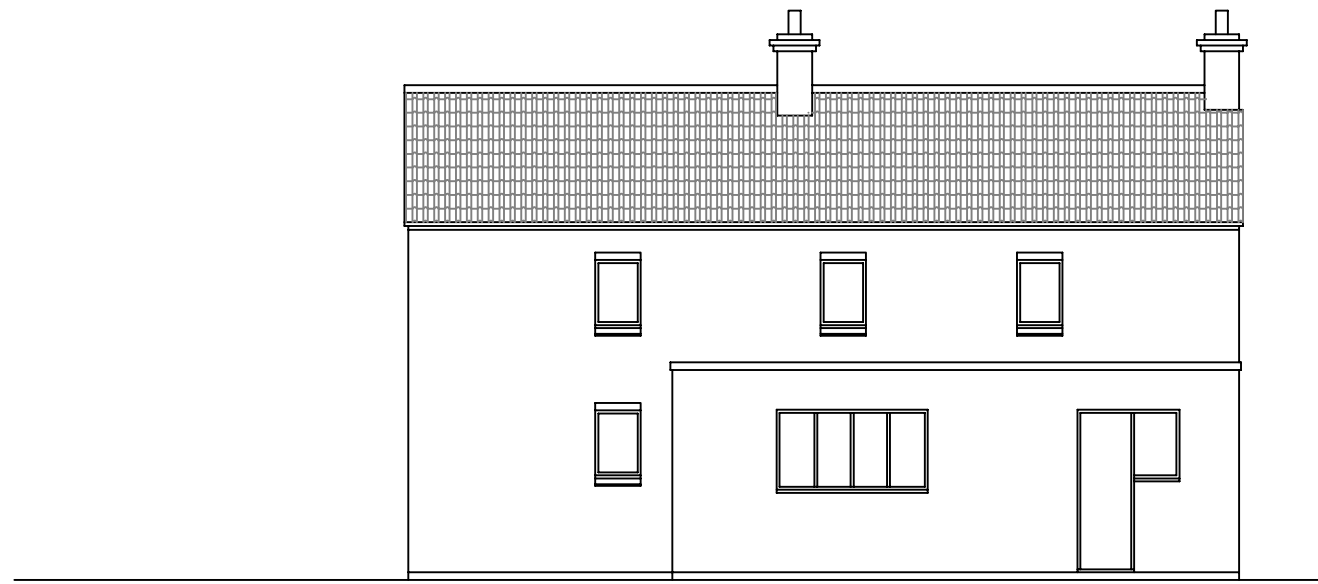


EXISTING END (WEST) ELEVATION 1:100

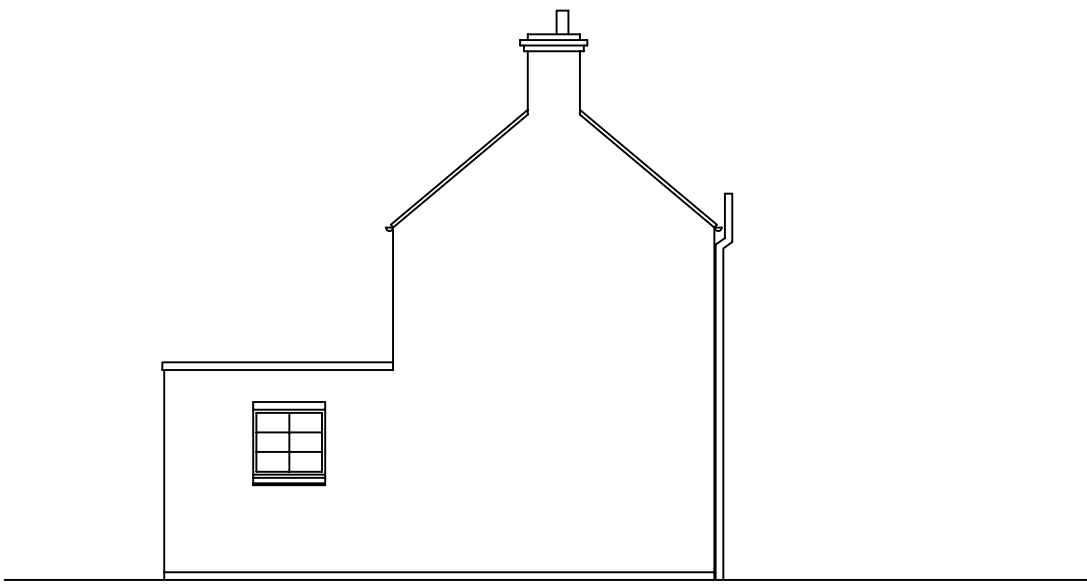



EXISTING REAR (SOUTH) ELEVATION 1:100

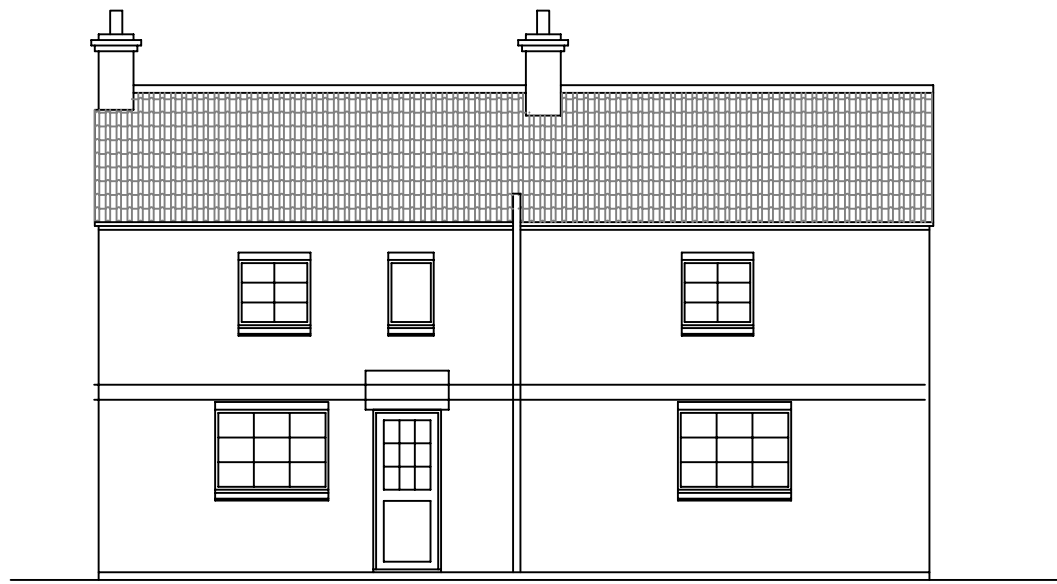


EXISTING SIDE (EAST) ELEVATION 1:100

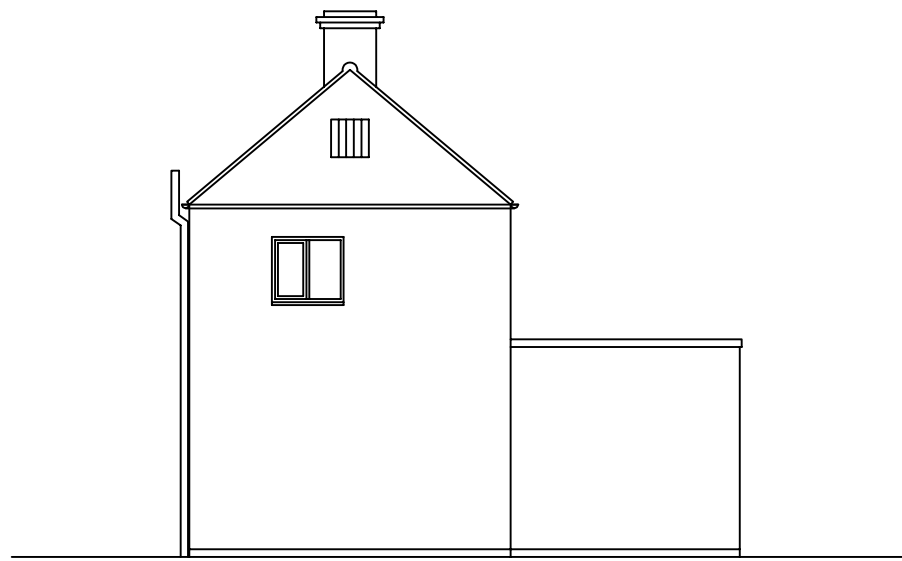


EXISTING FRONT (NORTH) ELEVATION 1:100

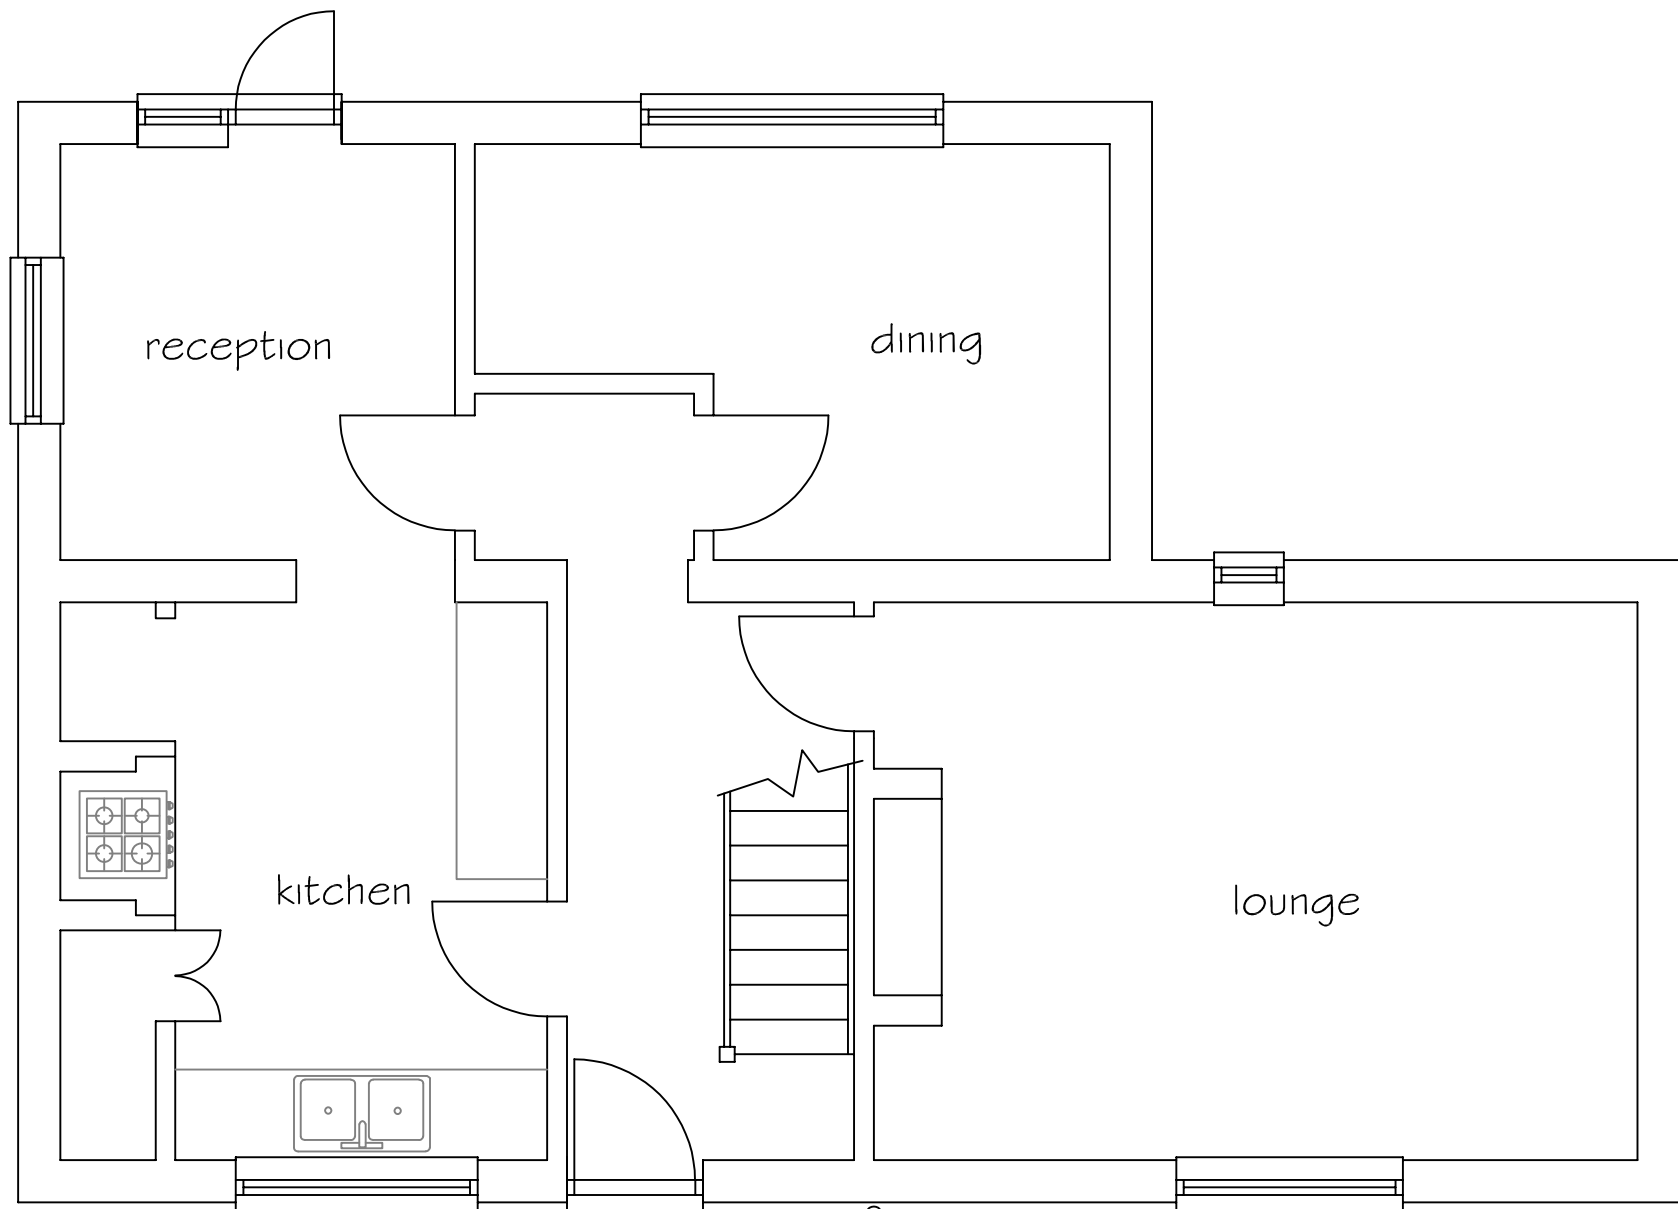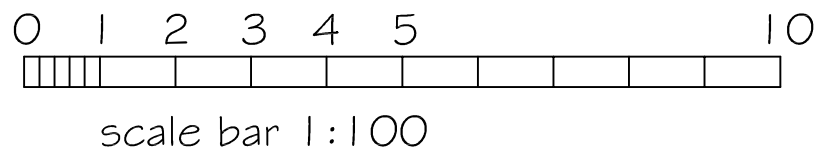


EXISTING GROUND FLOOR PLAN 1:50

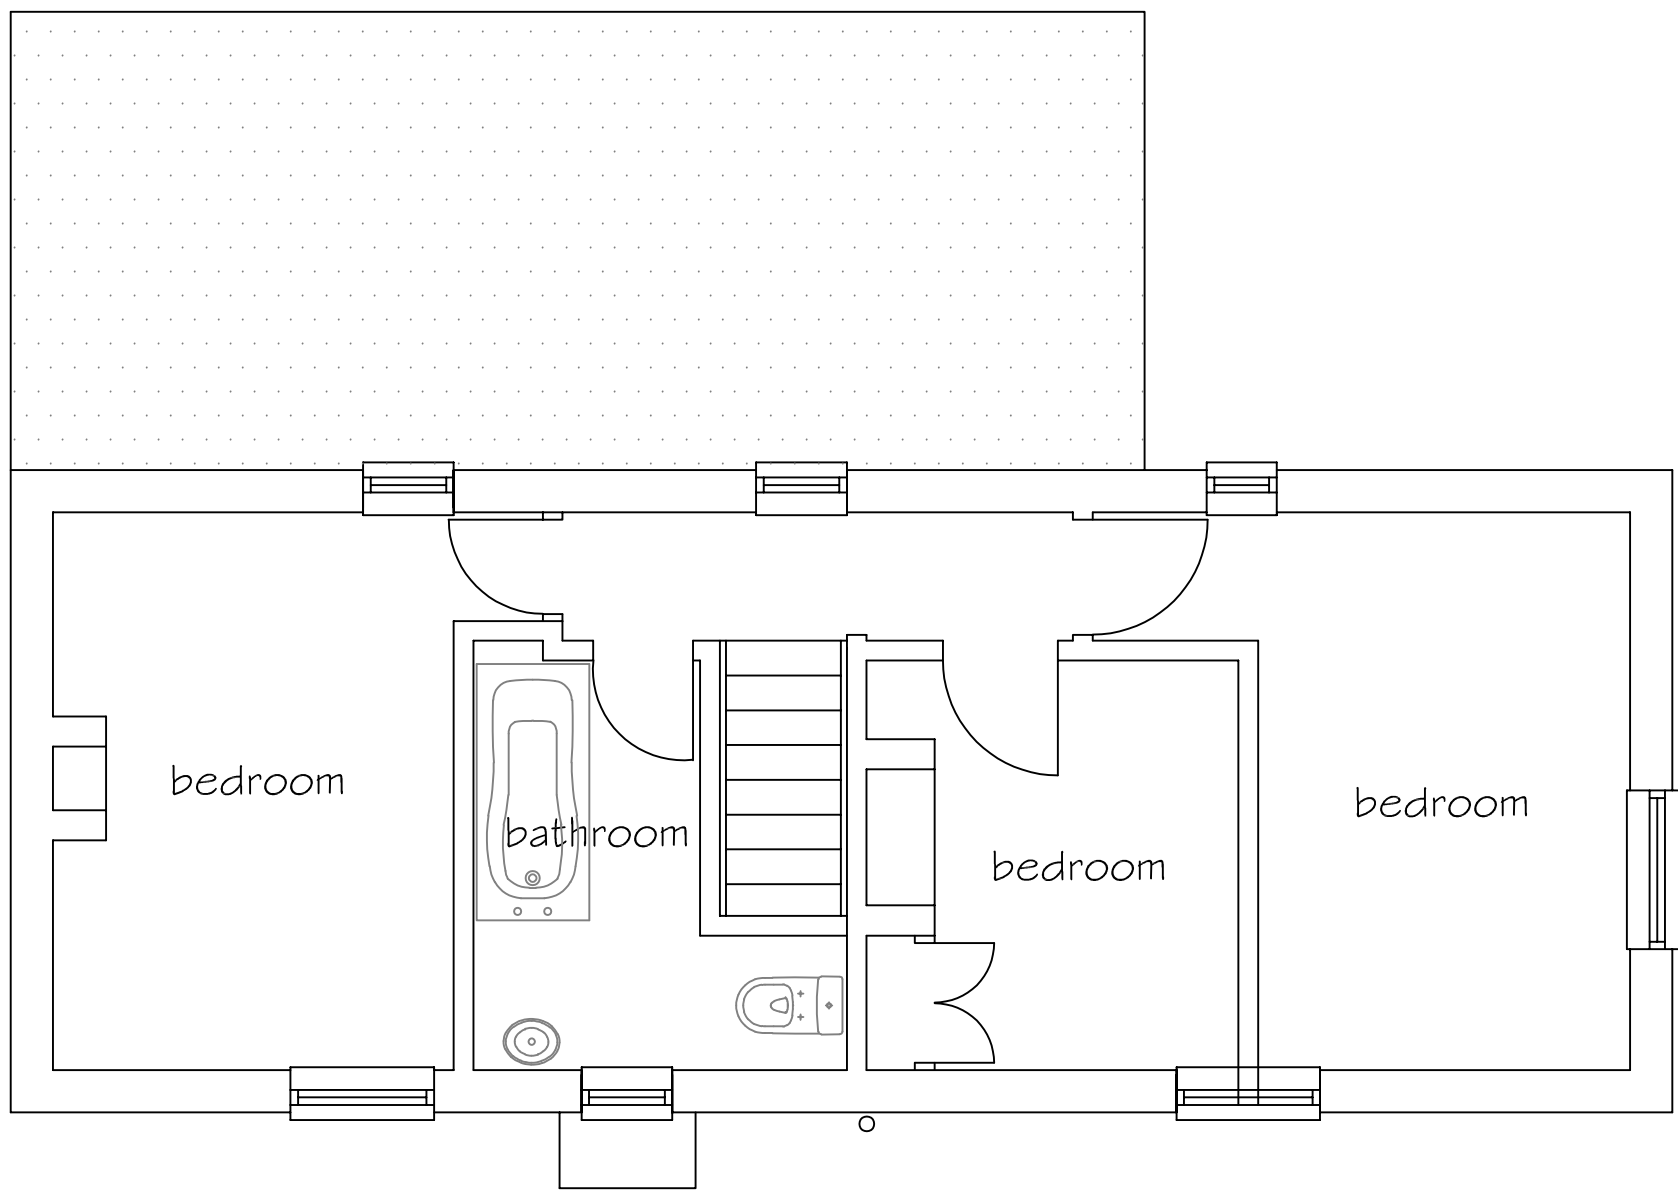

EXISTING FIRST FLOOR PLAN 1:50

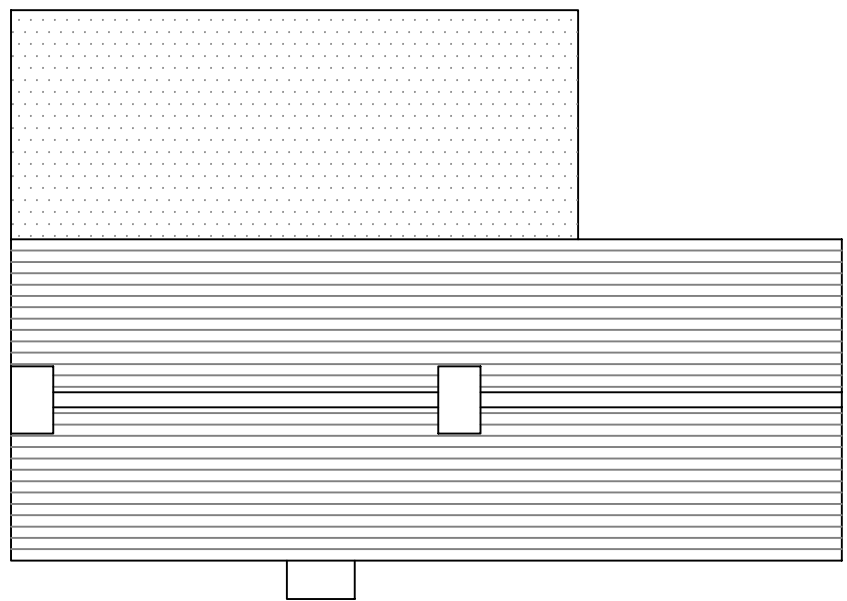

EXISTING ROOF PLAN 1:100

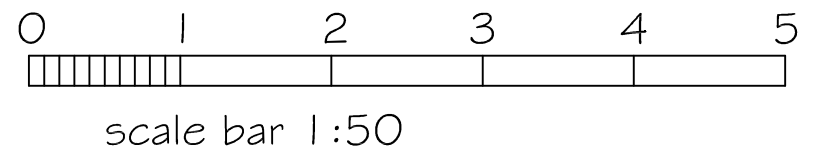

SJF PLANNING & DESIGN SERVICE 01225 782078 simonnearthebell@gmail.com		
PROPOSED	TWO STOREY EXTENSION & NEW VEHICLE ACCESS	
CLIENT	MR & MRS R LAVER	
LOCATION	BRAYBROOK THE GREEN MARSTON SN10 5SW	
TITLE	EXISTING PLANS	
DRG NO	ISSUE	DATE
2424-2	1	JULY 2024