

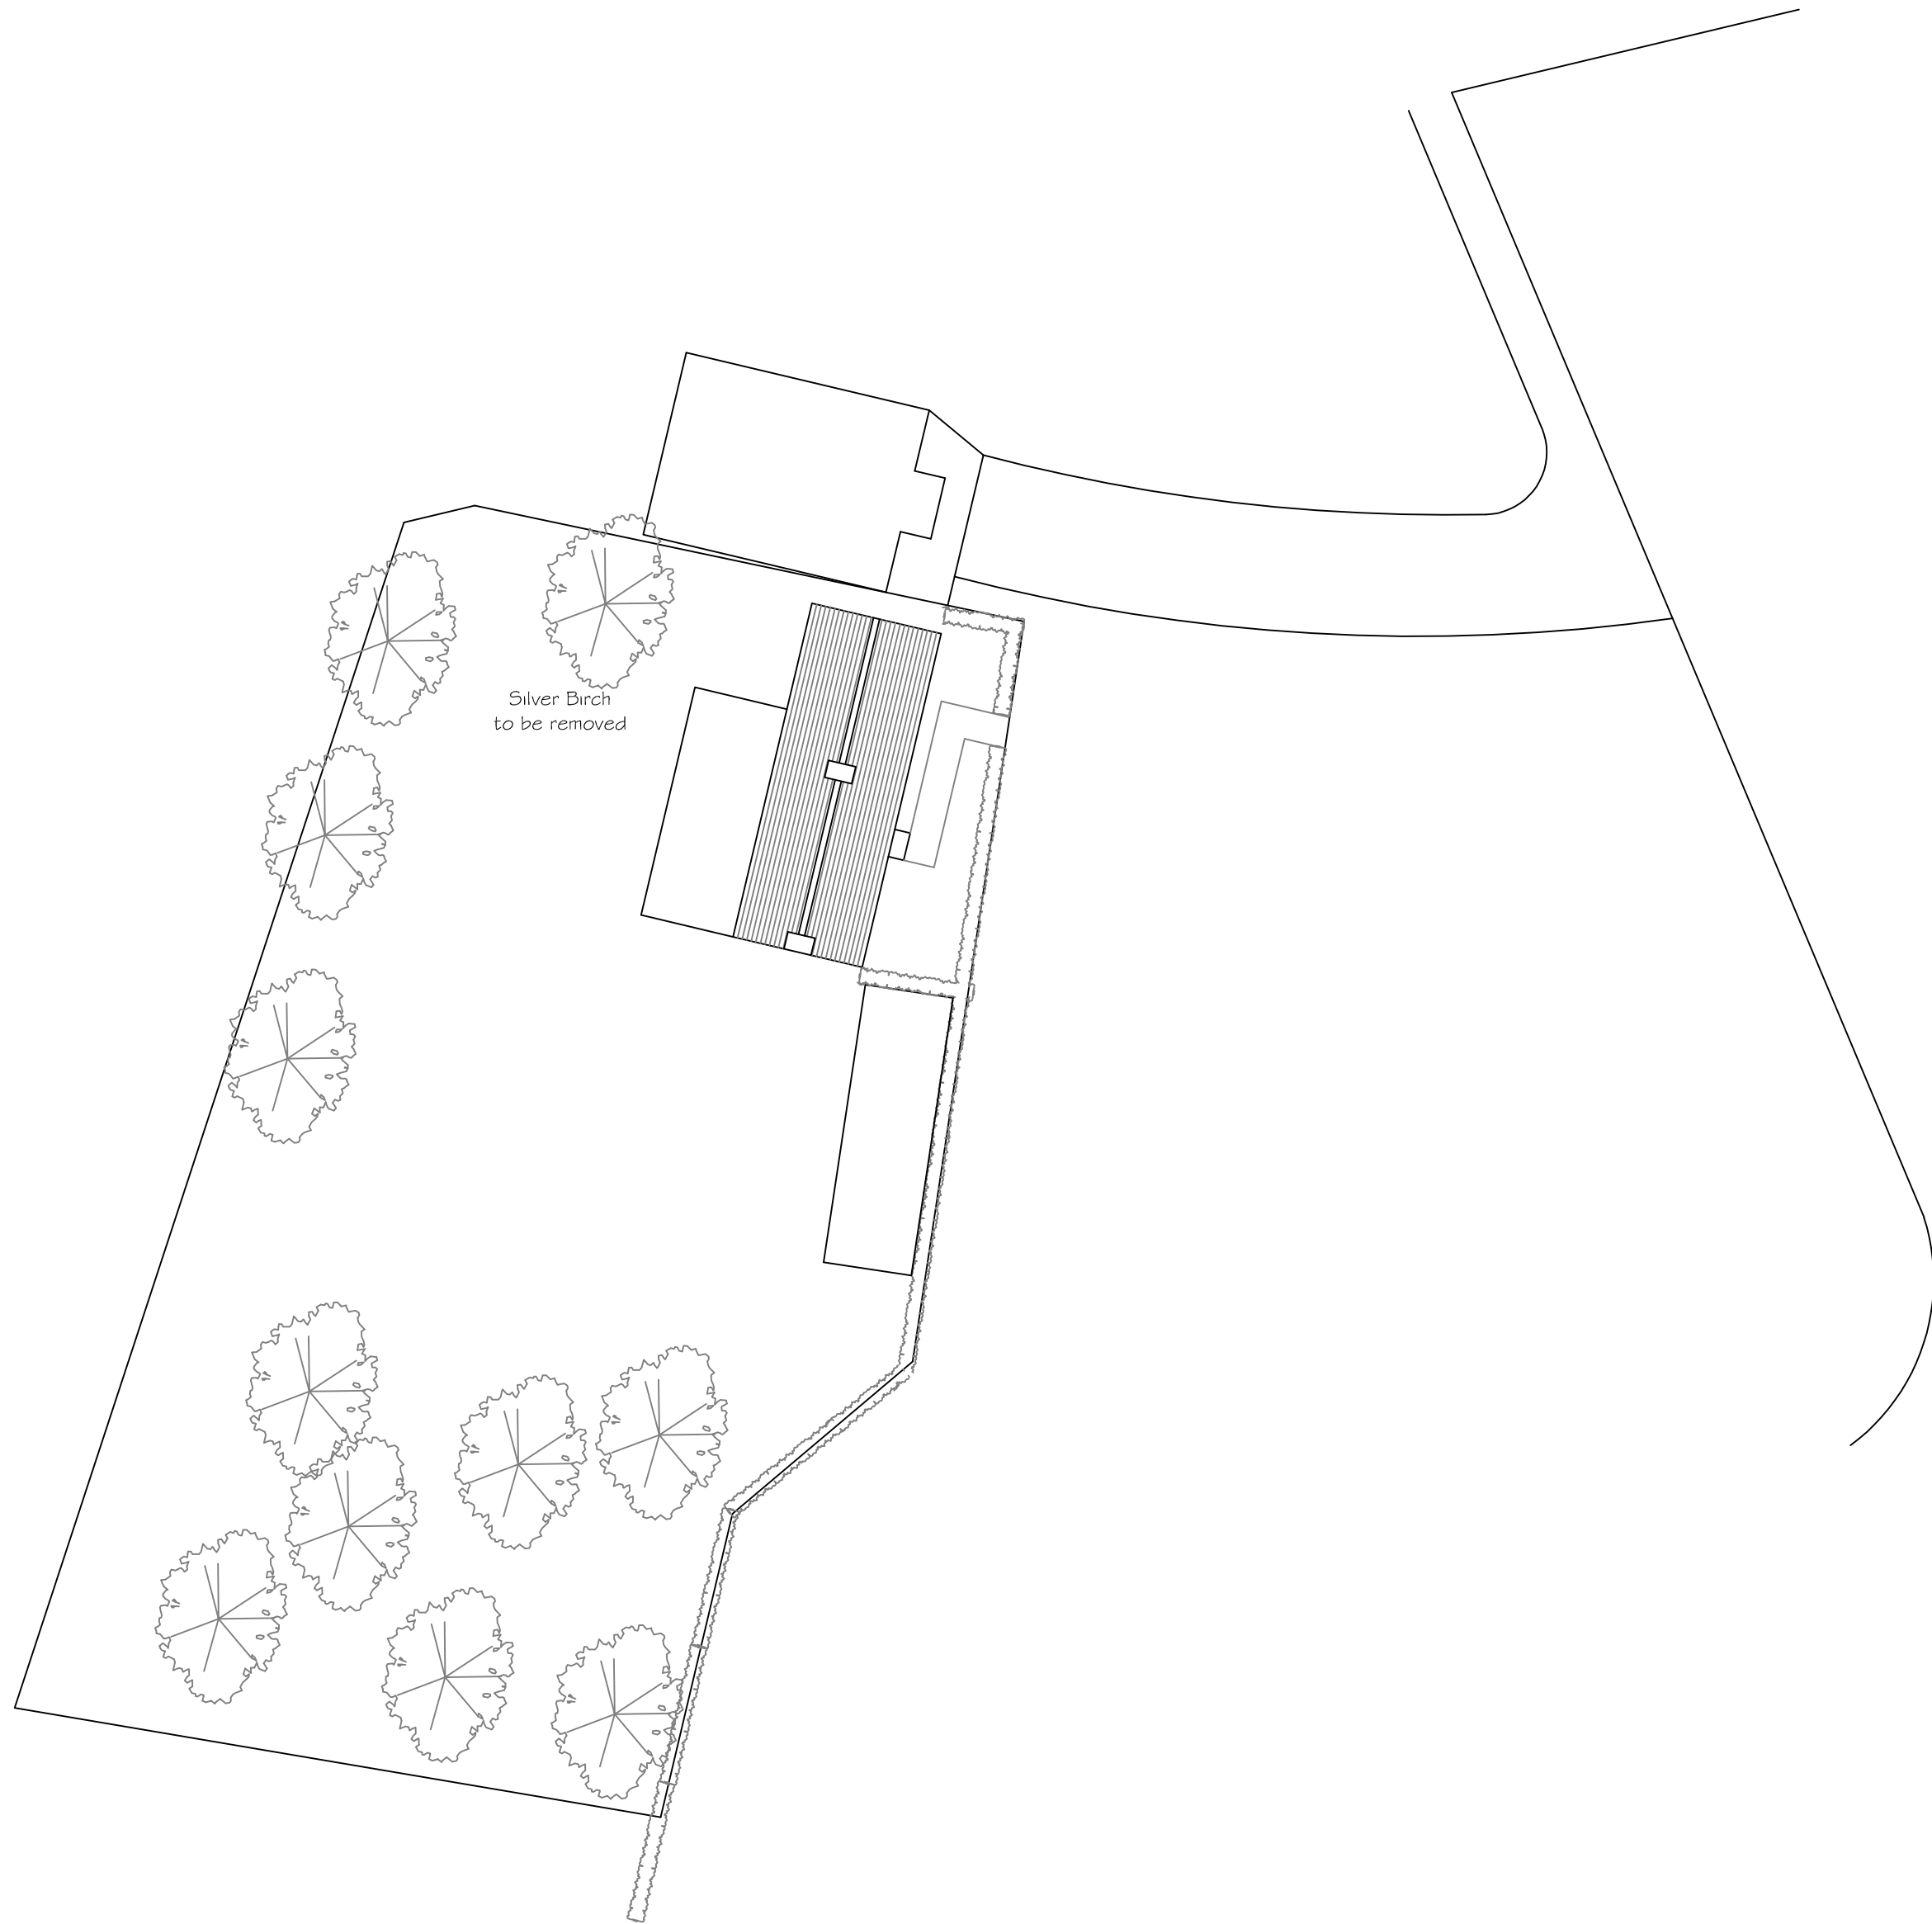


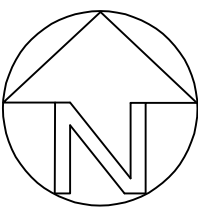

SITE PLAN 1:200

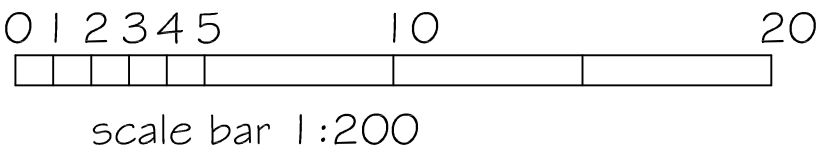

SJF PLANNING & DESIGN SERVICE		
01225 782078 simonnearthebell@gmail.com		
PROPOSED	TWO STOREY EXTENSION & NEW VEHICLE ACCESS	
CLIENT	MR & MRS R LAVER	
LOCATION	BRAYBROOK THE GREEN MARSTON SN10 5SW	
TITLE	EXISTING BLOCK PLAN 1:200	
DRG NO	ISSUE	DATE
2424-3	I	JULY 2024