






PROPOSED END (WEST) ELEVATION 1:100

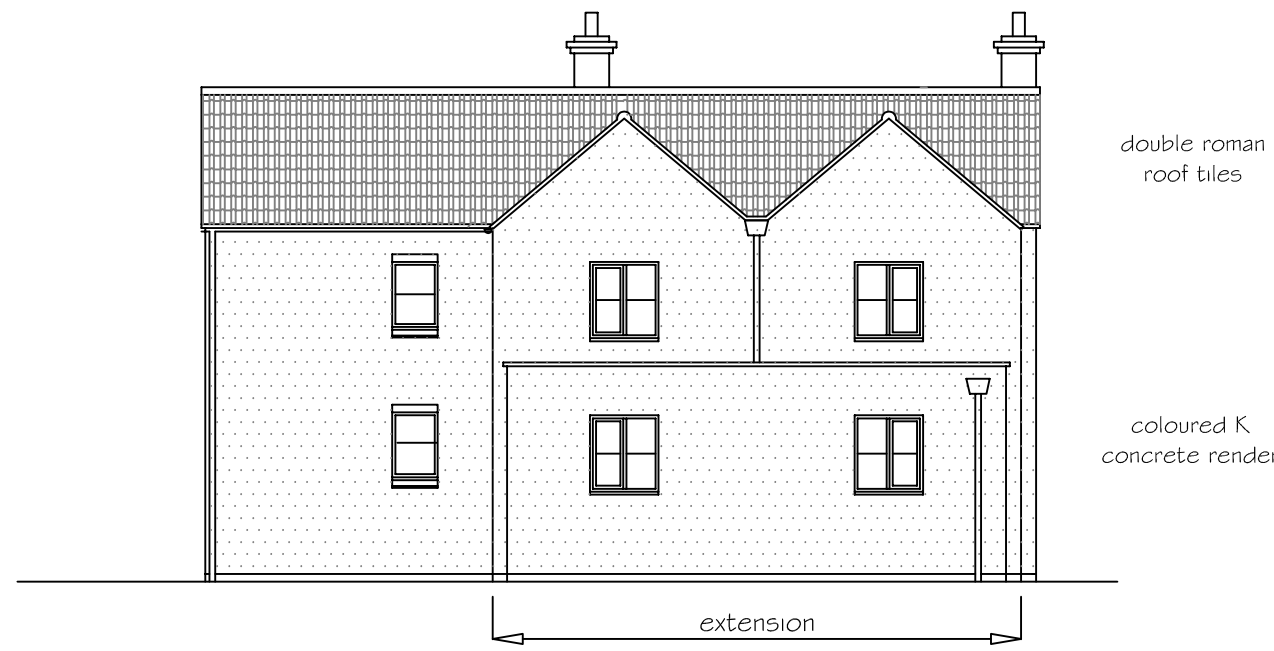



PROPOSED REAR (SOUTH) ELEVATION 1:100

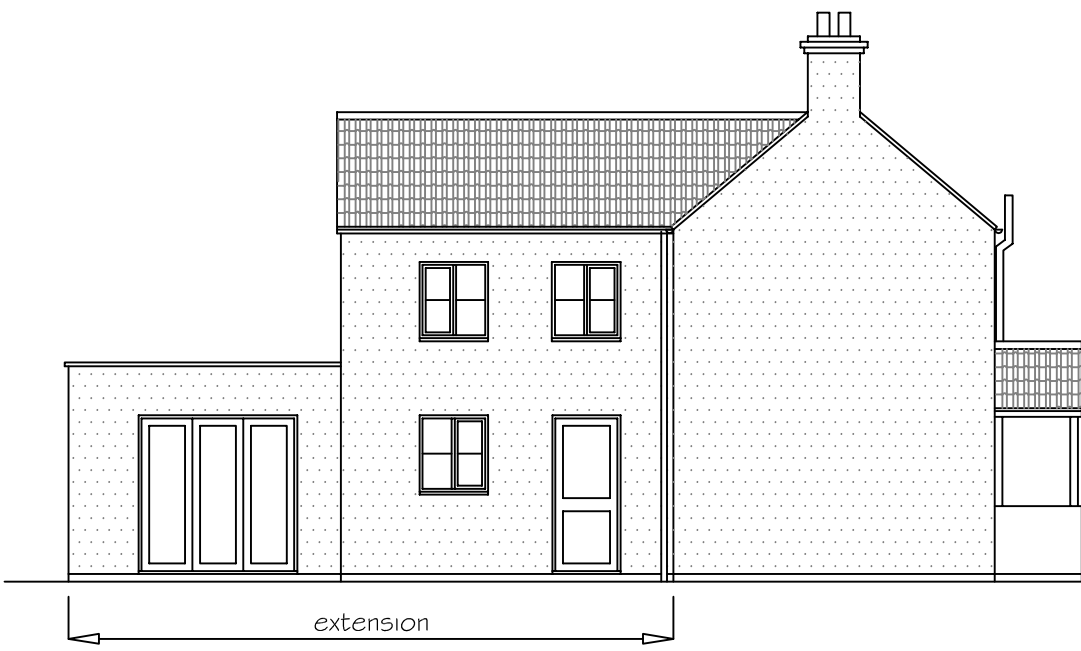


PROPOSED SIDE (EAST) ELEVATION 1:100

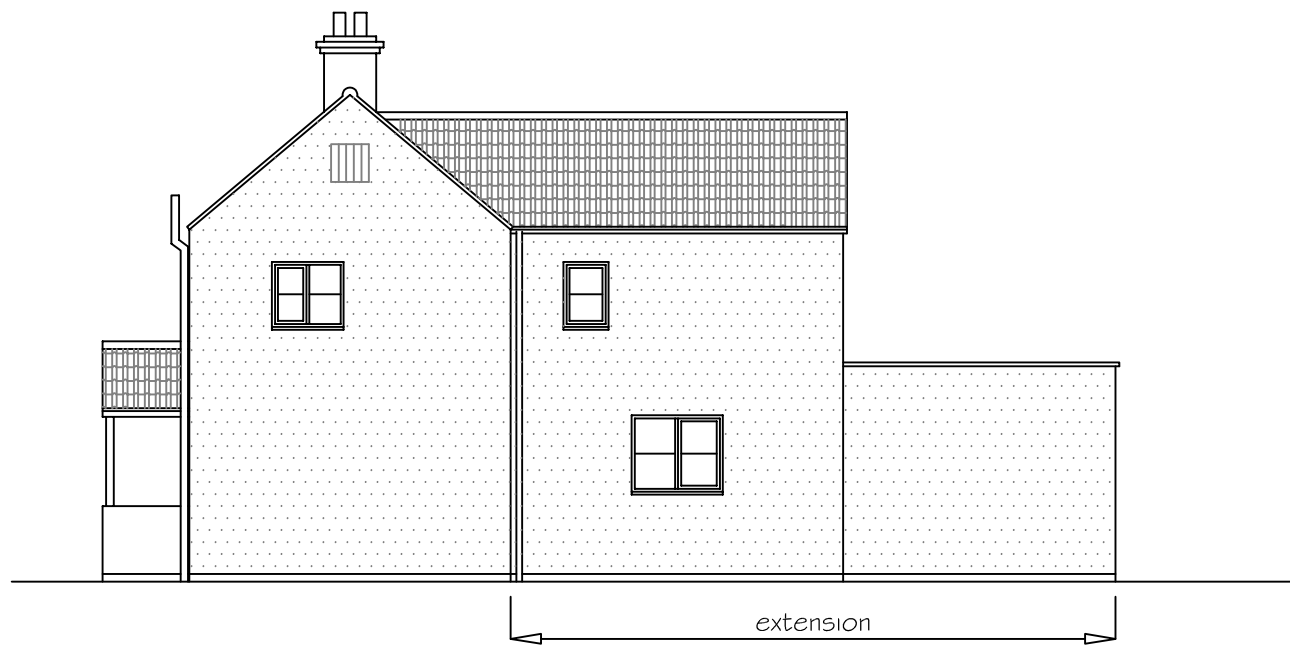


PROPOSED FRONT (NORTH) ELEVATION 1:100

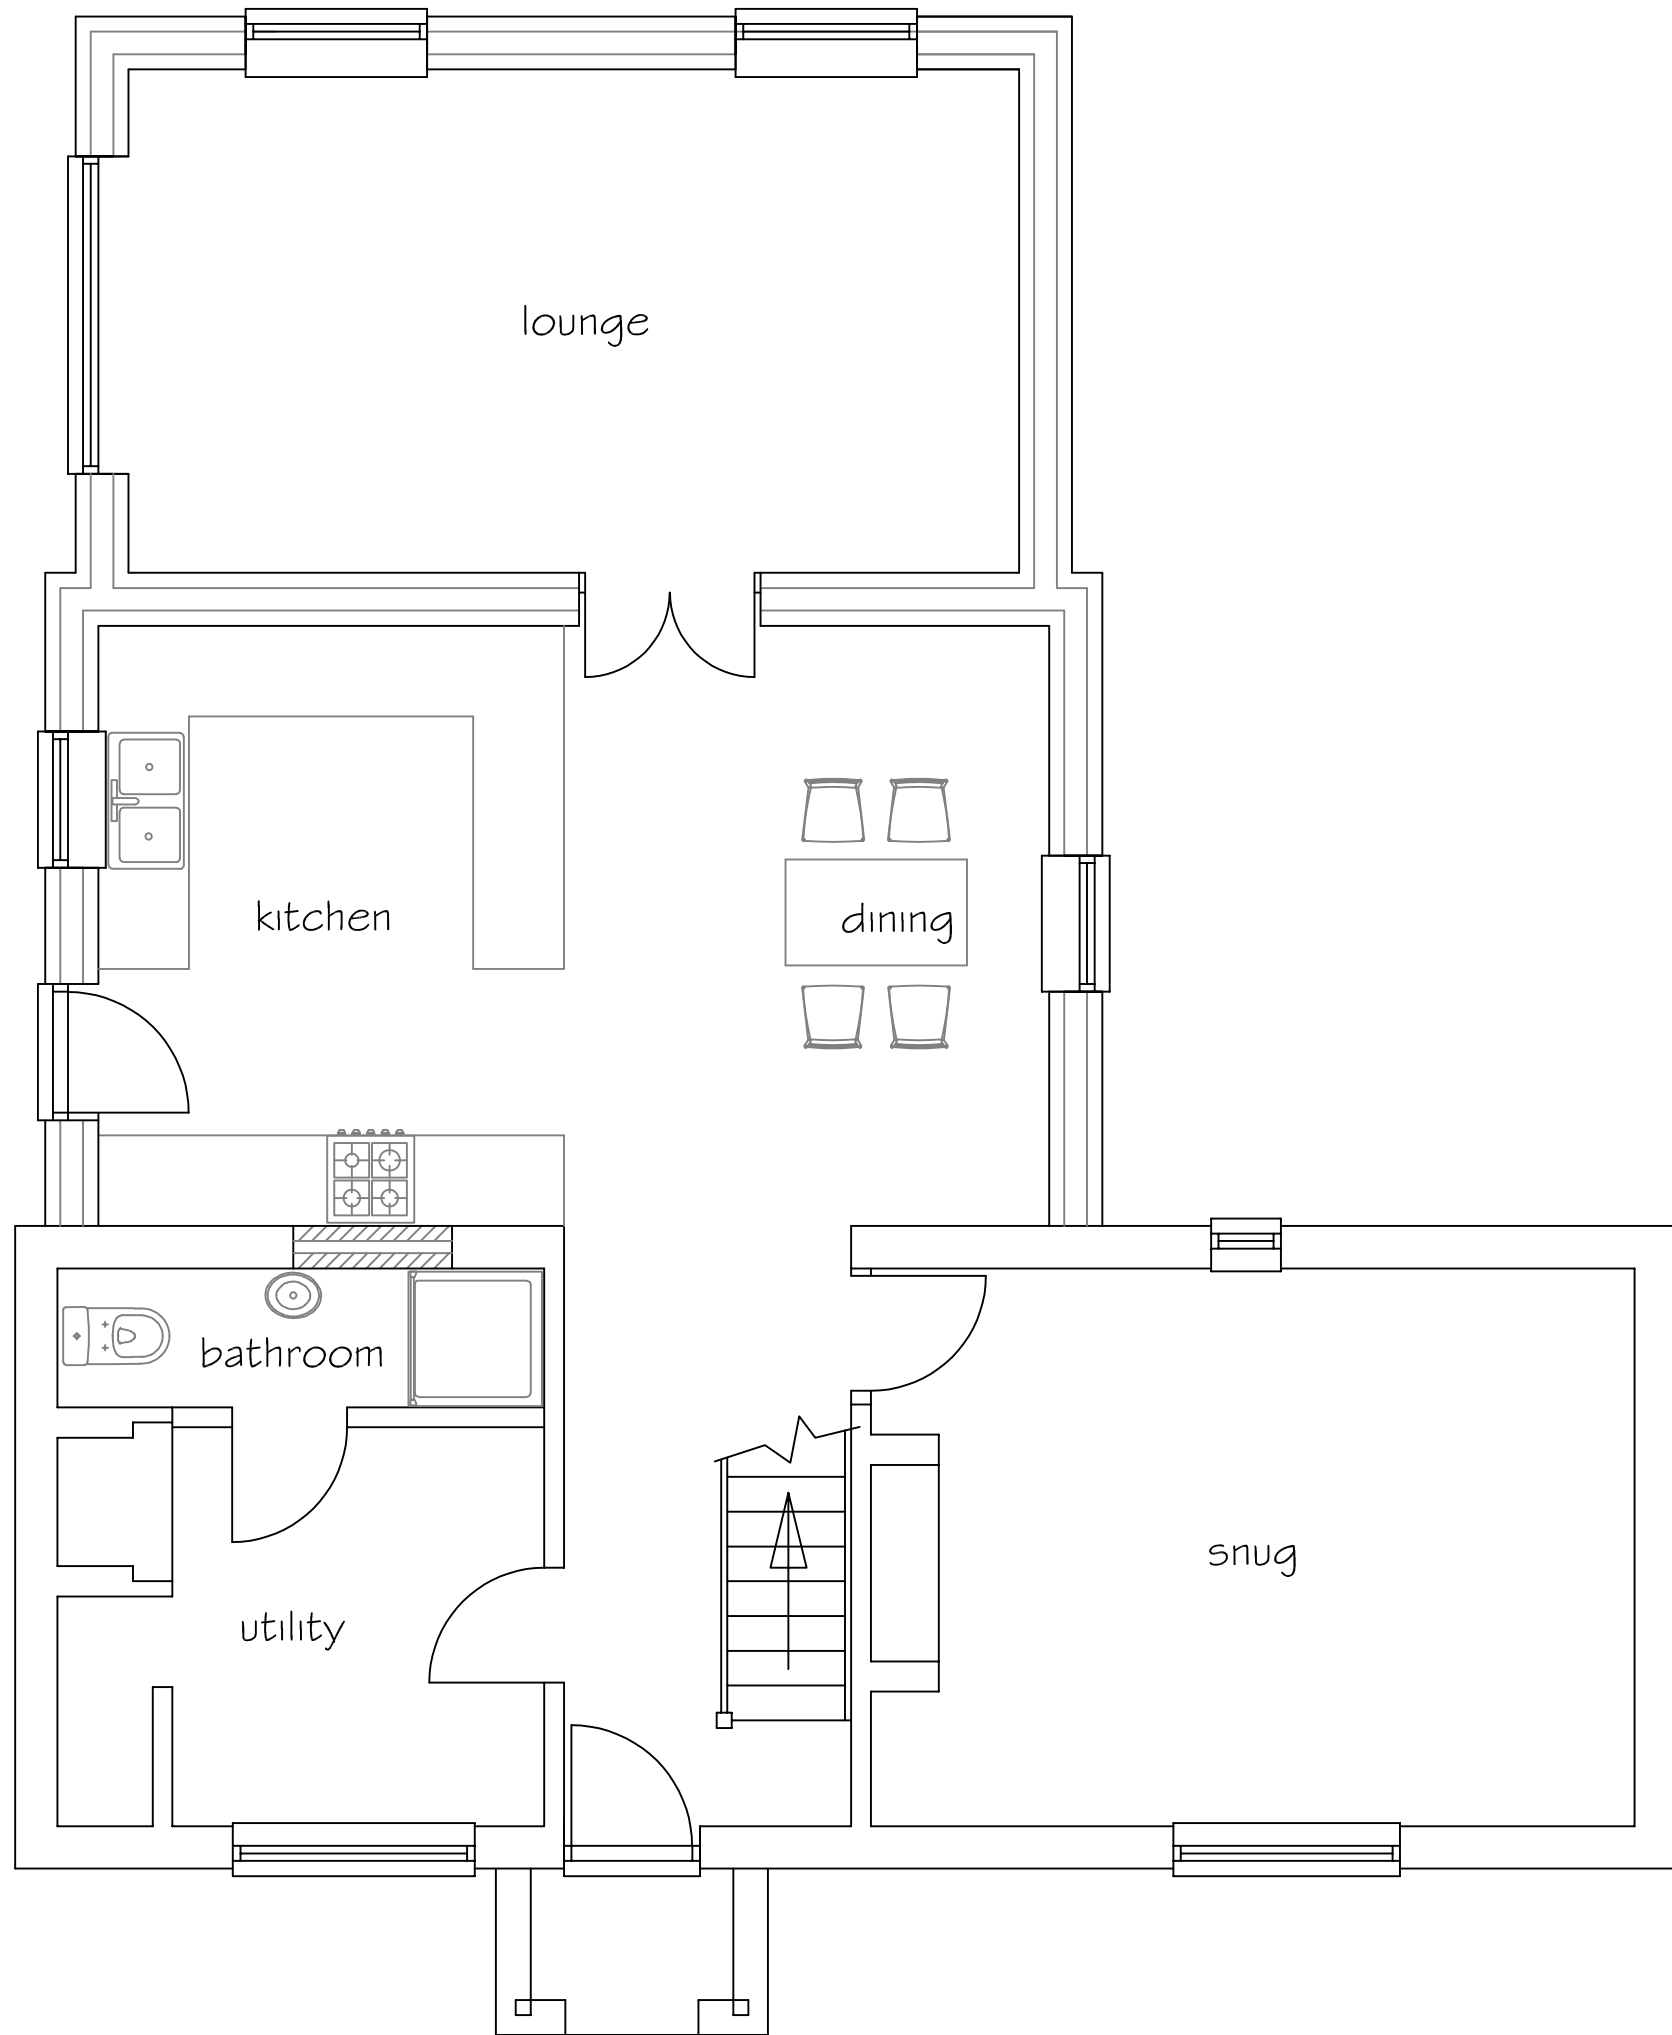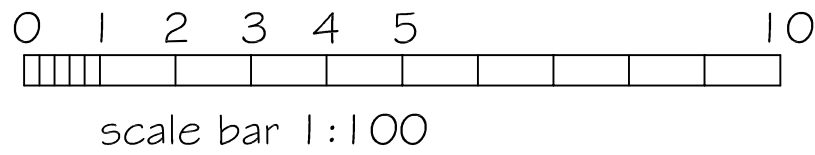


PROPOSED GROUND FLOOR PLAN 1:50

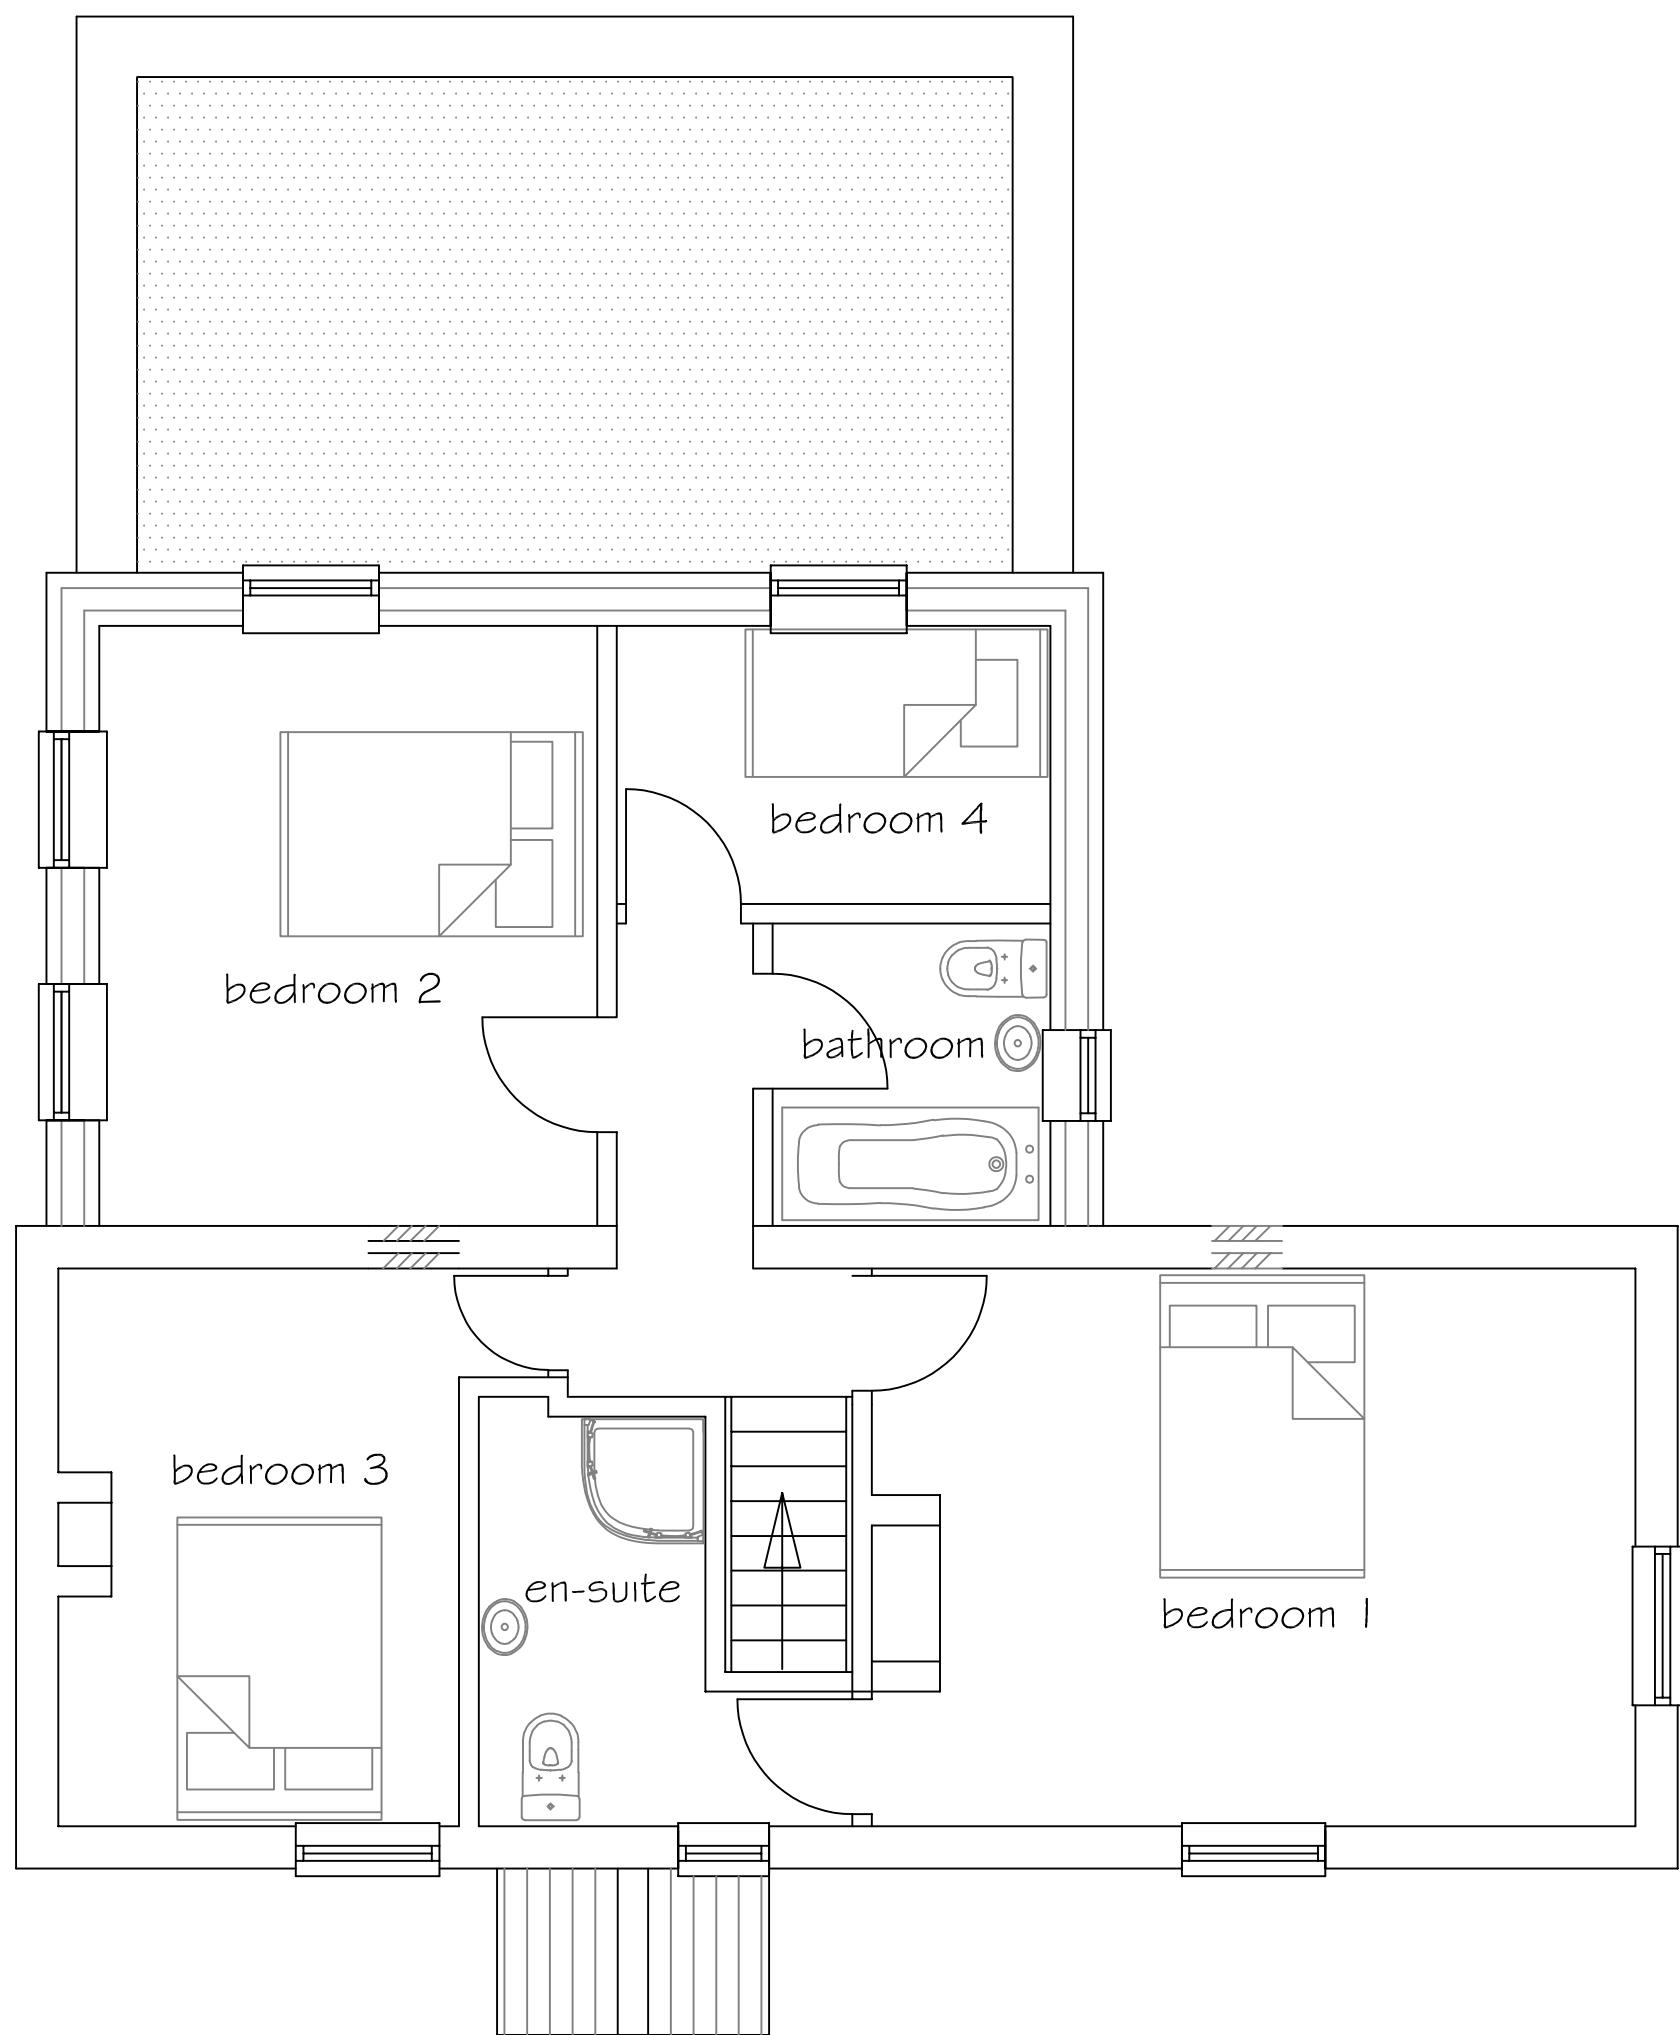

PROPOSED FIRST FLOOR PLAN 1:50

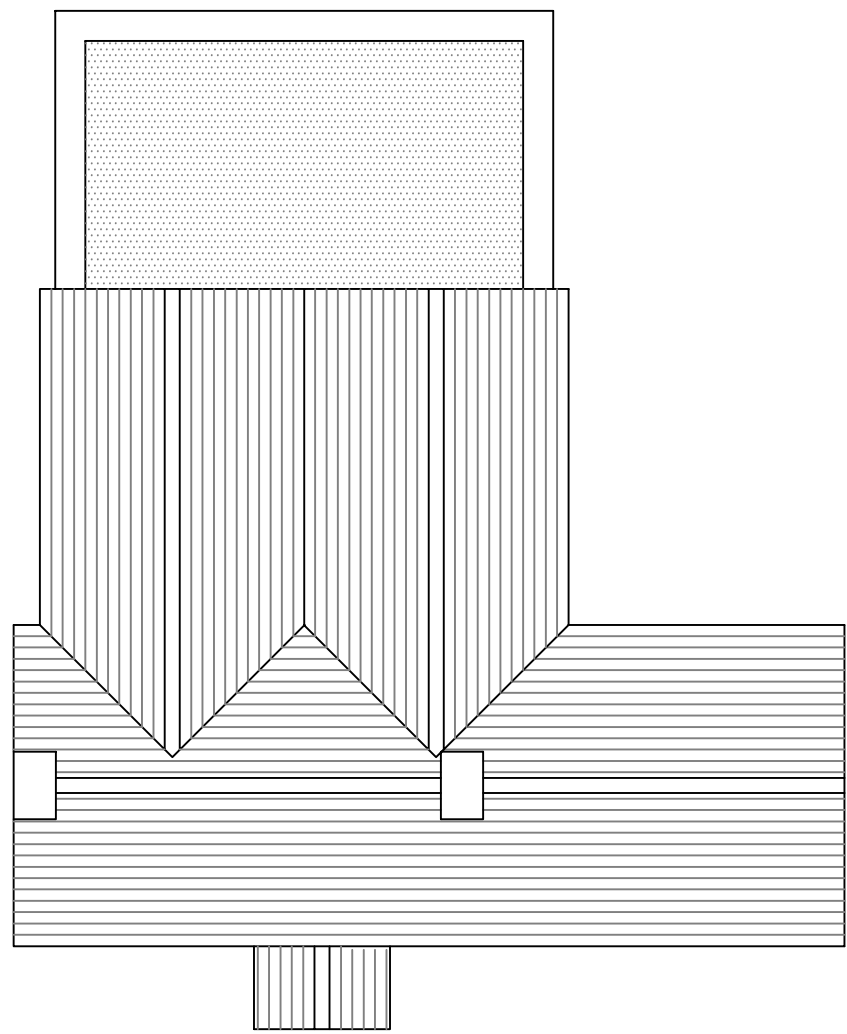

PROPOSED ROOF PLAN 1:100

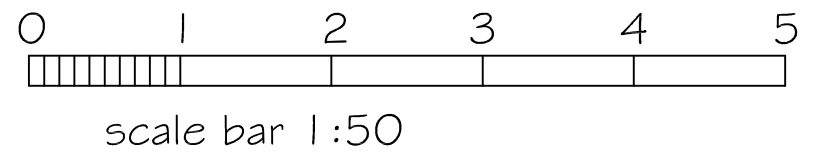

Issue 2 redesigned

SJF PLANNING
& DESIGN SERVICE
01225 782078 simonnearthebell@gmail.com

PROPOSED TWO STOREY EXTENSION
& NEW VEHICLE ACCESS

CLIENT MR & MRS R LAVER

LOCATION BRAYBROOK
THE GREEN
MARSTON
SN10 5SW

TITLE PROPOSED PLANS

DRG NO	ISSUE	DATE
2424-1	2	JULY 2024