


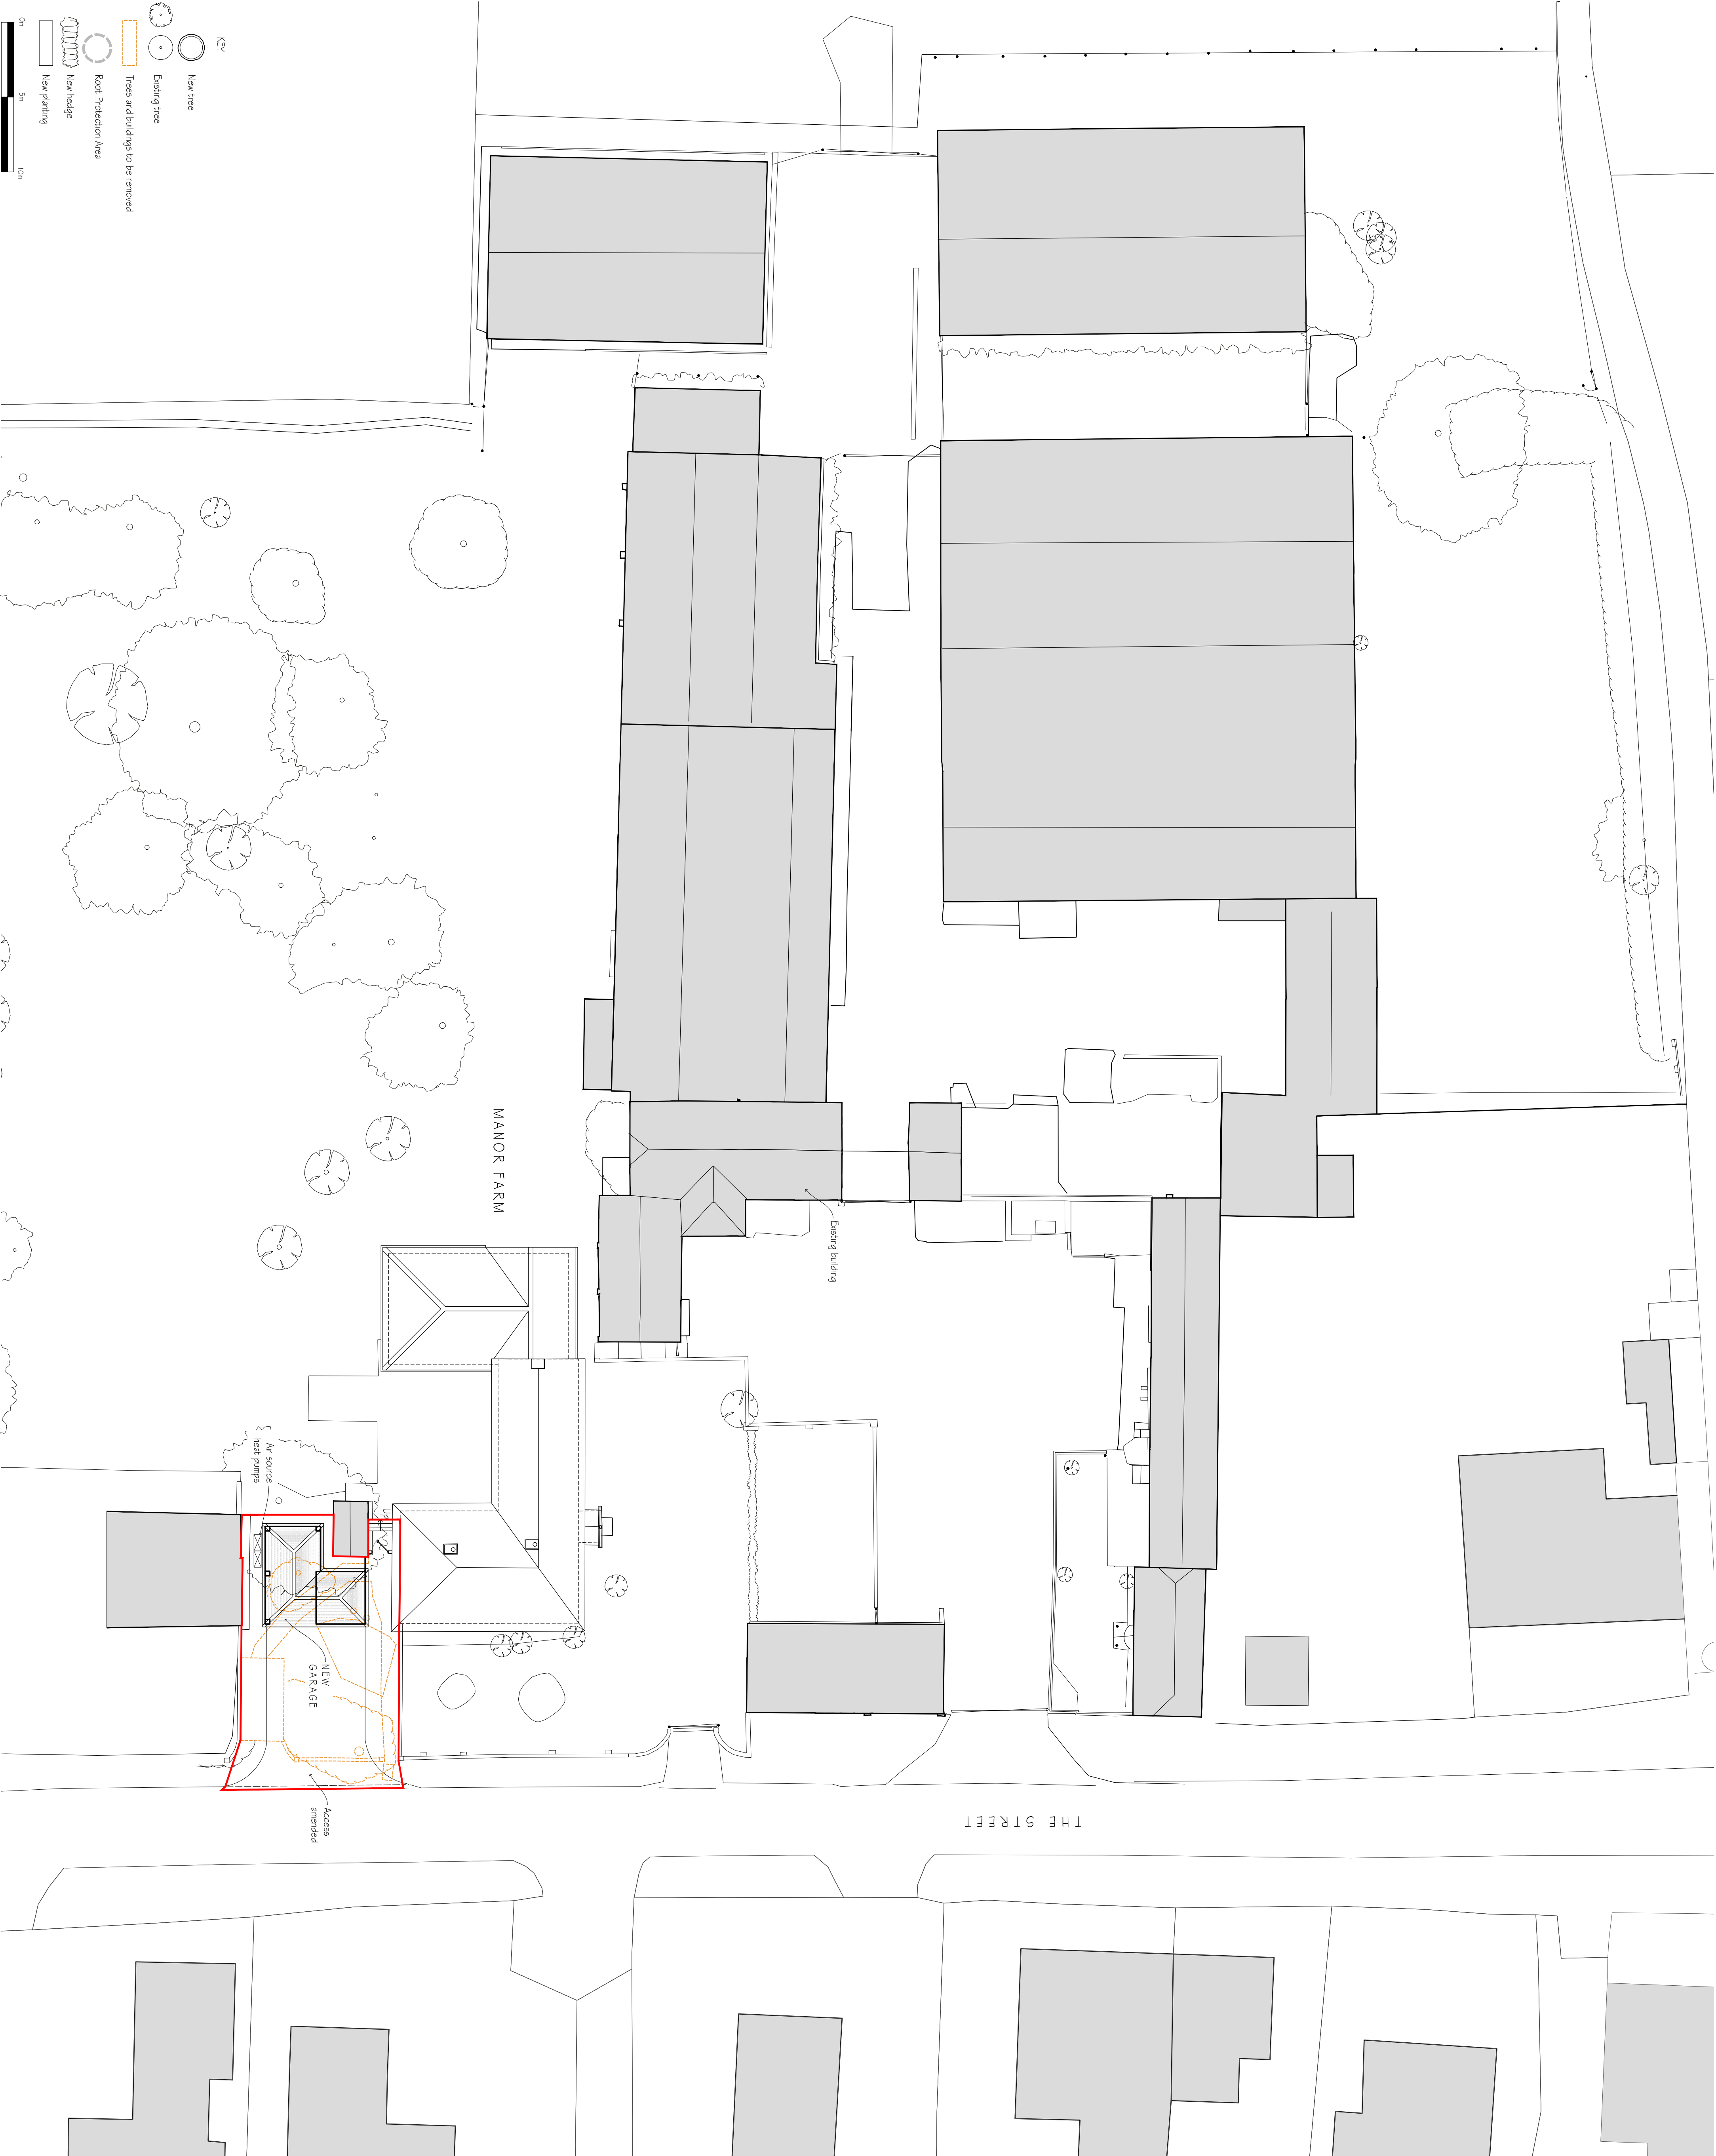

| revisions           | initial | date     |
|---------------------|---------|----------|
| B                   | EG      | 19.06.25 |
| A                   | EG      | 07.05.25 |
| Site boundary added |         |          |

Contractors, Sub-Contractors and Suppliers are to check all dimensions and levels of the site and building before commencing any shop drawings or building work.


This drawing is copyright and may not be reproduced in any part without the written consent of Fowler Architecture and Planning

project  
MANOR FARM  
Chilton

planning

## Site Plan - Garage

| scale      | drawn by | date   |
|------------|----------|--------|
| 1:200 @A1  | EG       | Apr 25 |
| 221208-125 |          |        |
| drawing no |          | rev    |
|            |          | B      |

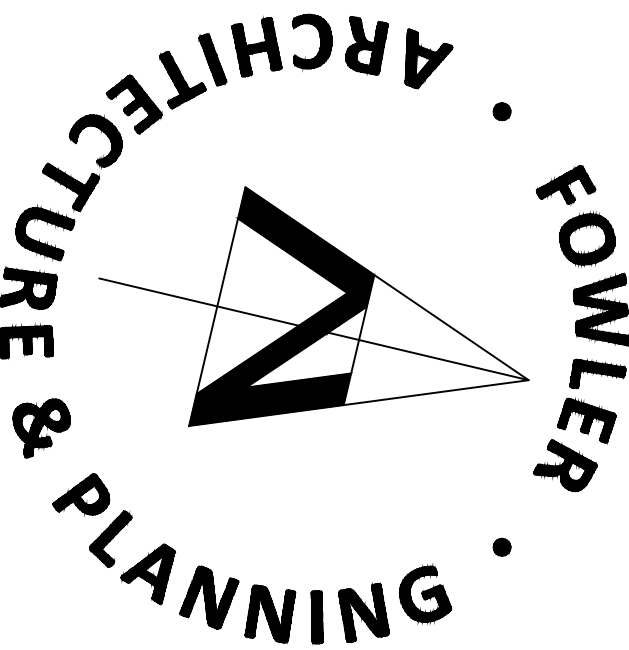

39 High Street  
Pewsey  
Wiltshire  
SN9 5AF  
tel (01672) 569444  
enquiries@faap.co.uk