




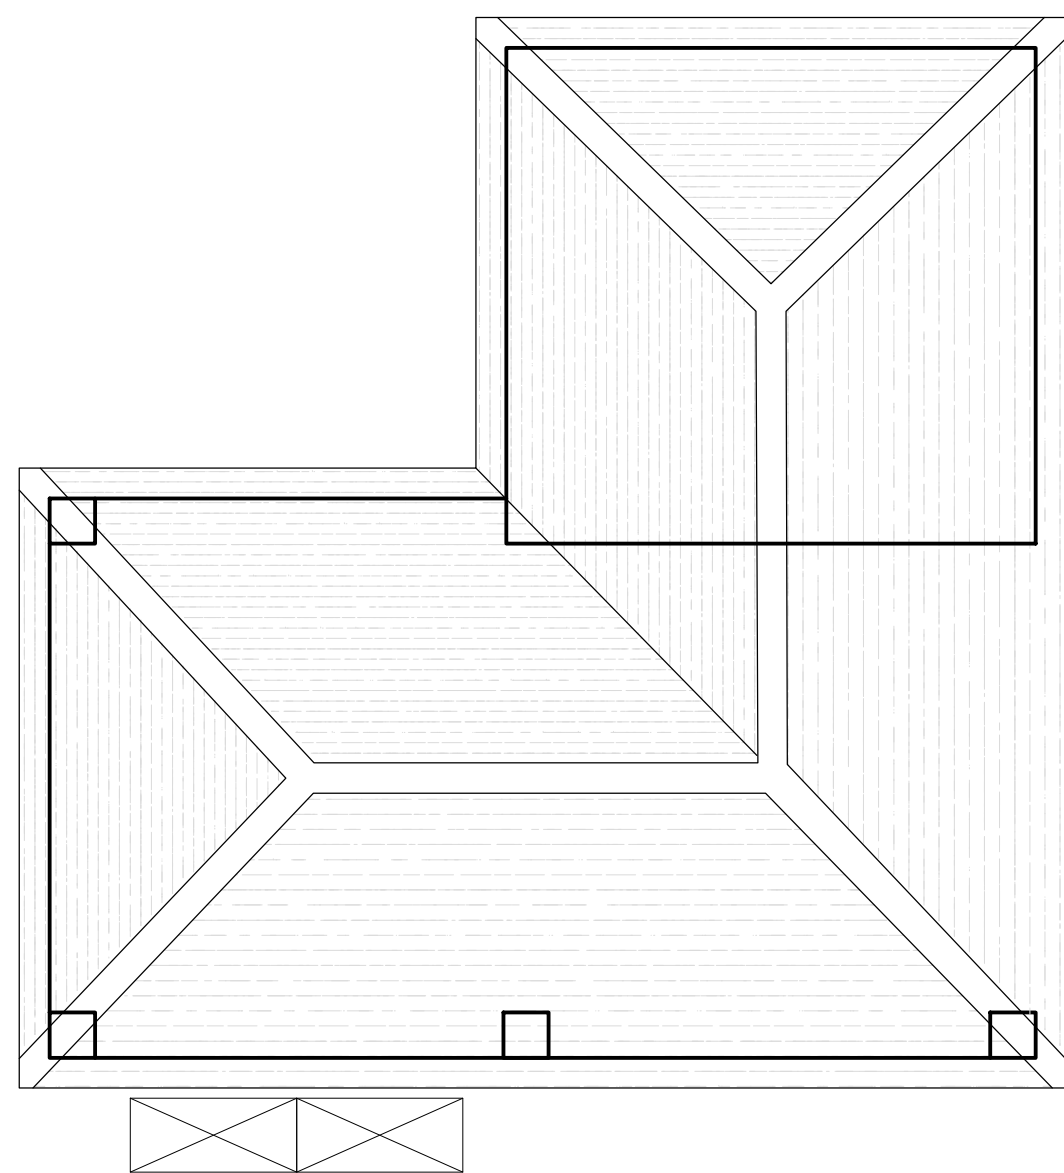


ROOF PLAN
1:50

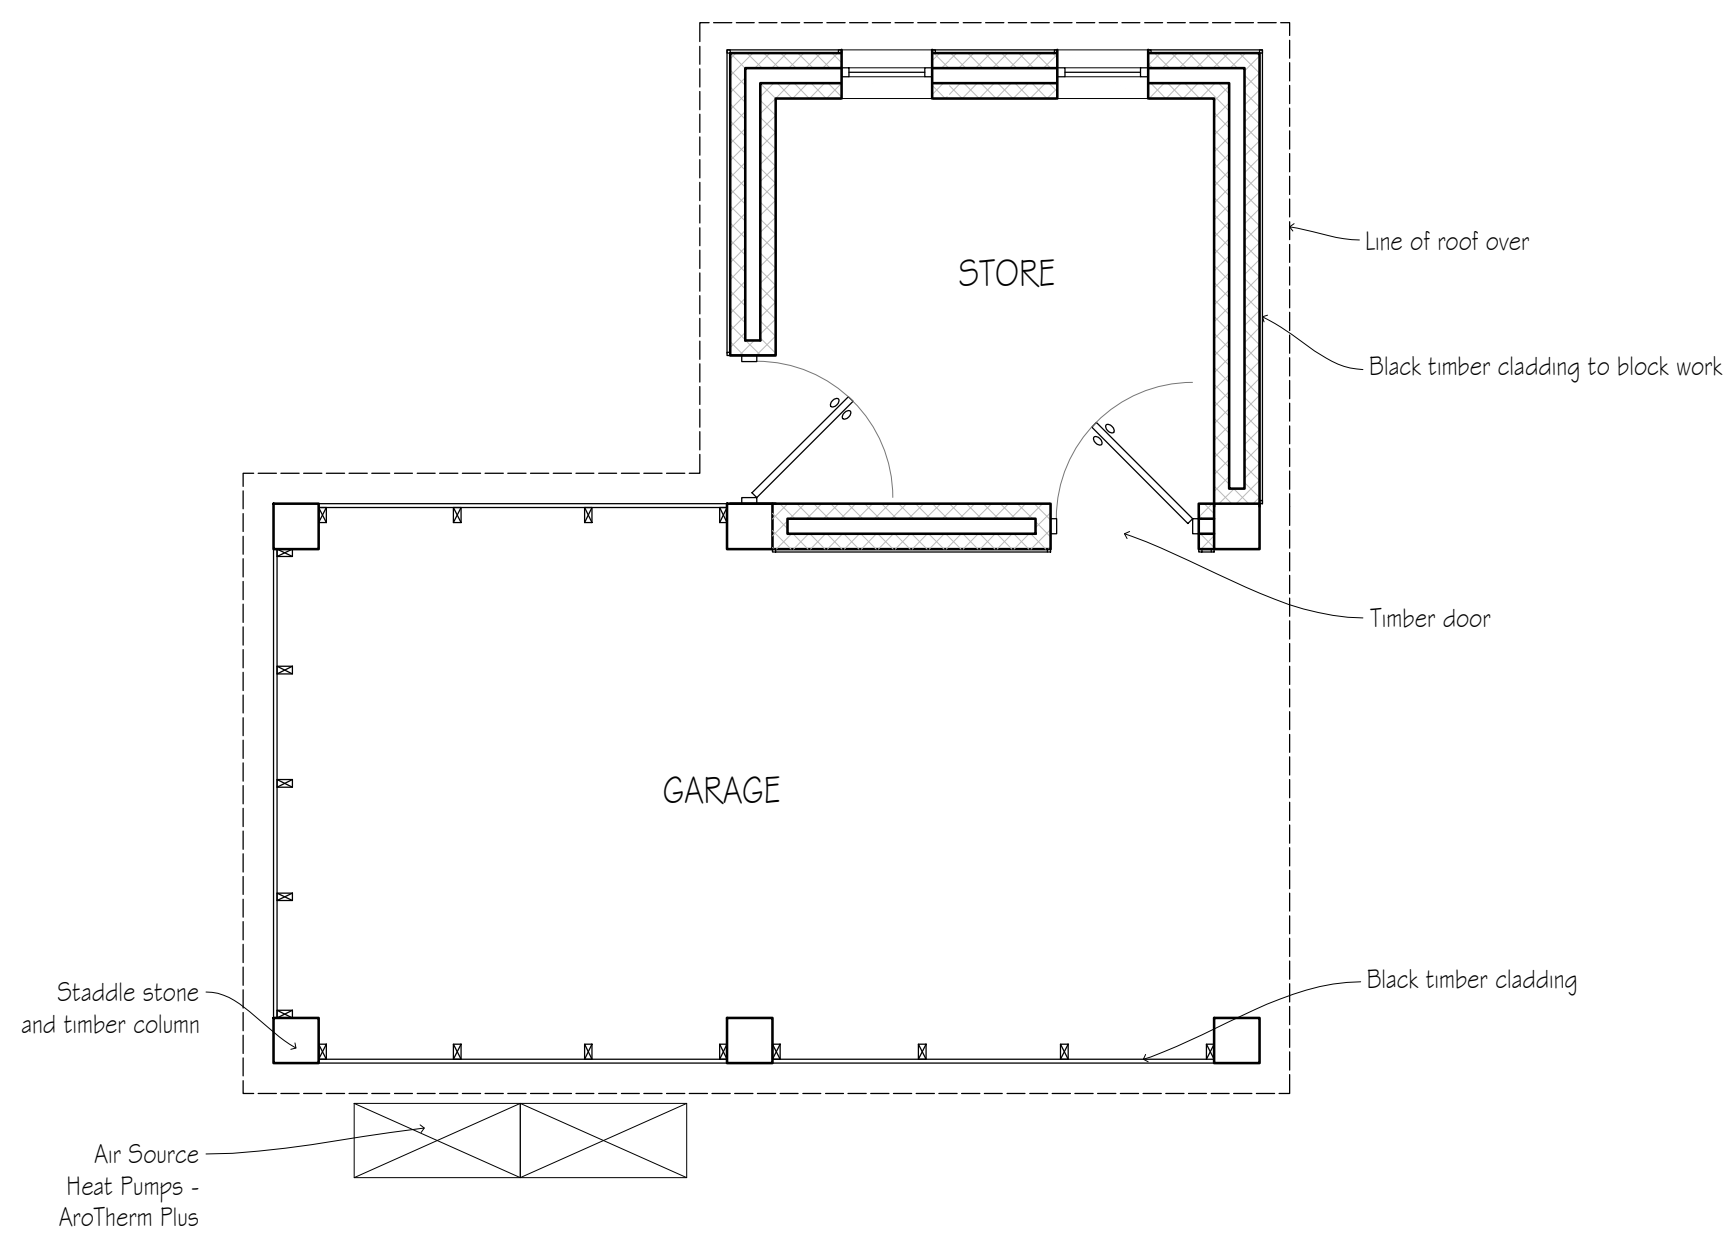


GROUND FLOOR PLAN
1:50

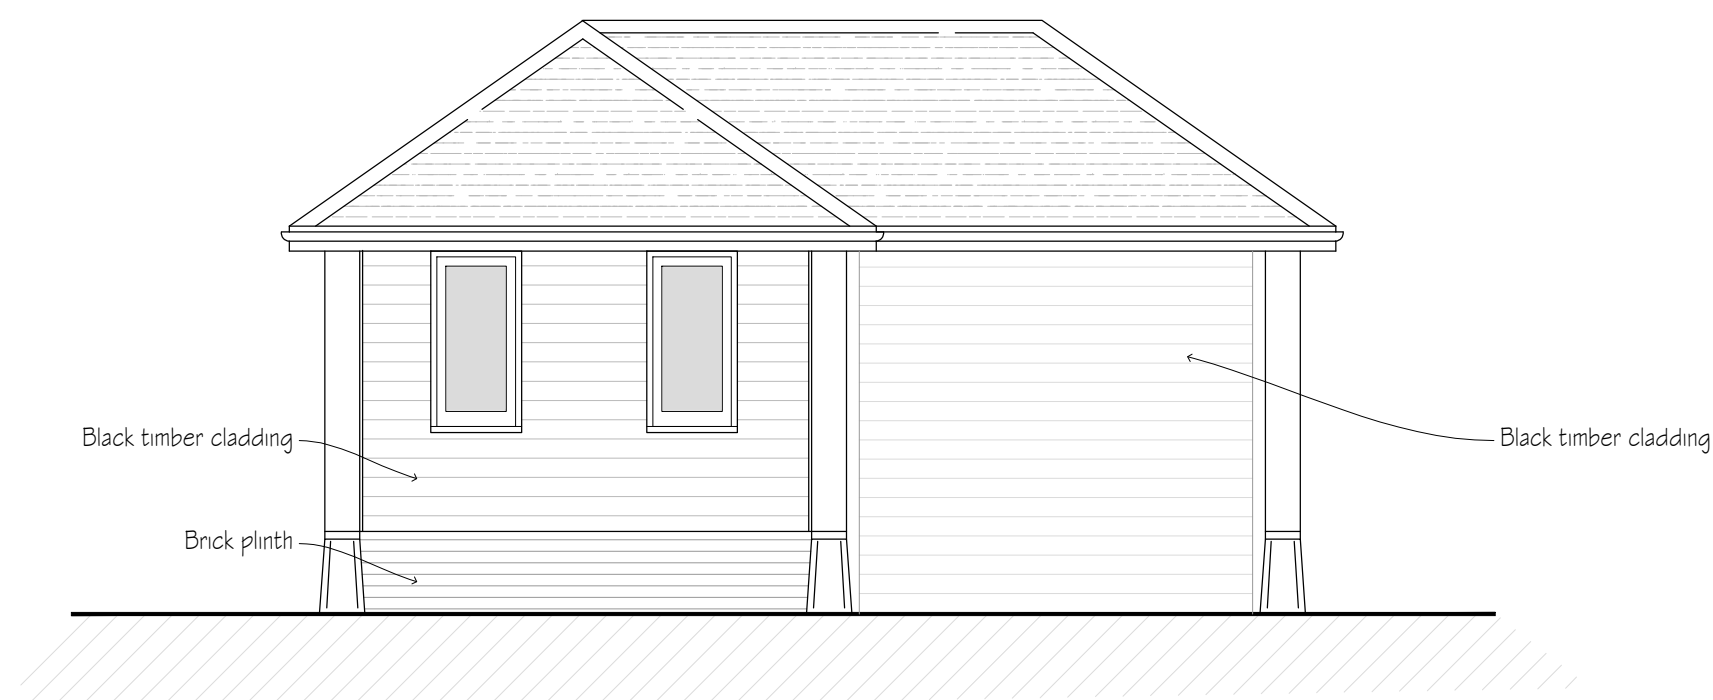


NORTH ELEVATION
1:50

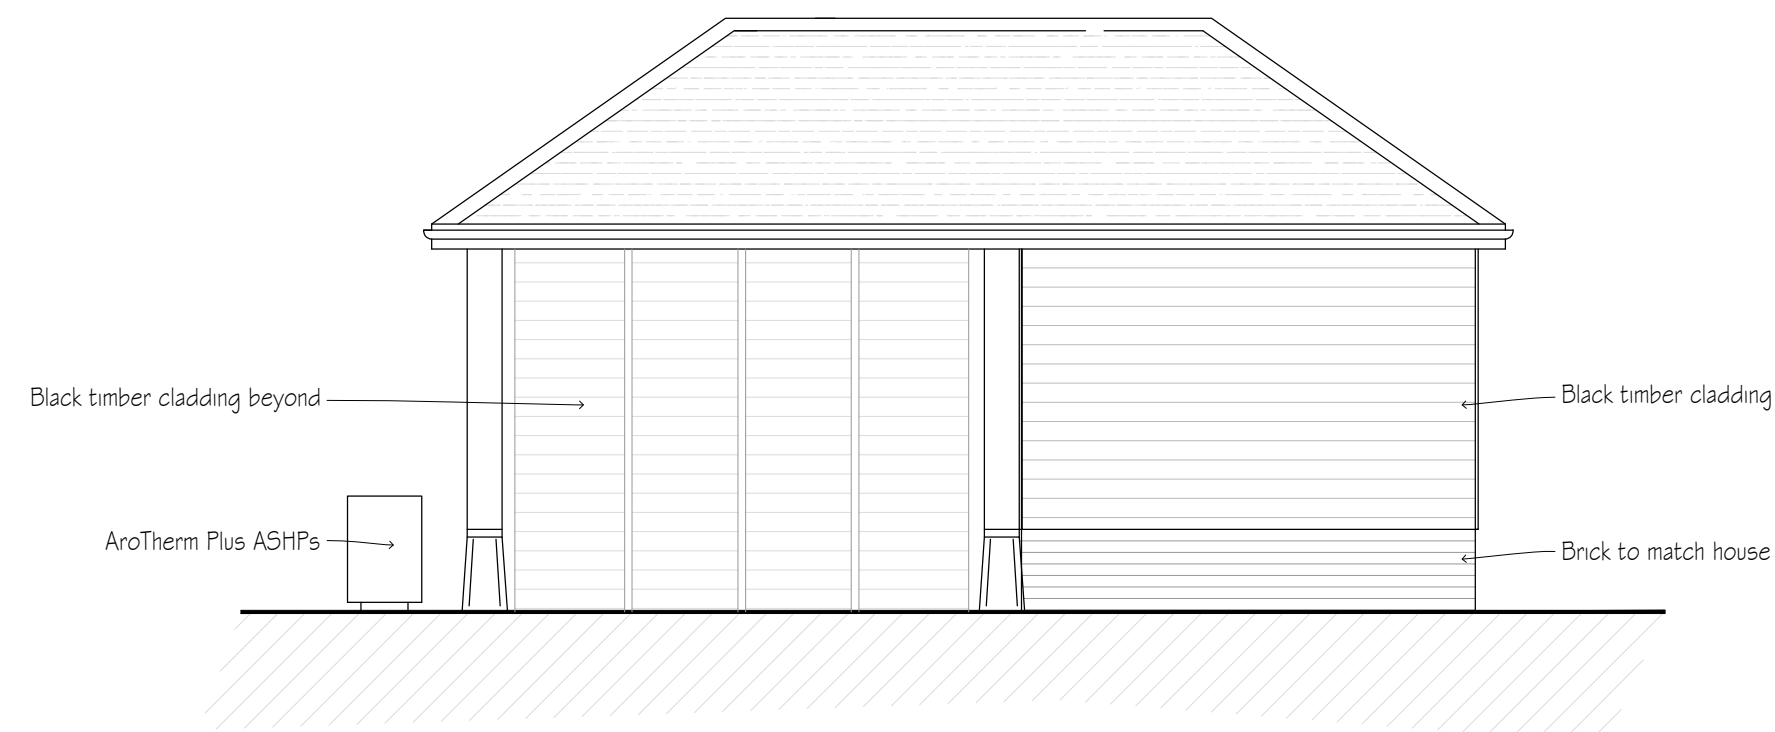

EAST ELEVATION
1:50

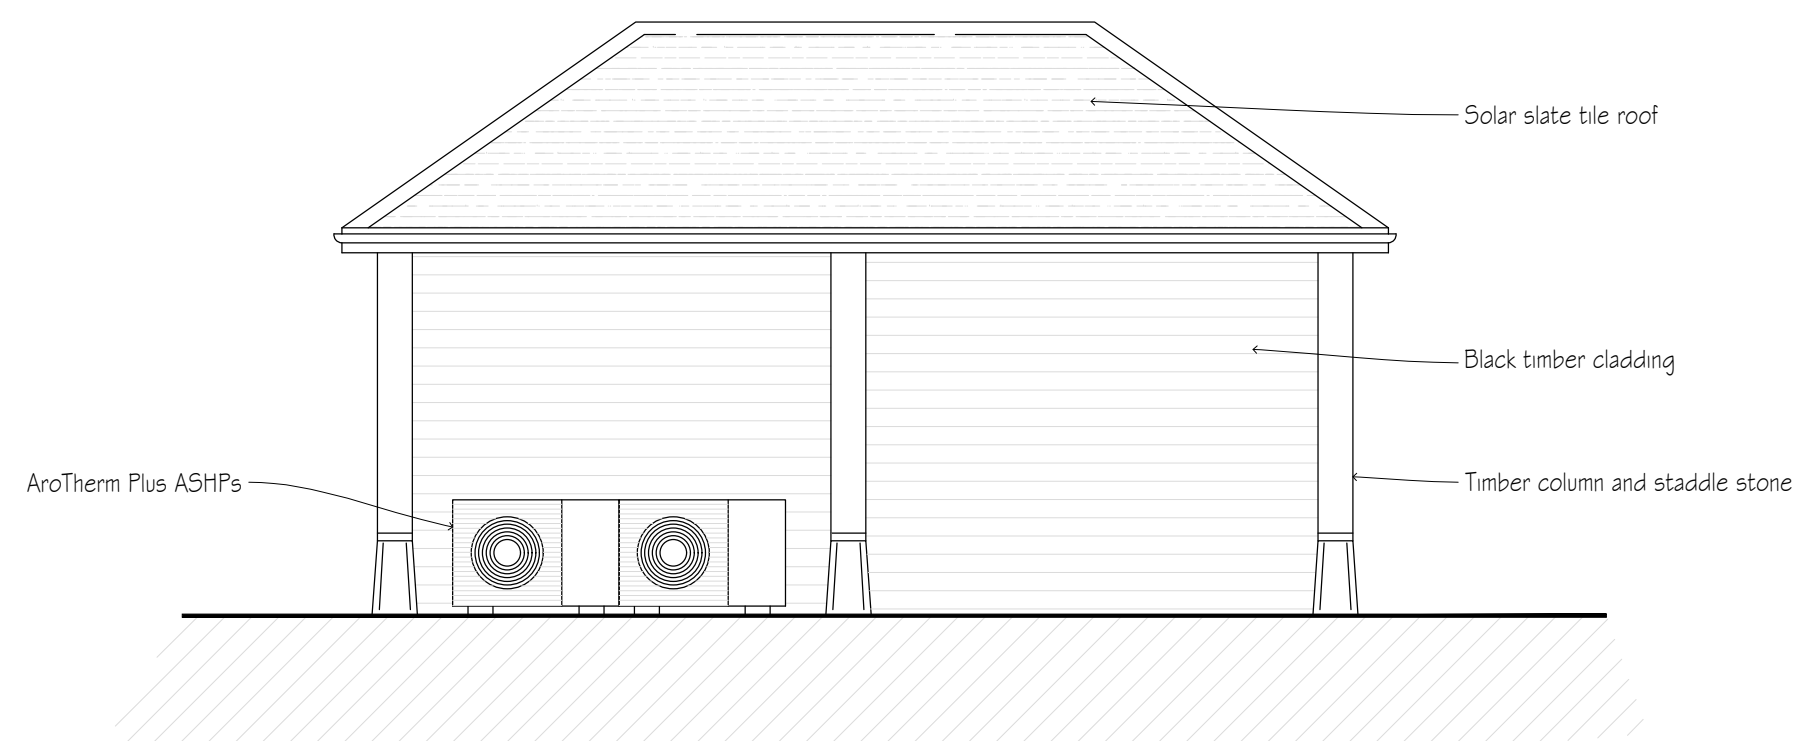

SOUTH ELEVATION
1:50

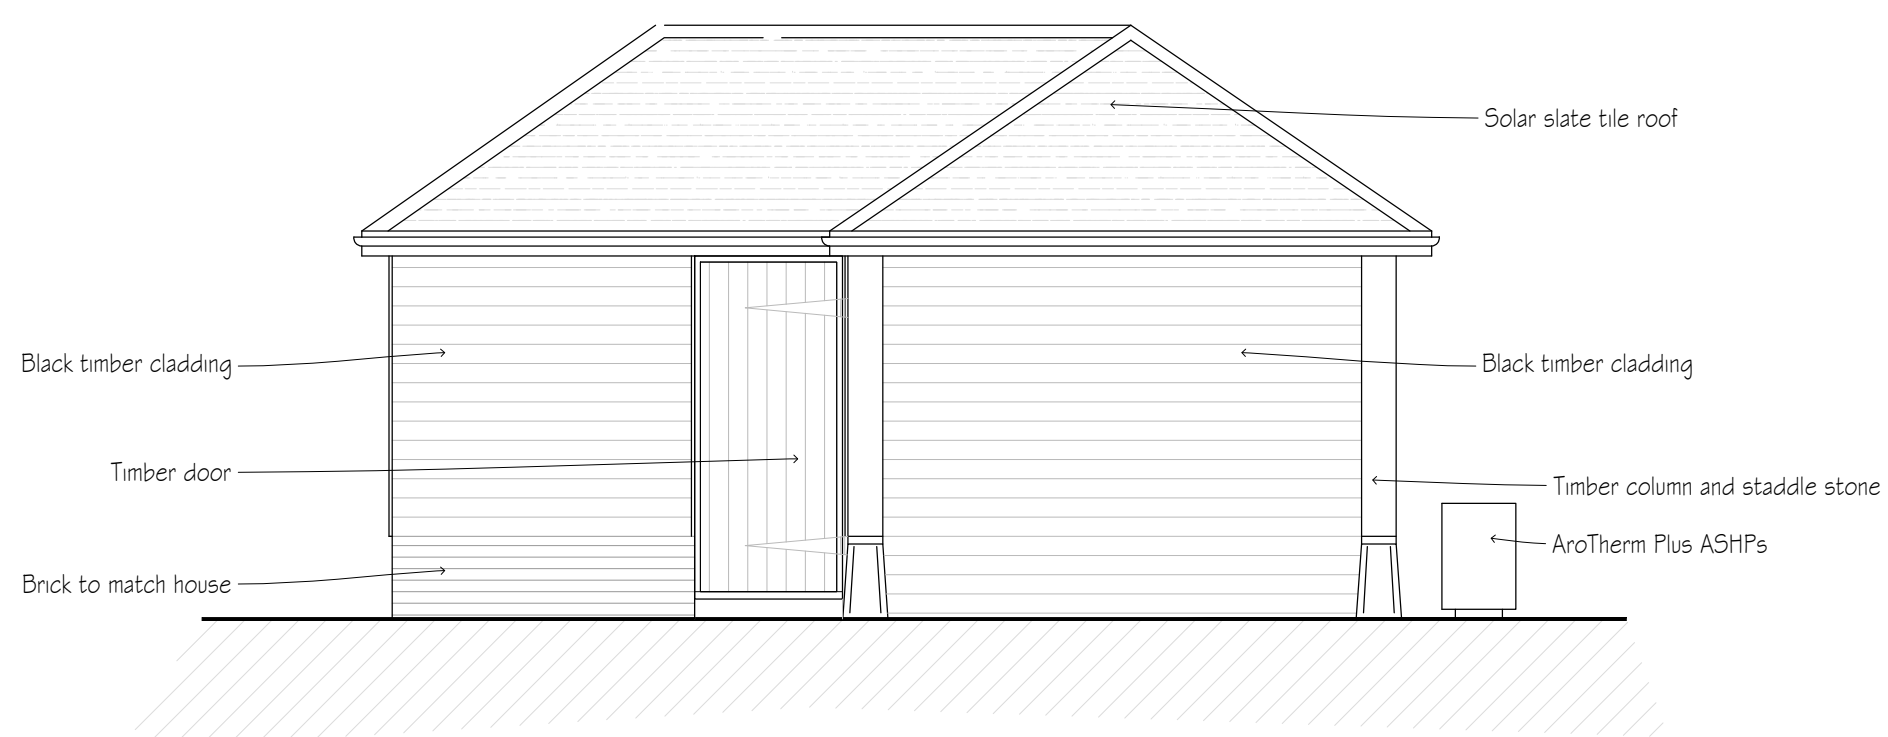

WEST ELEVATION
1:50

revisions	initial	date
A	EG	19.06.25

Contractors, Sub Contractors and Suppliers are to check all relevant dimensions and levels of site and buildings before commencing any shop drawings or building work.

This drawing is copyright and may not be reproduced in any part of form without the written consent of Fowler Architecture and Planning

project
MANOR FARM
Chirton
Wiltshire SN10 3QS
planning

drawing
Manor Farm Garage -
Design Scheme


scale
1:50 @A1

drawn by
EG

date
Apr '25

221208-70
drawing no

A
rev

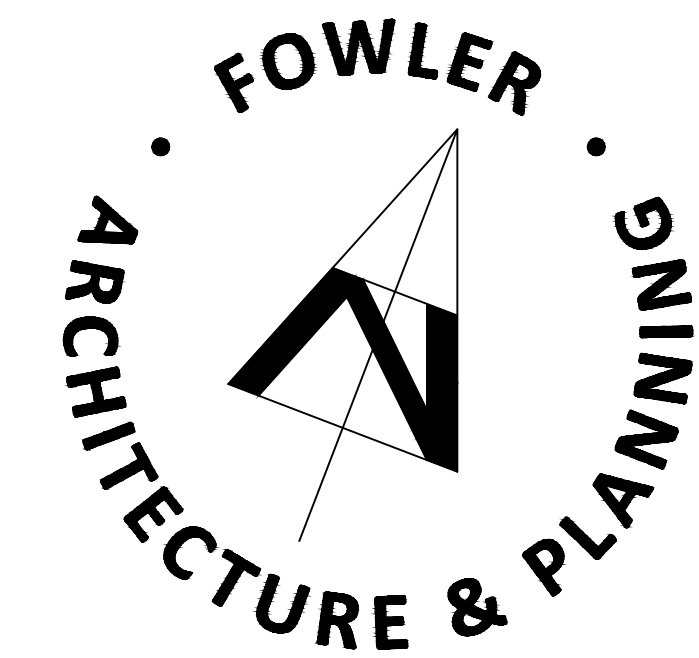

39 High Street
Pewsey
Wiltshire
SN9 5AF
tel (01672) 569444
enquiries@faap.co.uk

