


This drawing is copyright of CLARK & MASLIN Ltd and may not be copied or reproduced without permission.
Figured dimensions are to be taken in preference to scaled dimensions.
Large scale drawings to have preference to small scale drawings.
Dimensions for fixed-in items are to be checked on site prior to manufacture.

REV	DETAIL OF REVISION	BY	DATE
A	AMENDED TO CLIENTS REQUESTS	EM	02/06/25

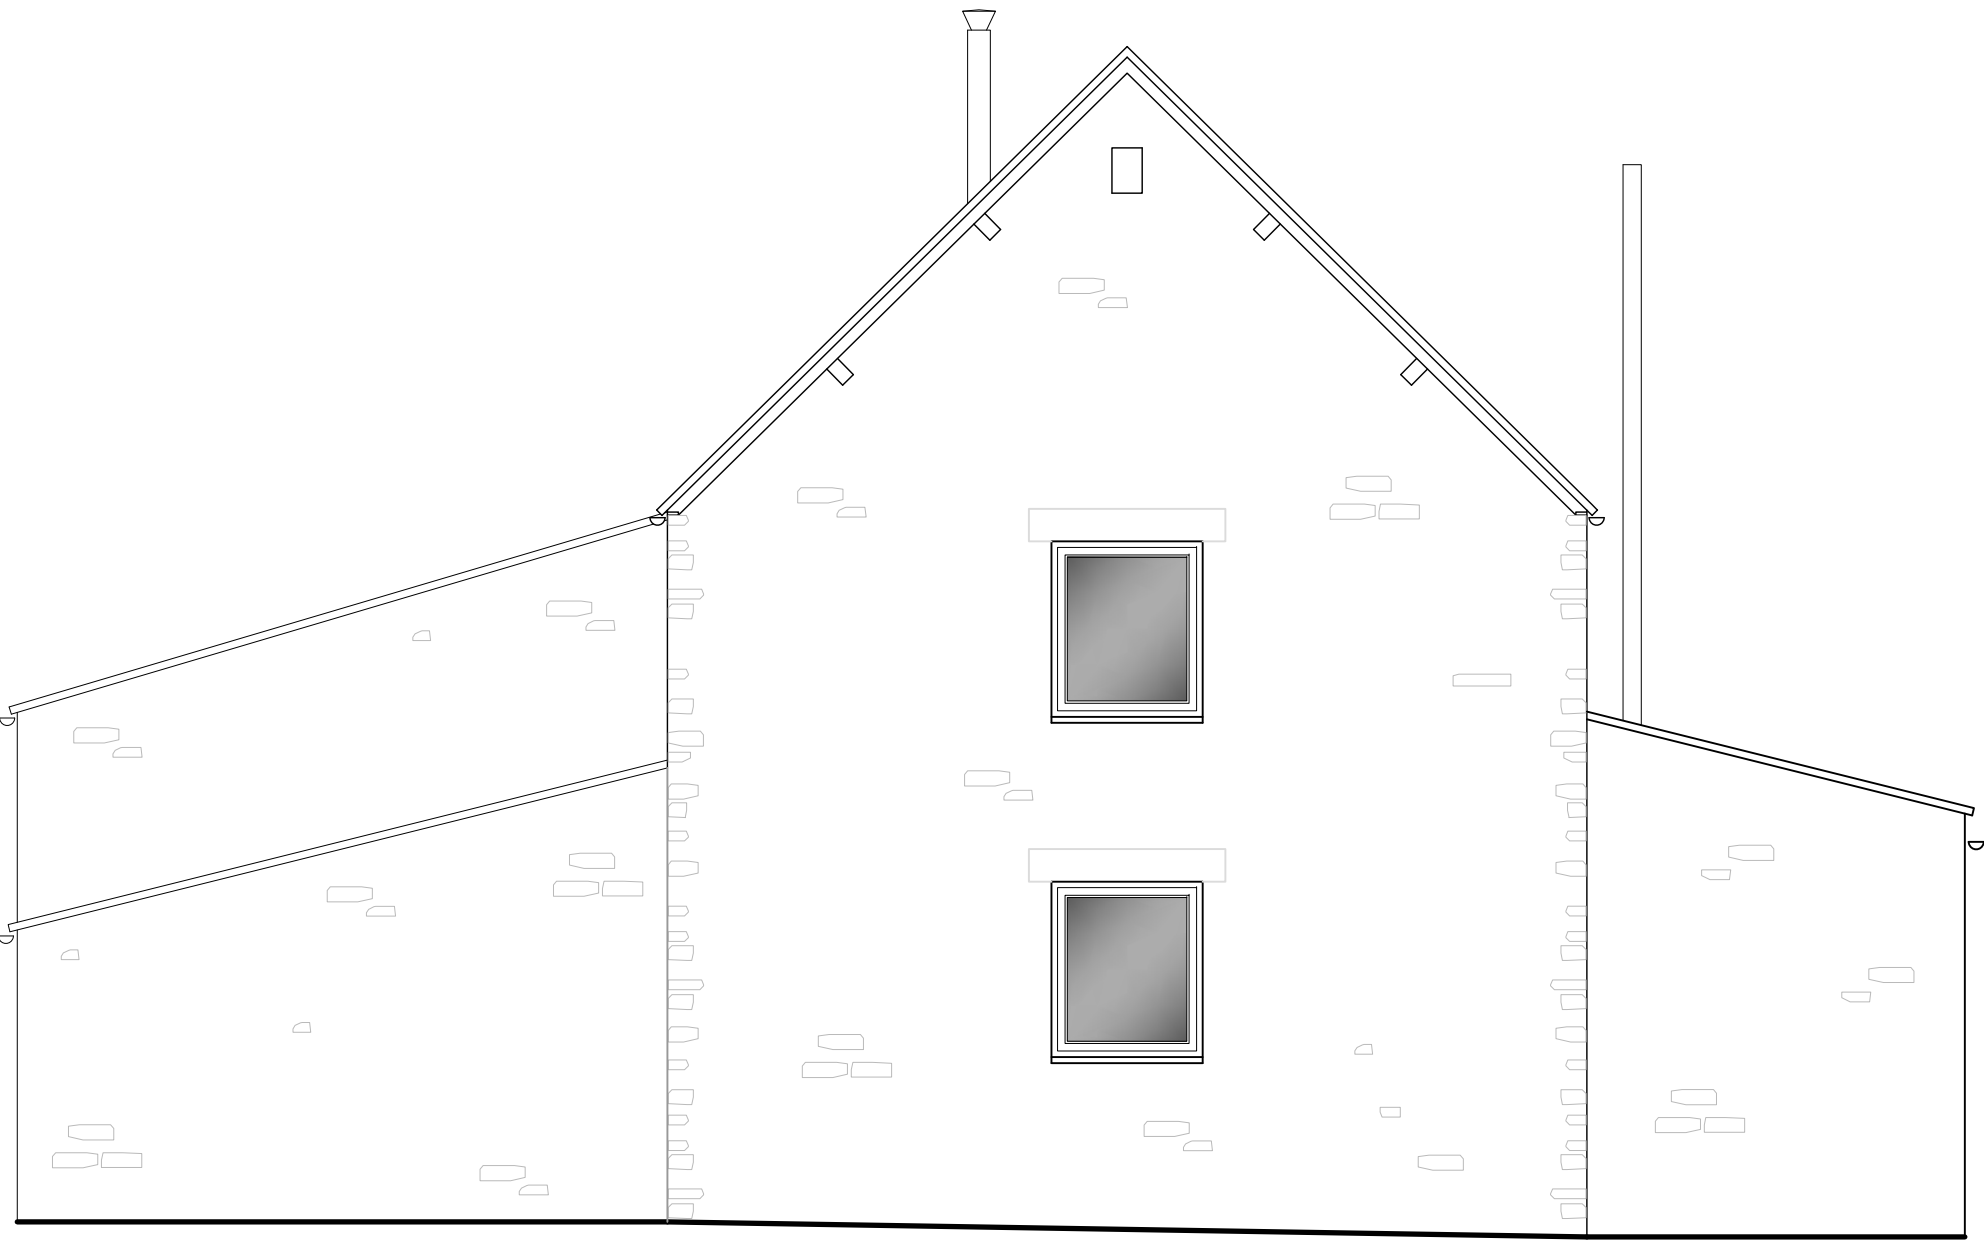


SOUTH ELEVATION



EAST ELEVATION



NORTH ELEVATION

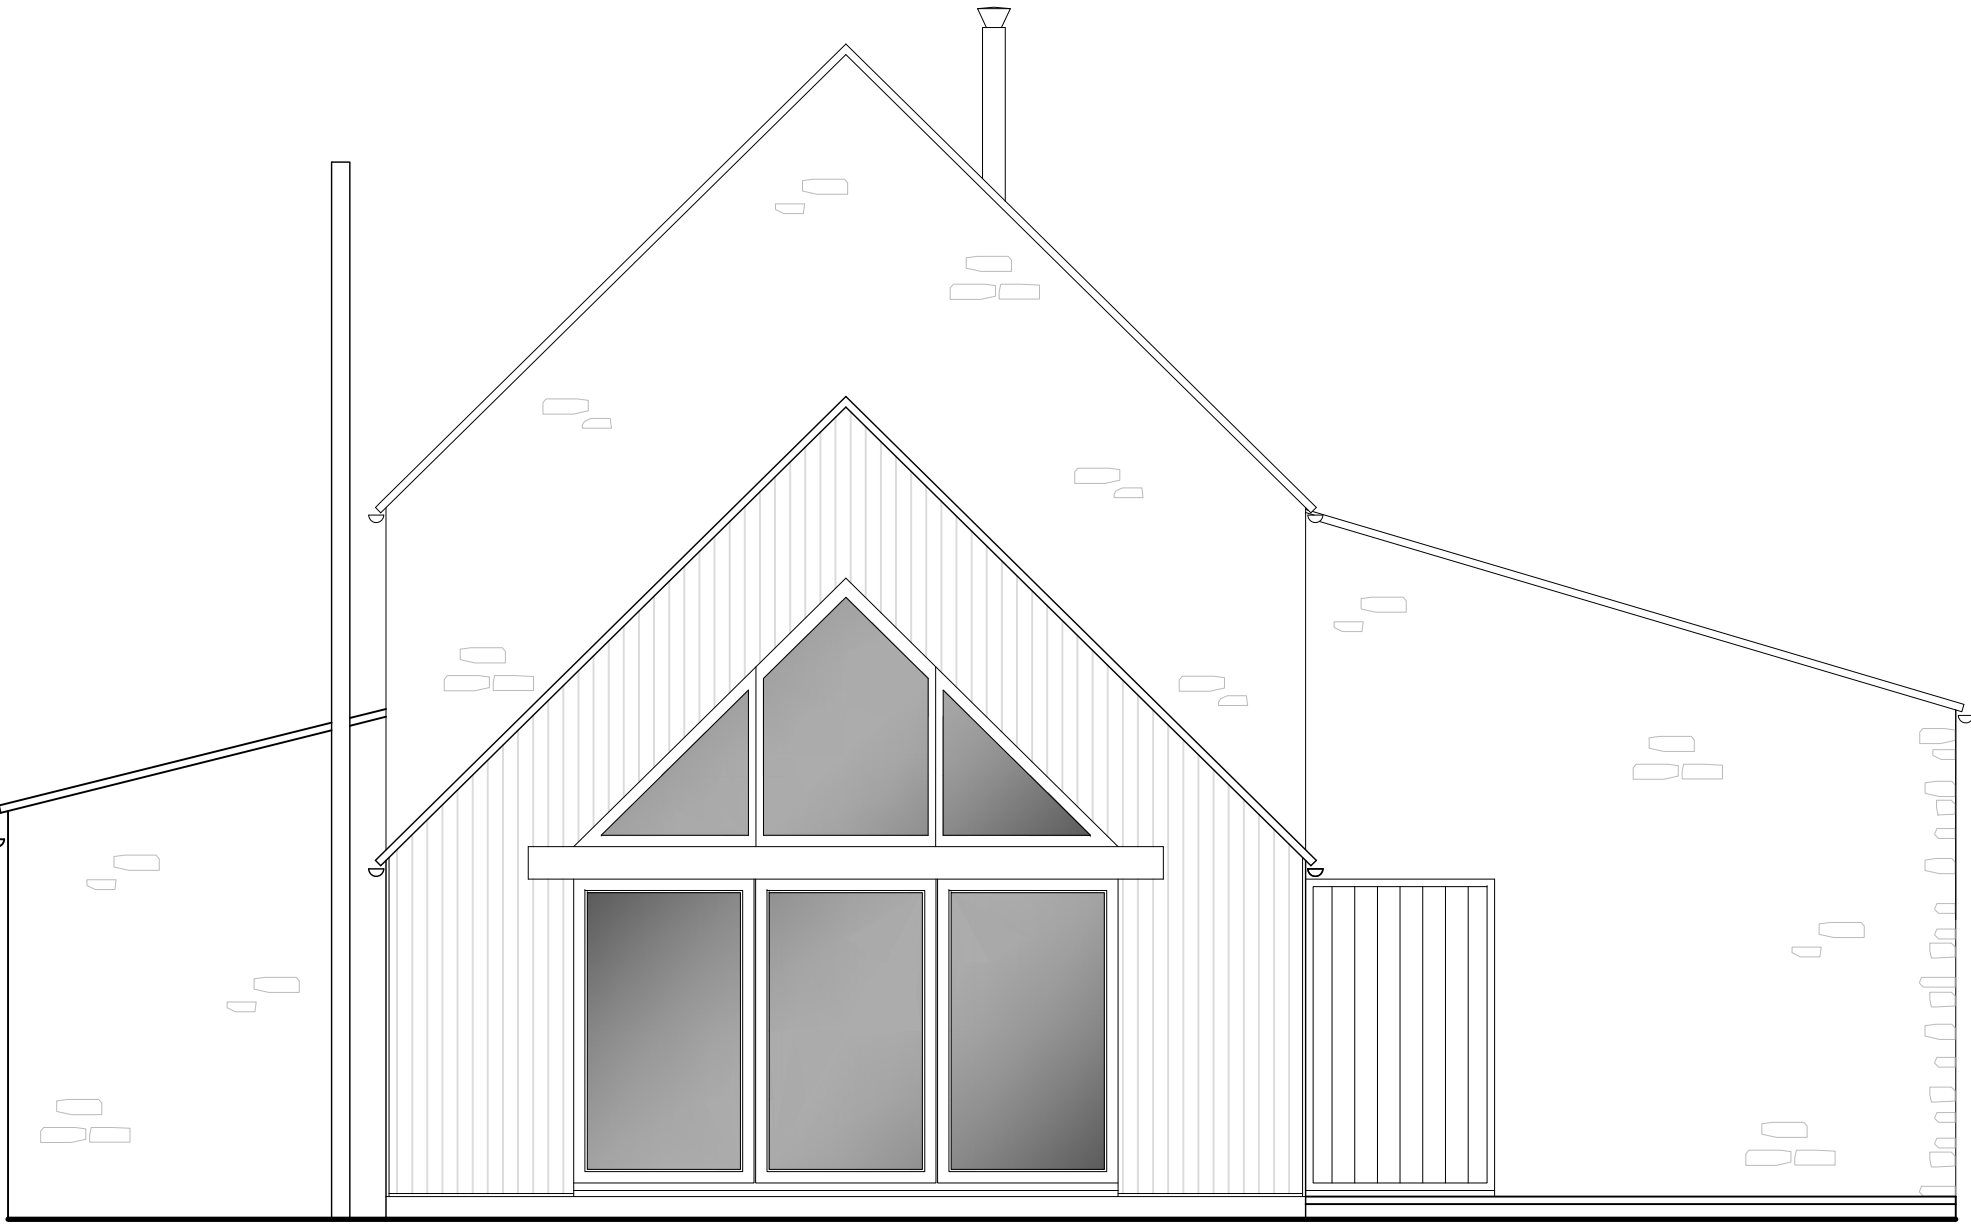

WEST ELEVATION

PLANNING DRAWING



CLARK & MASLIN
Unit 5, Charlton Business Park
Cudwell Road, Malmesbury
Wiltshire, SN16 9RU
Telephone: 01666 822911
www.clarkandmaslin.co.uk
Planning Architecture Conservation

Client

MR & MRS A SELLS

Project

PROPOSED BARN CONVERSION,
HUNDRED ACRES FARM, SOPWORTH,
CHIPPENHAM, SN14 6PP

Description

PROPOSED BARN ELEVATIONS

Scale

1:50

PG Size

A1

Drawn

DN

Date

JUL '22

Drawing No

5398/57

Revision

A