


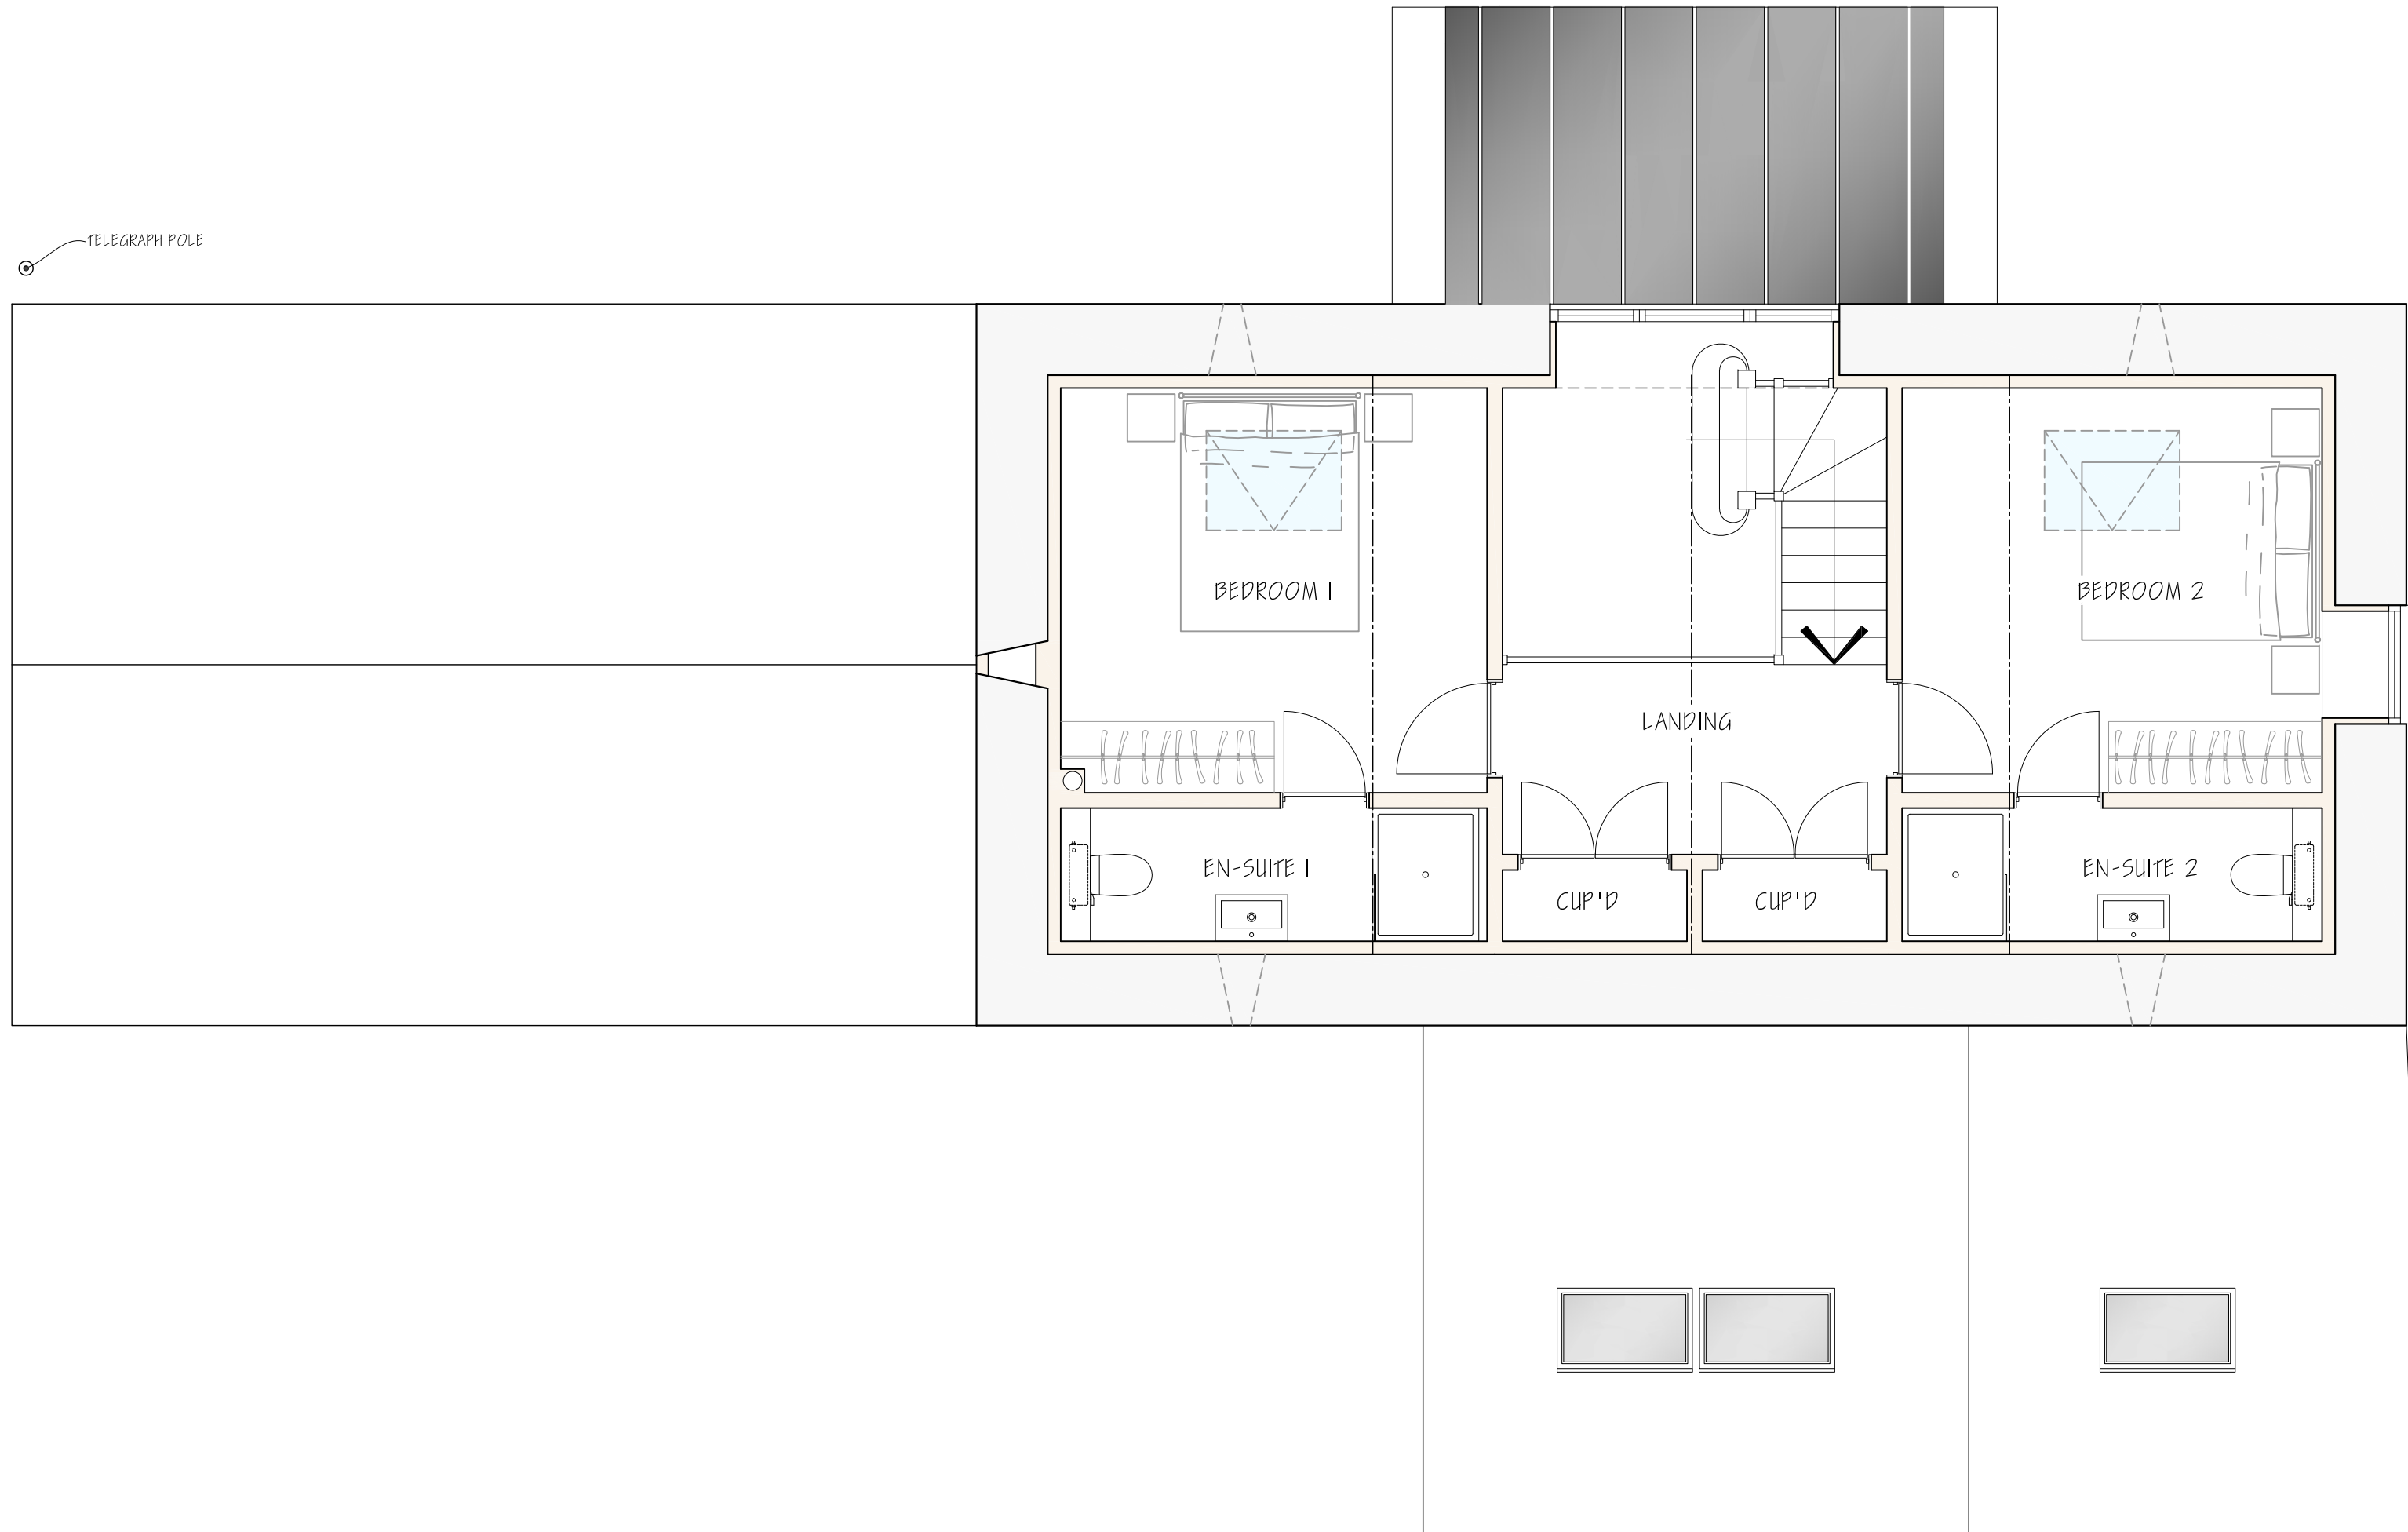

FIRST FLOOR PLAN

This drawing is copyright of CLARK & MASLIN Ltd and may not be copied or reproduced without permission.

Figured dimensions are to be taken in preference to scaled dimensions.


Large scale drawings to have preference to small scale drawings.

Dimensions for fixed-in Items are to be checked on site prior to manufacture.

REV	DETAIL OF REVISION	BY	DATE
A	AMENDED TO CLIENTS REQUESTS	EM	01/05/22



PLANNING DRAWING

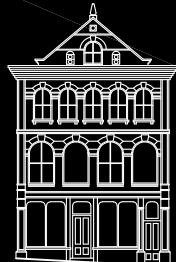 CLARK & MASLIN Unit 5, Charlton Business Park Crudwell Road, Malmesbury Wiltshire, SN16 9RU Telephone: 01666 822911 www.clarkandmaslin.co.uk Planning Architecture Conservation			
Client MR & MRS A SELLS			
Project PROPOSED BARN CONVERSION, HUNDRED ACRES FARM, SOPWORTH, CHIPPENHAM, SN14 6PP			
Description PROPOSED BARN FLOOR PLAN			
Scale 1:50	PG Size A2	Drawn DN	Date JUL '22
Drawing No 5398/56			Revision A