



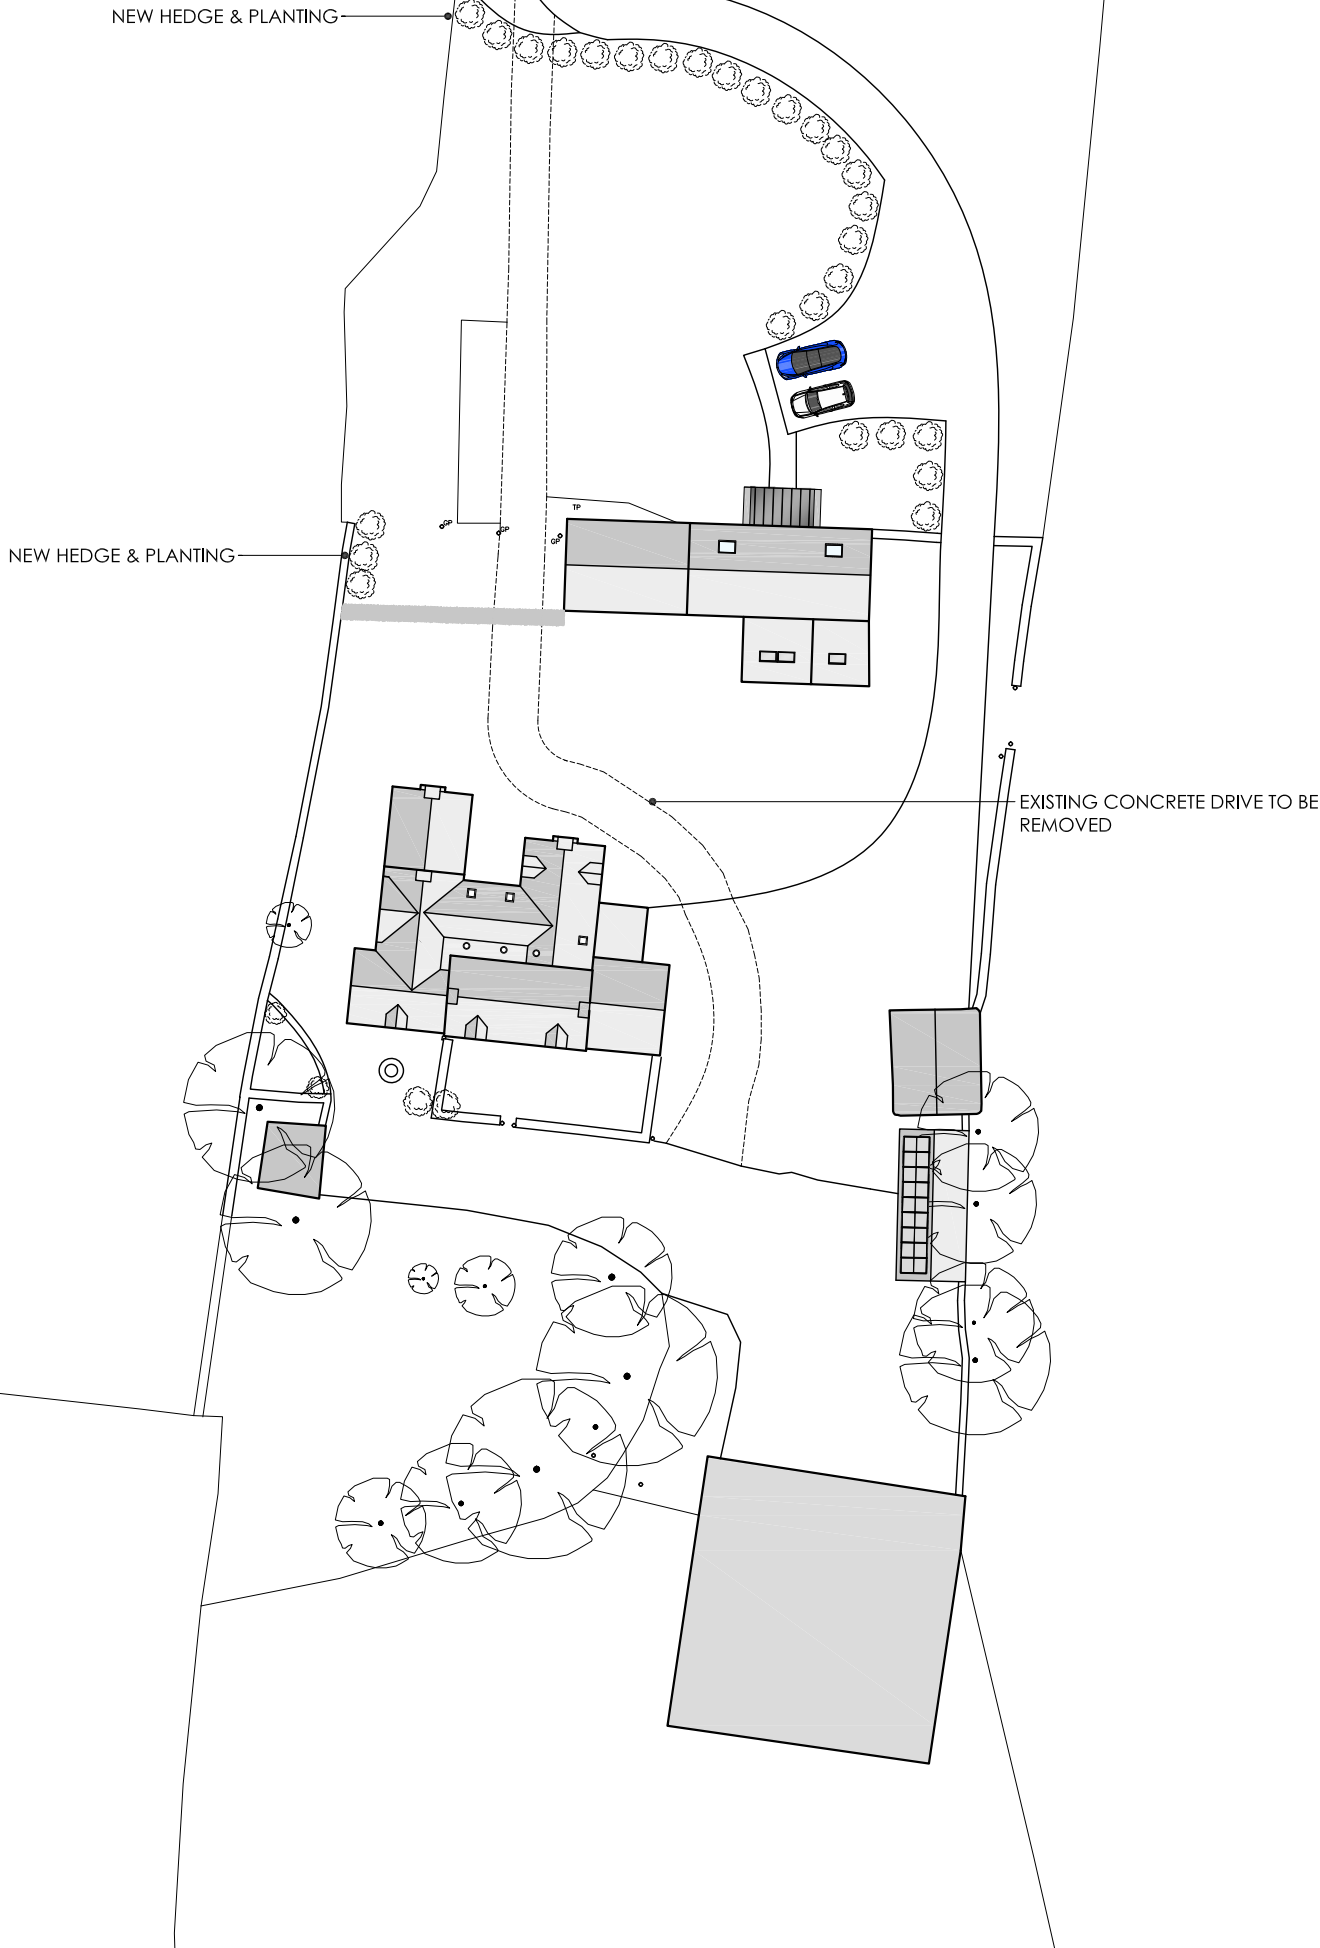

This drawing is copyright of CLARK & MASLIN Ltd and may not be copied or reproduced without permission.
Figured dimensions are to be taken in preference to scaled dimensions.
Large scale drawings to have preference to small scale drawings.
Dimensions for fixed-in items are to be checked on site prior to manufacture.

REV	DETAIL OF REVISION	BY	DATE
A	AMENDED FOR PLANNING	EM	09/06/25
B	AMENDED FOR PLANNING	EM	11/06/25

 

PLANNING DRAWING



CLARK & MASLIN
Unit 5, Charlton Business Park
Crudwell Road, Malmesbury
Wiltshire, SN16 9RU
Telephone: 01666 822911
www.clarkandmaslin.co.uk
Planning Architecture Conservation

Client
MR & MRS A. SELLS

Project
PROPOSED BARN CONVERSION,
HUNDRED ACRES FARM, SOPWORTH,
CHIPPENHAM, SN14 6PP

Description
PROPOSED SITE PLAN

Scale	PG Size	Drawn	Date
1:500	A3	-	JUN '25

Drawing No	Revision
5398/58	B