


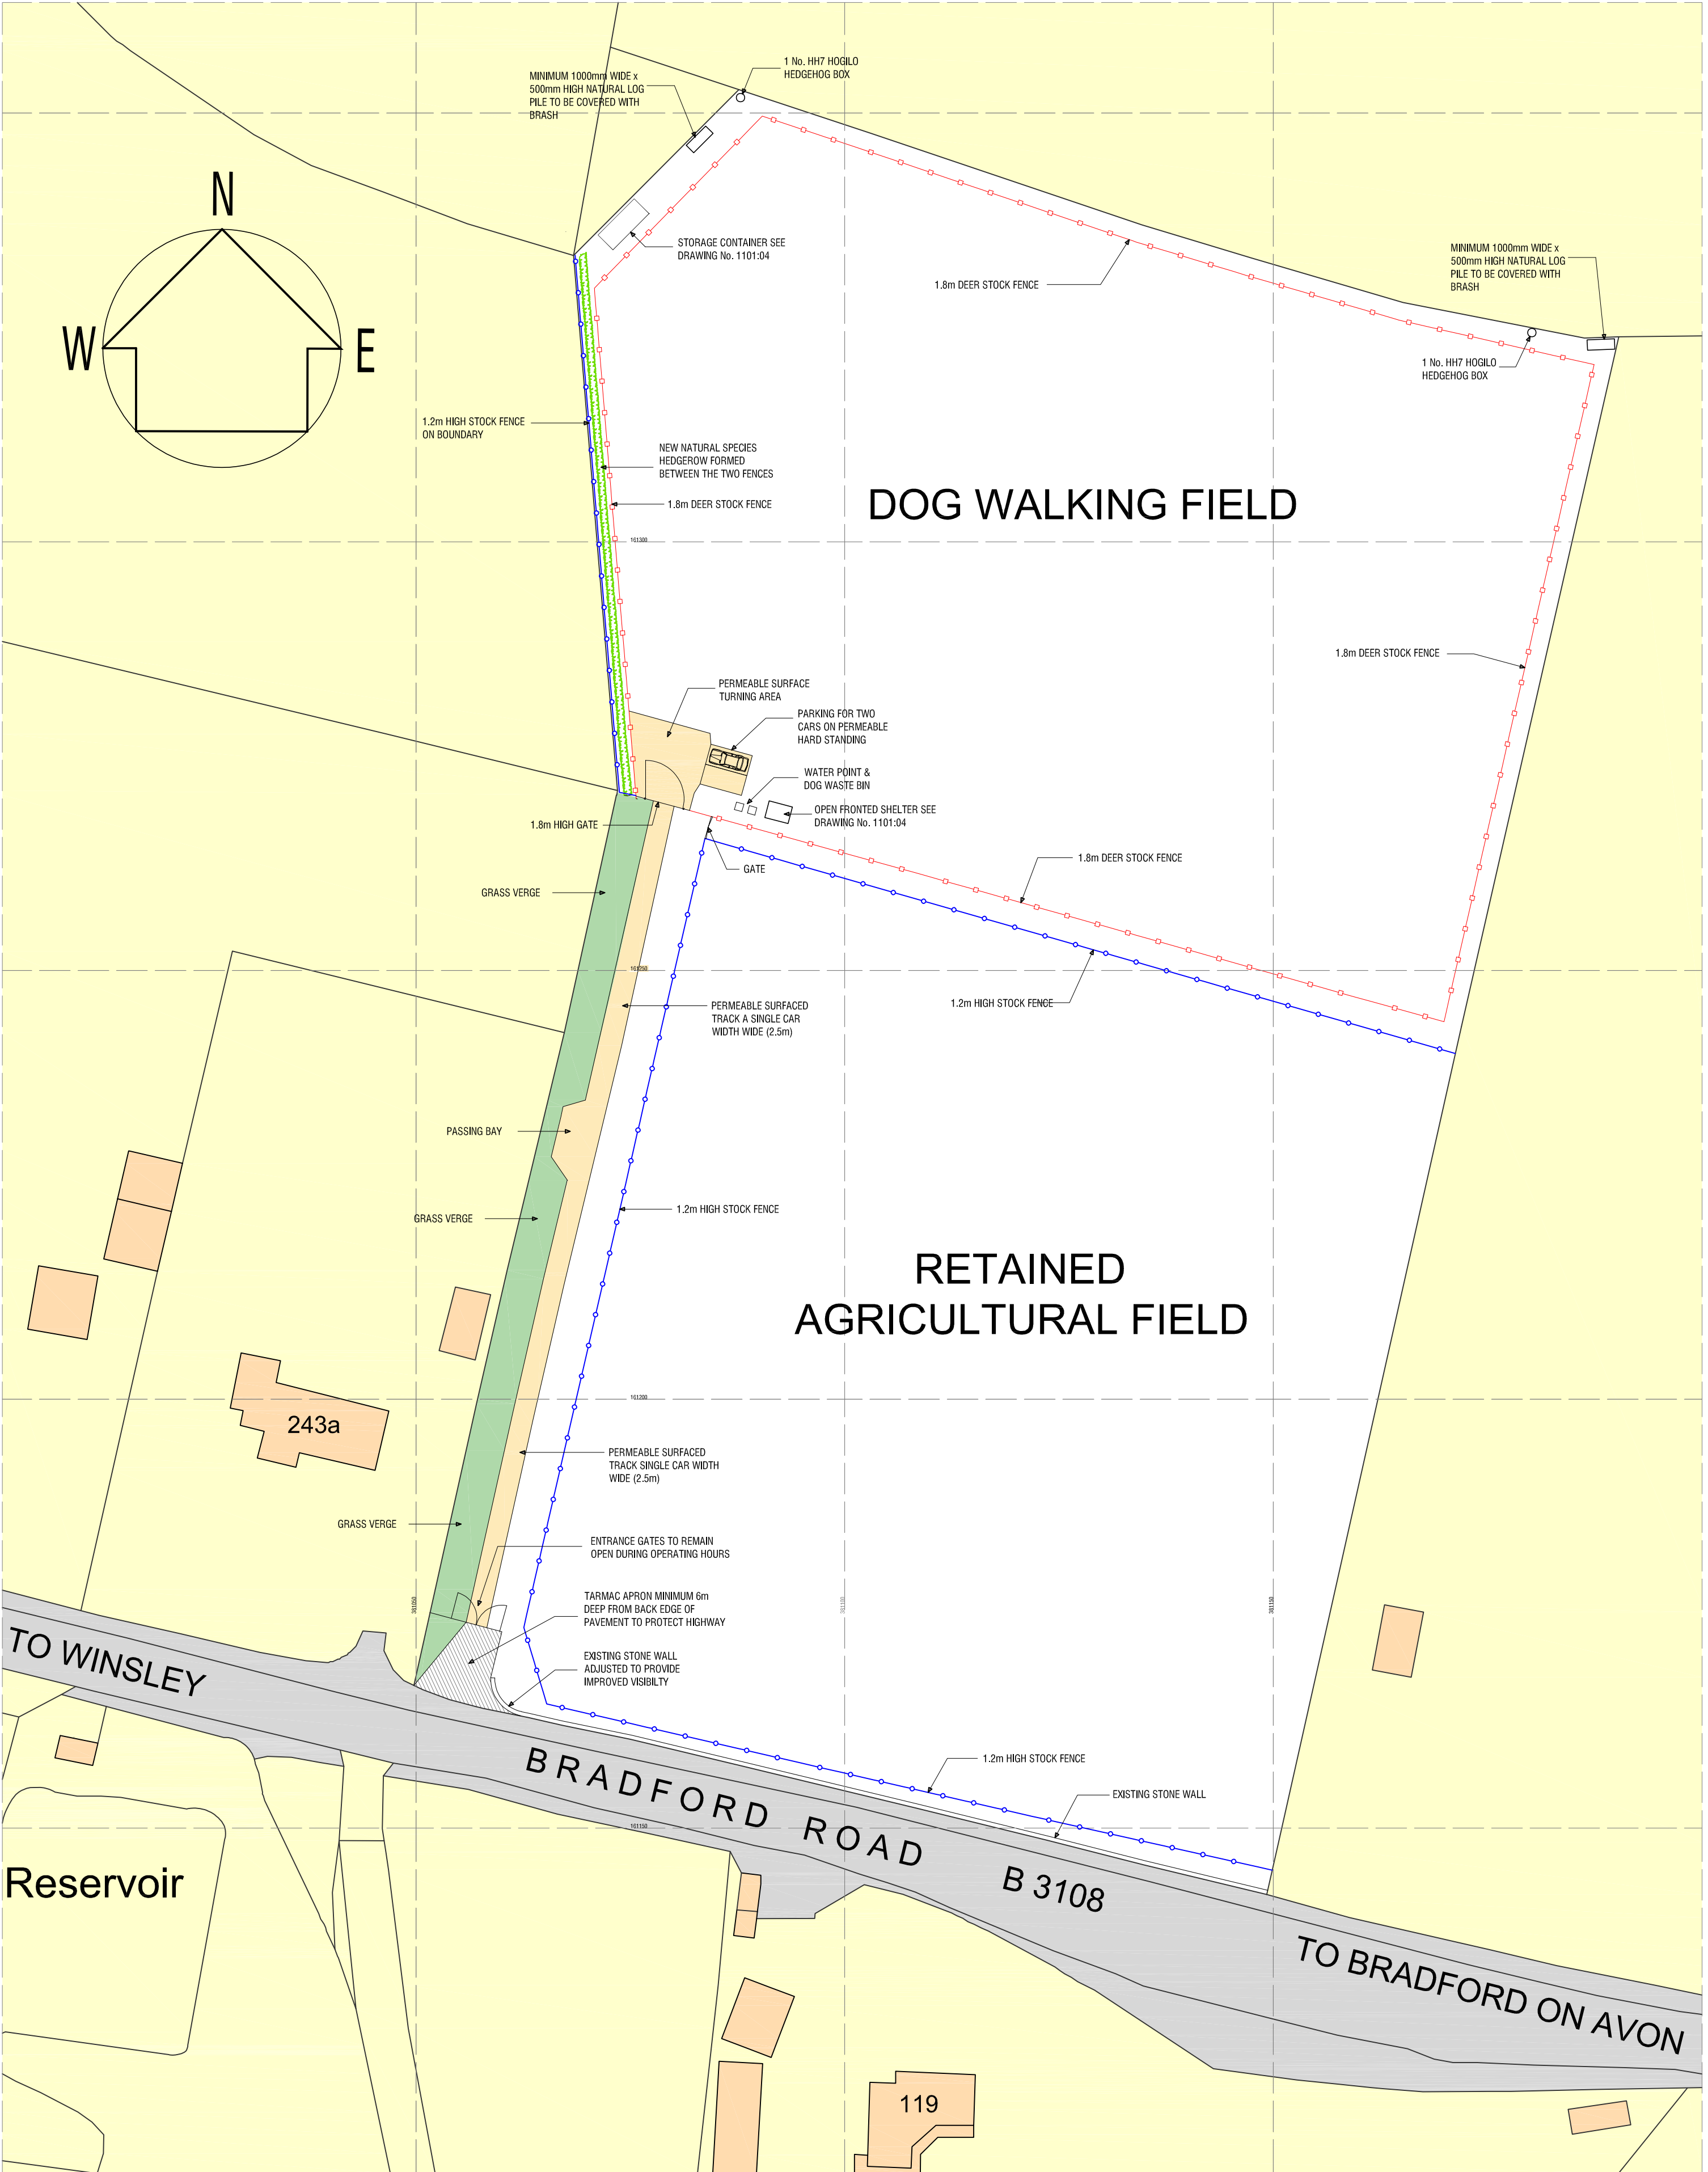

Ordnance Survey, (c) Crown Copyright 2025. All rights reserved. Licence number 100022432

SITE PLAN
1:500 @ A2



Brian Kirby

DIPLOMA IN DESIGN
ARCHITECTURAL
DESIGN

9, PIPSMORE ROAD,
CHIPPENHAM,
WILTS. SN14 0LB.
01249 660252

REVISIONS.

PROJECT.
DOG WALKING FIELD
BRADFORD ROAD, BRADFORD ON AVON
SCALE.
1:500 @ A2

DRAWING.
SITE PLAN
PROPOSED
DRAWN.
B.K.

DRAWING NUMBER.
1101:03
DATE.
MAY 2025