


© All rights reserved
This is a CAD drawing and should not be altered manually.
Do not scale from this drawing, work to figured dimensions.
Any discrepancies should be reported immediately.
This drawing is to be read in conjunction with all other relevant documentation.
All dimensions to be checked on site.


Revisions		
Iss.	Description	Date
-	-	-

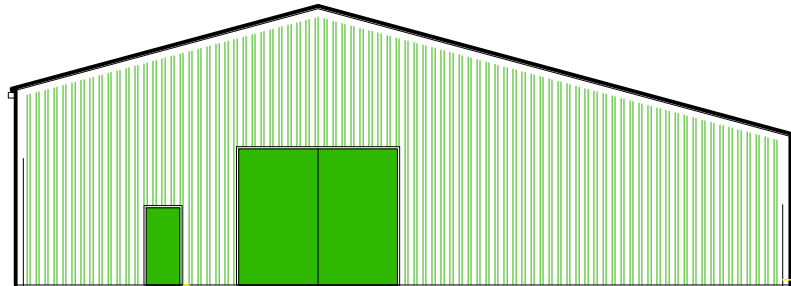


NORTH ELEVATION




WEST ELEVATION

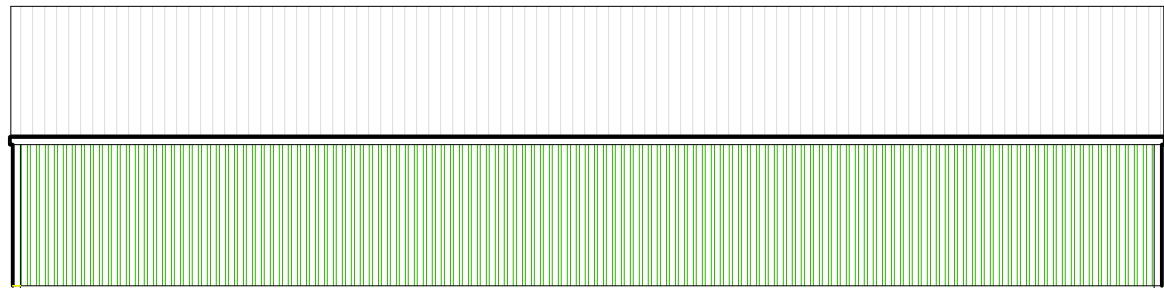



SOUTH ELEVATION

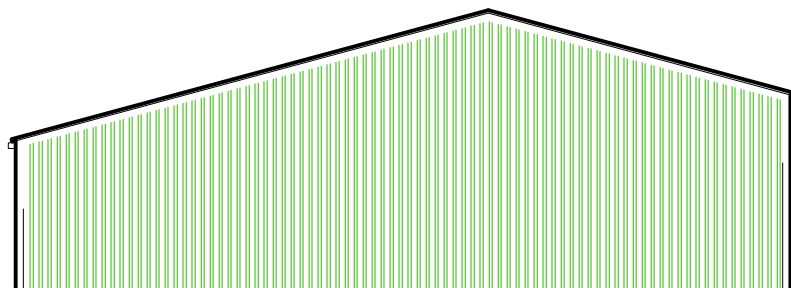

EAST ELEVATION

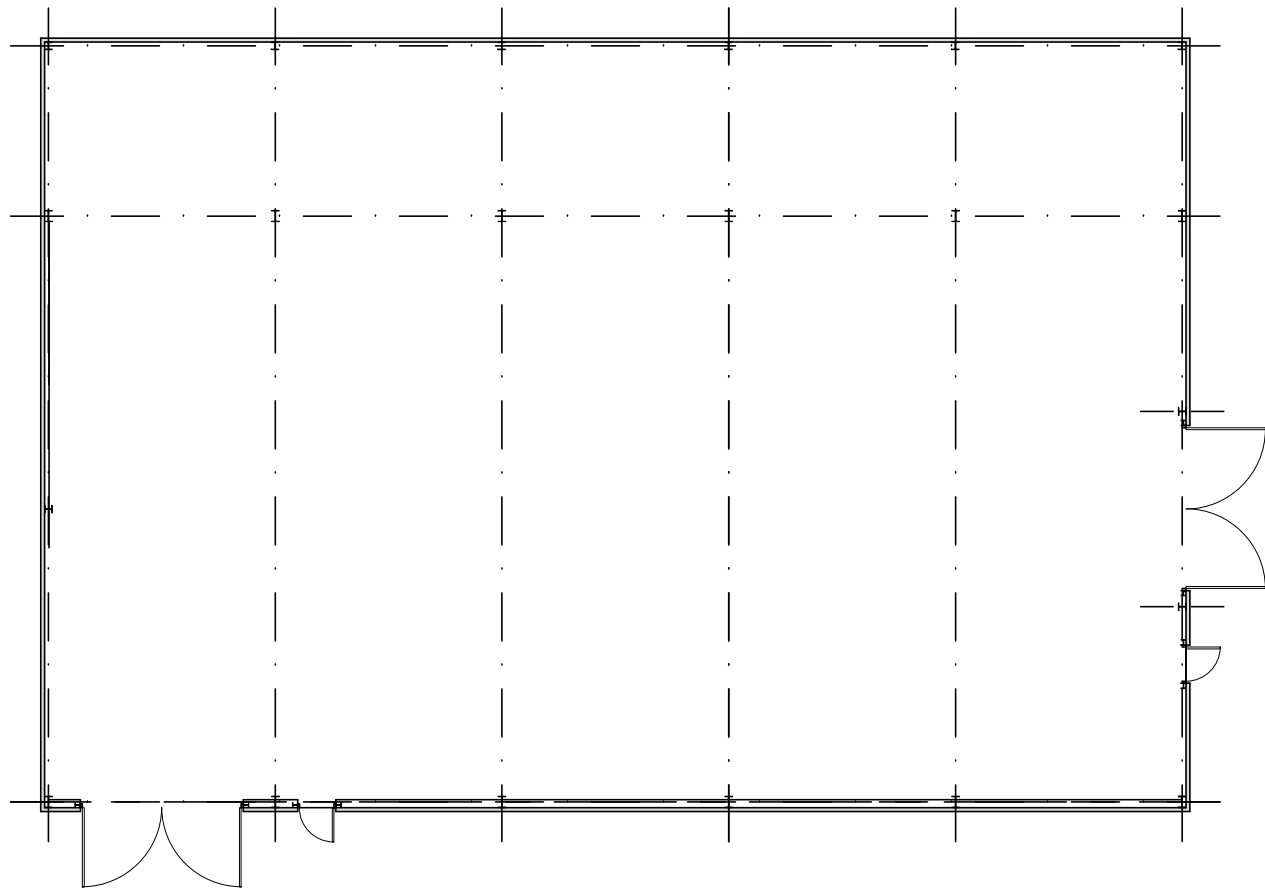

BARN PLAN

 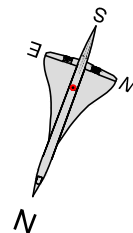

New Barn - Cold Harbour	
Walls	Galvanized steel frame Metal box section cladding – Jupiter green
Roof:	Metal gullwing – off white
Rainwater goods:	Aluminium – natural finish
Wildlife facilities	Swift nesting boxes/ bat boxes on South Elevation Owl box on West Elevation

HODGES ASSOCIATES

CHARTERED ARCHITECTS

The Studio
13 Dark Lane North
Steeple Ashton
Trowbridge, Wiltshire
BA14 6EY

Tel: +44 (0)1380 871072
Fax: +44 (0)1380 871759
Email: office@hodgesassociates.co.uk
Website: www.hodgesassociates.co.uk

Client:

MR & MRS S NOAD

Project:

PROPOSED BARN
COLD HARBOUR
STEEPLE ASHTON
TROWBRIDGE
WILTSHIRE
BA14 6EA

Drawing Title

PLAN AND ELEVATIONS

Drawn by BH	Date 10.06.2025
Checked by rbh	Scale 1:200 at A3

Drg. No.	Rev.	Paper Size.
2504-04		A3