

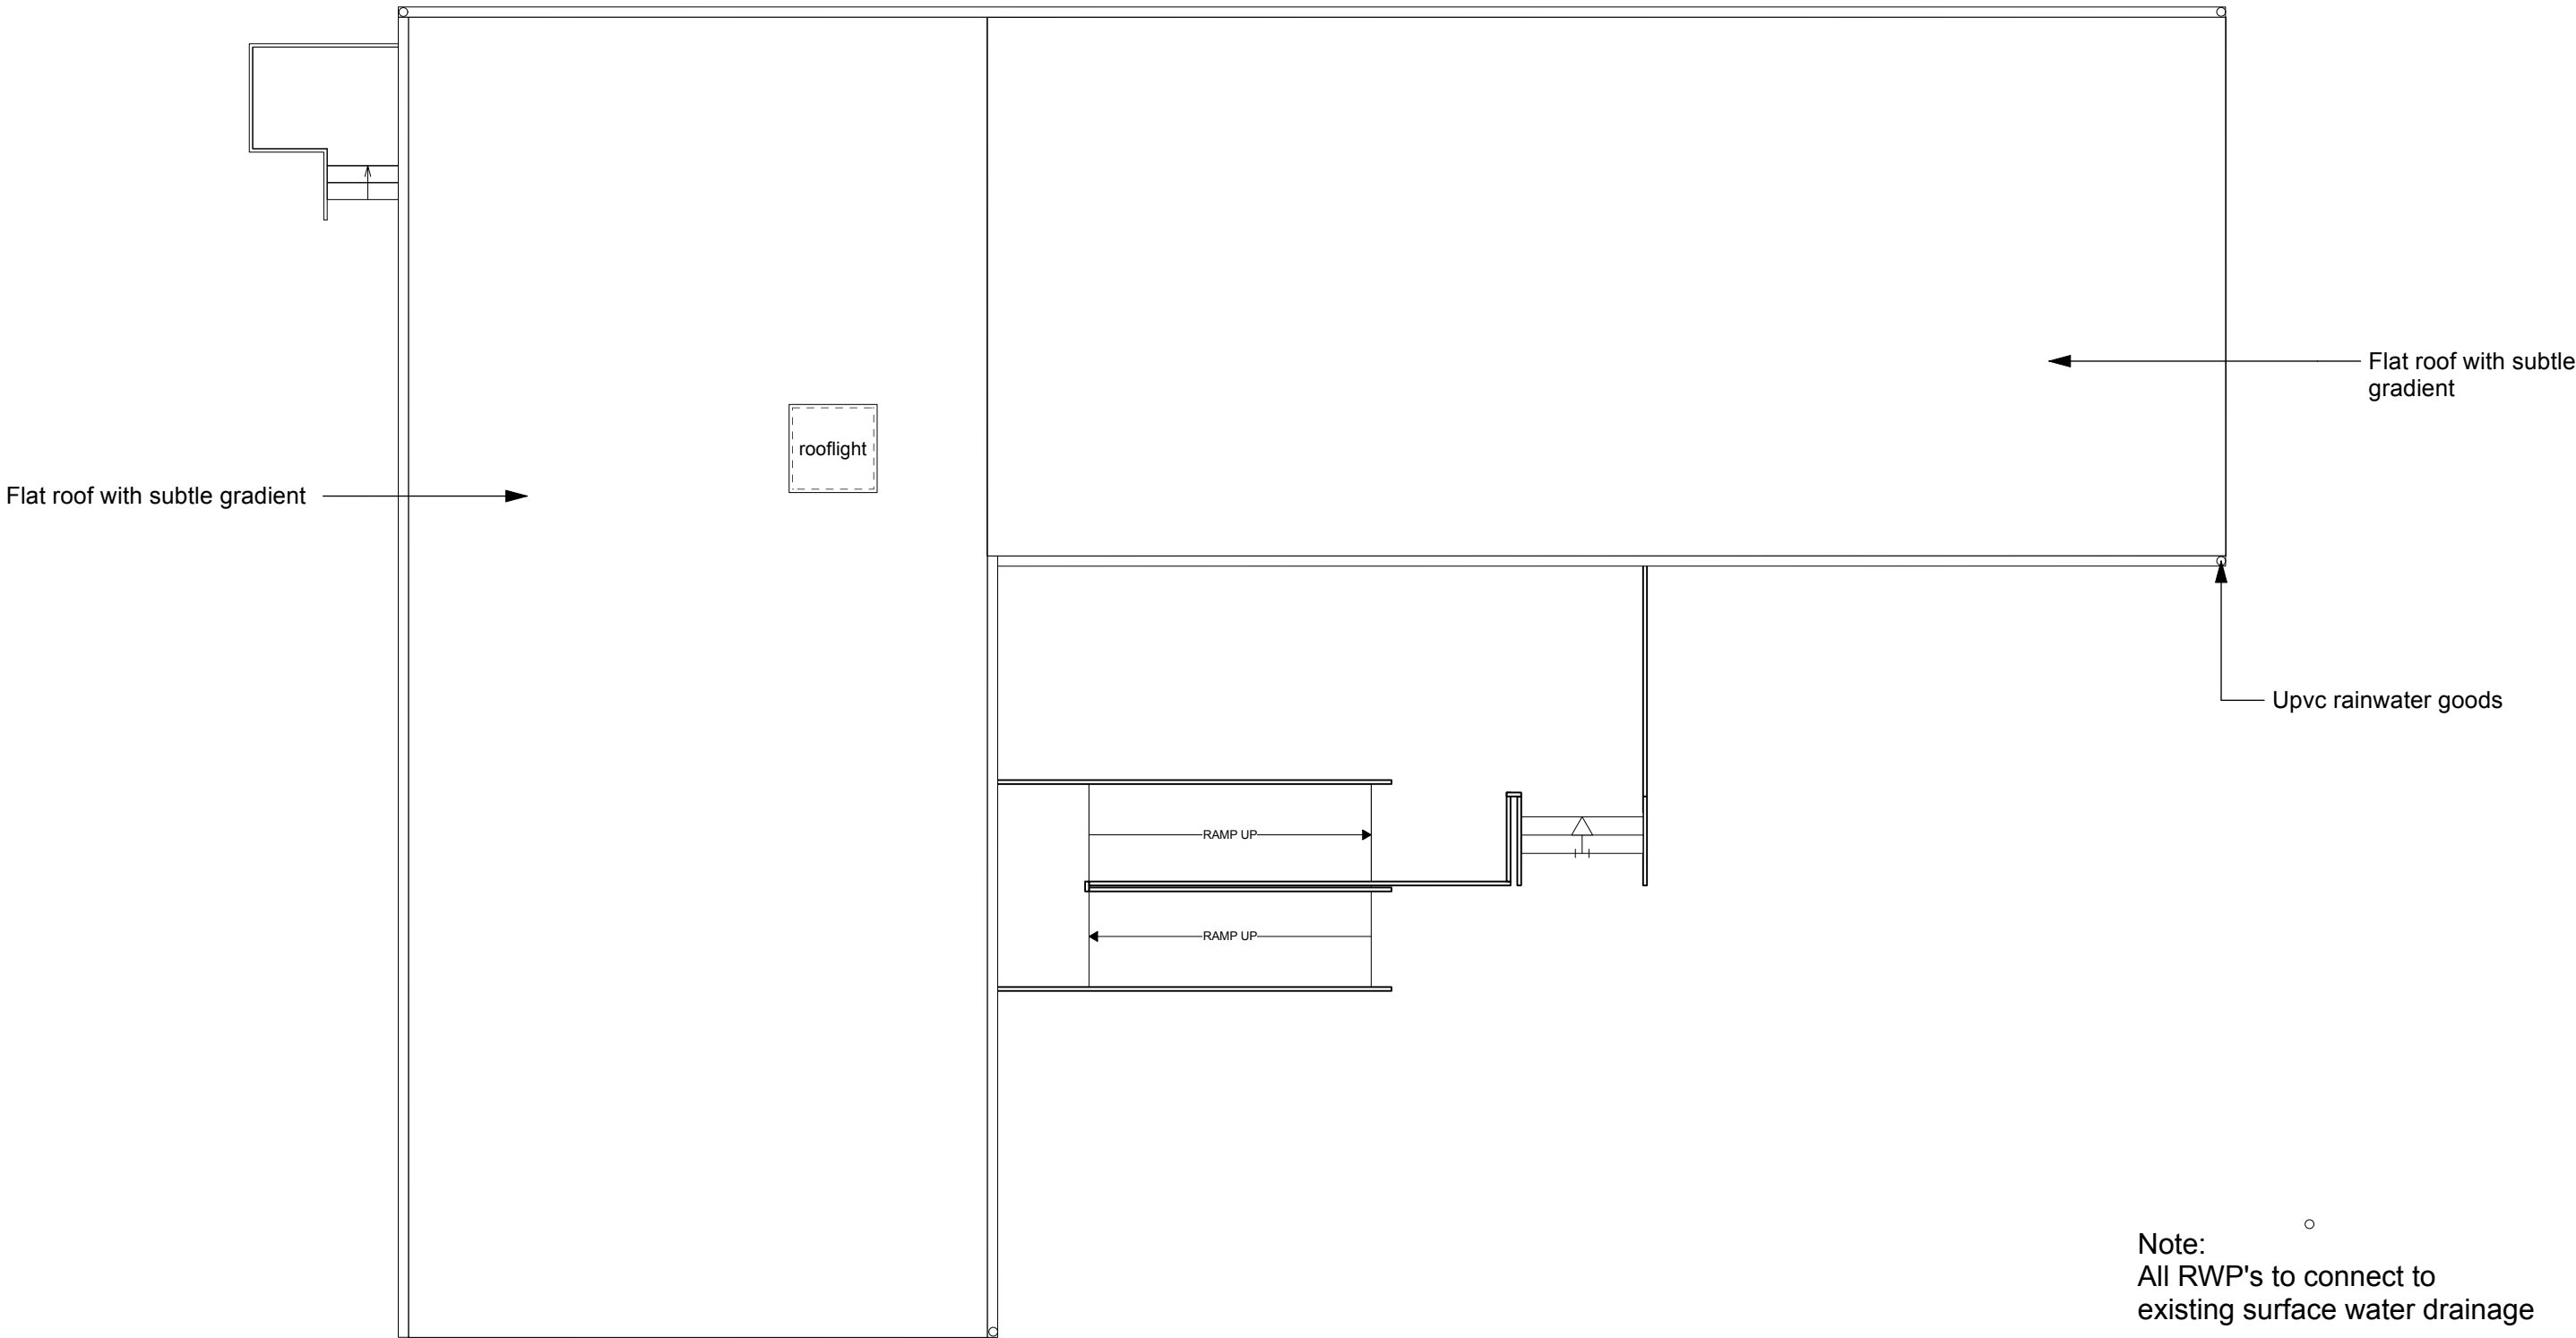


 

Note:
All RWP's to connect to
existing surface water drainage

 

PLANNING

No.	Date	Dr/Ch	Revision Notes
A	30/06/2025	HG	Roof amended in line with amended Unit B

Project Title
Springfields School
Project Client
Wiltshire Council
Suitability
Code - Description
.

Sheet Scale: 1:100 @ A3
Date: 03/04/2025
Drawn By: LW
Reviewed By: HG

Copyright. Check all dimensions on site. .
This drawing is only to be used on the site for which designed.

Sheet No.
Project ID - Originator - Volume - Level - Type - Role - Number
2135A-CMS-XX-00 - DR - A - PL13
Sheet Title
Proposed Roof Plan
26 Martingate, Corsham, Wiltshire, SN13 0HL, Web: www.cms-group.co, Tel: 01249 701333

Rev
A

