


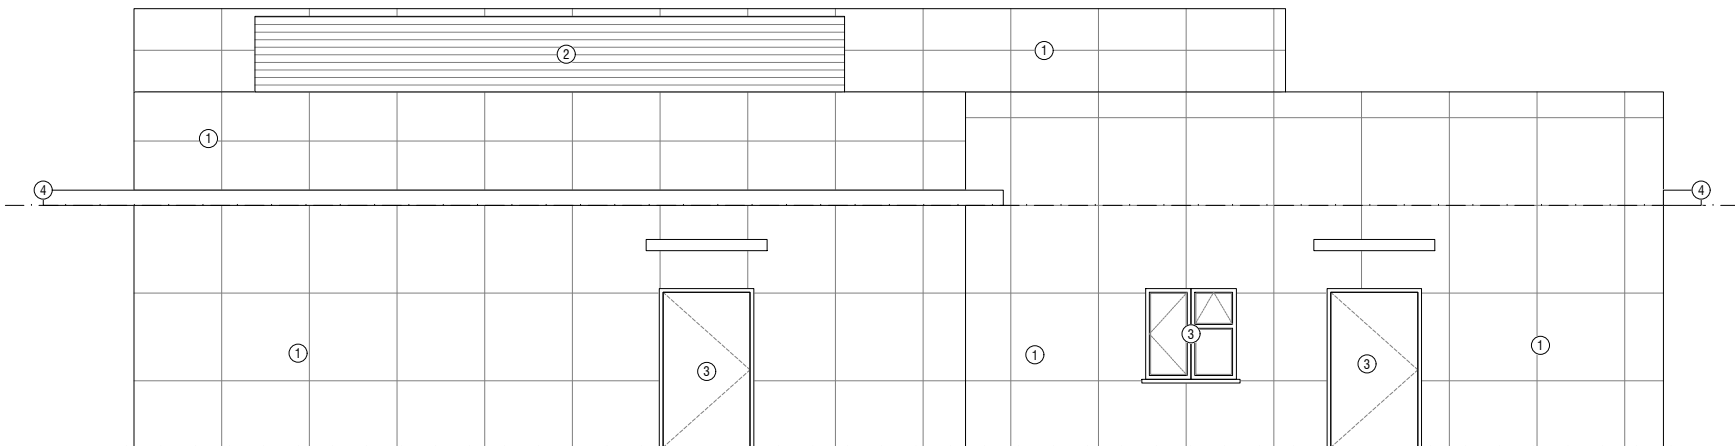

01 - Proposed East Elevation



02 - Proposed West Elevation

General Notes:

- Do not scale drawings other than for planning purposes and refer only to figured dimensions.
- Contractor is to raise any concerns of discrepancies in this drawing and that of what is noted on site to the architect before building works commence.
- In the circumstance that the drawing relates to an existing building or setting, the contractor is to confirm there is no conflict between this drawings dimensions and the actual building/settings dimensions.
- Refer to all other project consultants and specialists relevant drawings and specifications.
- It is the contractor responsibility to ensure all site dimensions, levels and setting out is in line with the architects drawings.
- Refer to the Structural Engineers drawings for full details on structure where necessary

Materials Key

- ① PPC Insulated Cladding Panels
- ② Cedral louvered Screen
- ③ Aluminium Glazing and Doors
- ④ Brise Soleil

P1	10.04.25	Planning Issue
Rev:	Date:	Revision History:



T: 01722 680 419
M: 07810 647 790
W: info@esdon-architecture.com

Project: 25-020 Armishaws					
Designed by:	EE	Name:	EE	Date:	EE
Drawn By:	EE	Checked:	EE	Approved:	EE

Scale: @A3 1:100	Status: Planning
---------------------	---------------------

Drawing Title:
Proposed Convenience Store
Elevations

Drawing No: 10-200	Rev: P1
-----------------------	------------

