



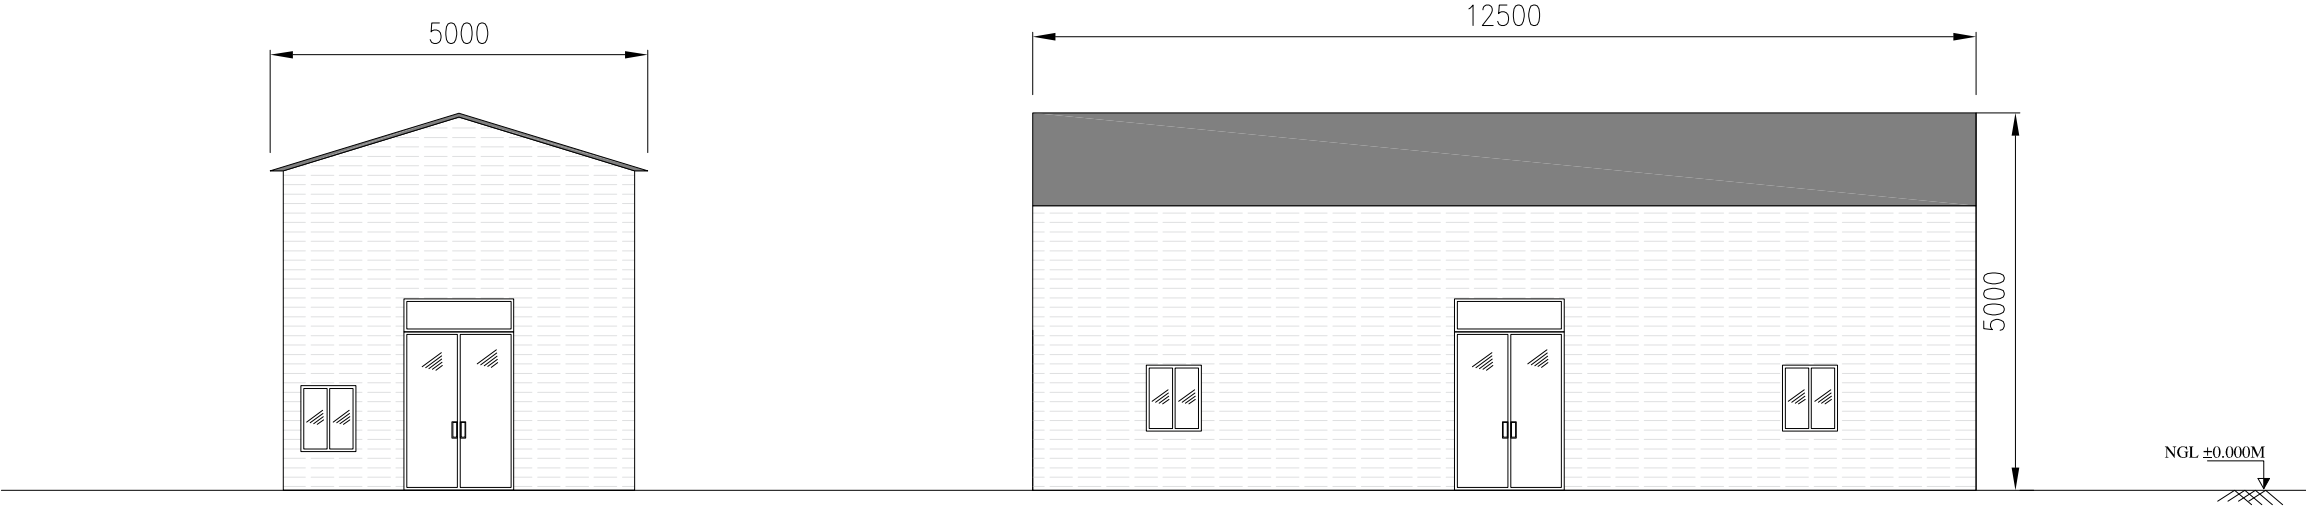

END ELEVATION

FRONT ELEVATION

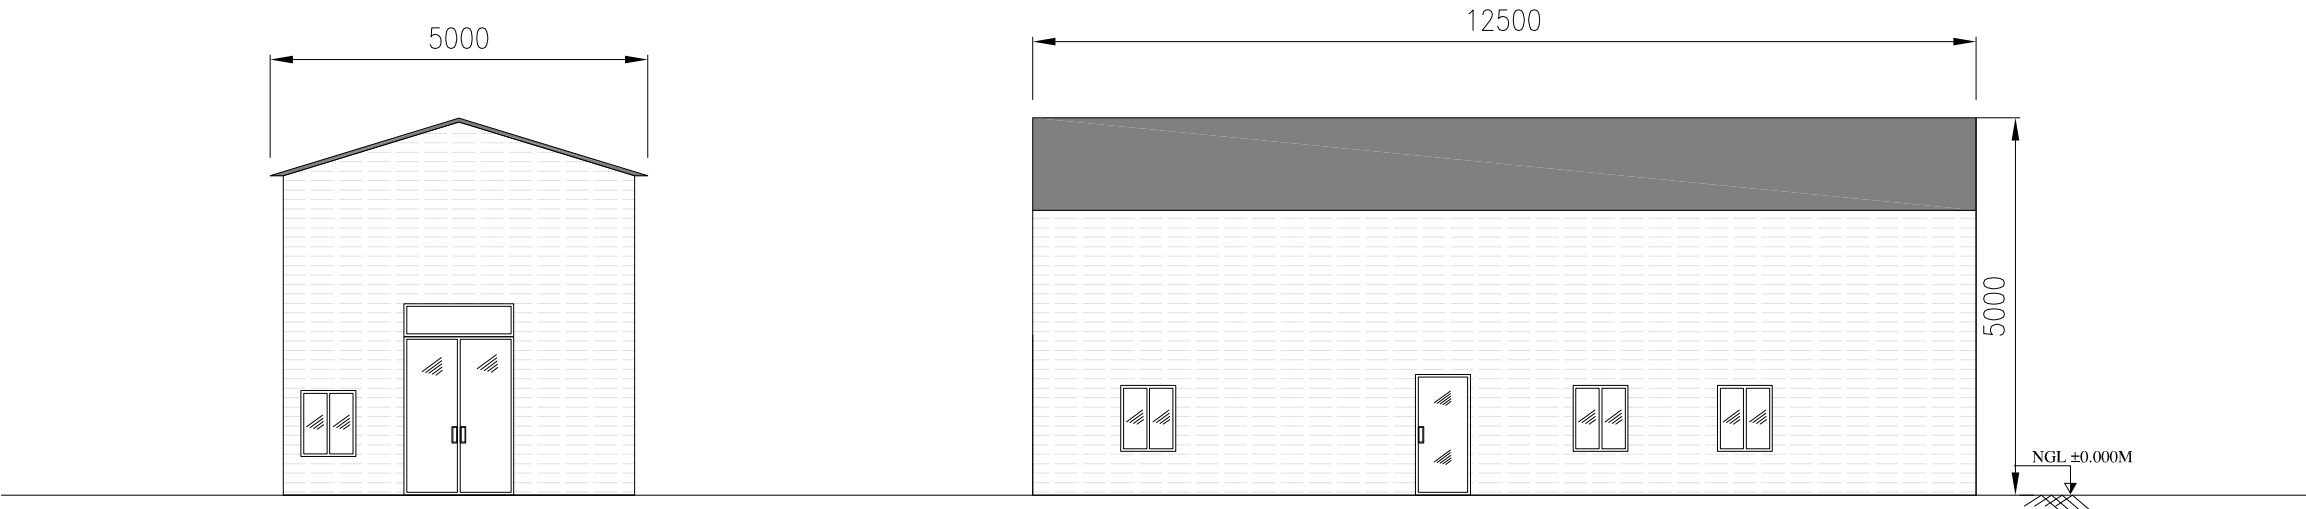

END ELEVATION

REAR ELEVATION

PROPOSED CUSTOMER SUBSTATION ELEVATIONS

NOTE:
1. ALL DIMENSIONS ARE IN MILLIMETERS UNLESS SPECIFIED.



SCALE – 1:100 @A3

THIS DRAWING PRODUCED BY AMPYR ENERGY TECH SDN BHD. IN CONNECTION WITH THE PROJECT, INCLUDING ALL
CONTENTS AND INFORMATION, PROPERTY OF AMPYR ENERGY TECH SDN BHD. ANY REUSE, REPRODUCTION, OR
DISSEMINATION OF THIS DRAWING WITHOUT THE WRITTEN PERMISSION OF AMPYR ENERGY TECH SDN BHD. IS
STRICTLY PROHIBITED. THE USER OF THIS DRAWING SHALL BE RESPONSIBLE FOR THE ACCURACY OF THE
INFORMATION AND DATA PROVIDED HEREIN. AMPYR ENERGY TECH SDN BHD. ACCEPTS NO LIABILITY FOR
ANY LOSS OR DAMAGE, INCLUDING REASONABLE AND NECESSARY COSTS, ARISING OUT OF THE USE OF THIS
DRAWING, OR THE INFORMATION AND DATA PROVIDED HEREIN, IN CONNECTION WITH THE PROJECT.

CHECK BOX			
AS-BUILT	INFORMATION ONLY	FOR APPROVAL	FOR CONSTRUCTION
☐	☒	☐	☐

R1	02.04.2025	FOR INFORMATION	NY
R0	18.03.2025	FOR INFORMATION	NY
No.	DATE	REMARKS	PRPD BY
REVISIONS HISTORY			
PROJECT TITLE:-			
FLAXLANDS SOLAR FARM			
PROPOSER:-			
DRAWING TITLE:-			
PROPOSED CUSTOMER SUBSTATION ELEVATIONS			
DRAWING TITLE:-			
FIGURE 4.8			
SITE CO-ORDINATES		51°33'59.74"N,1°54'36.96"W	
SHEET NO.	10F1	SCALE	1:100
PREPARED BY	NY	PAPER SIZE	A3
DATE	02.04.2025	REV NO.	R1