




01 - Existing East Elevation

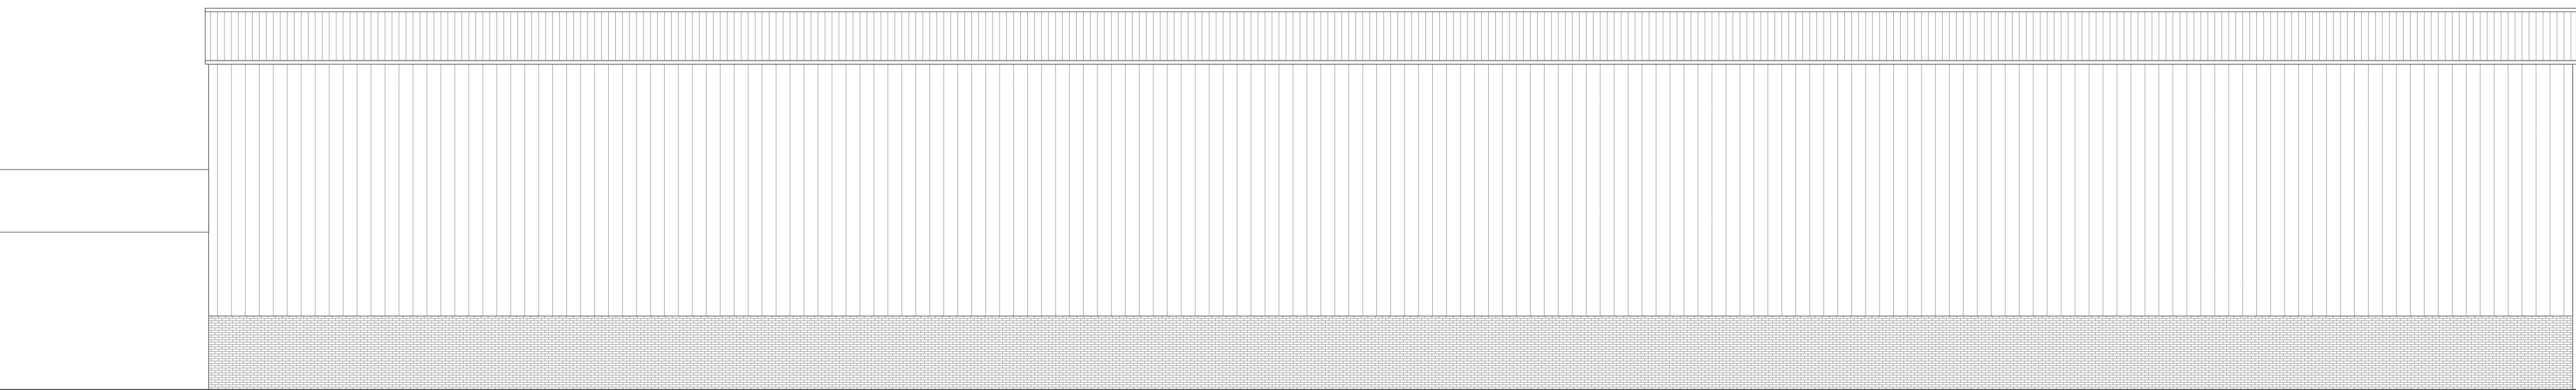

02 - Existing West Elevation

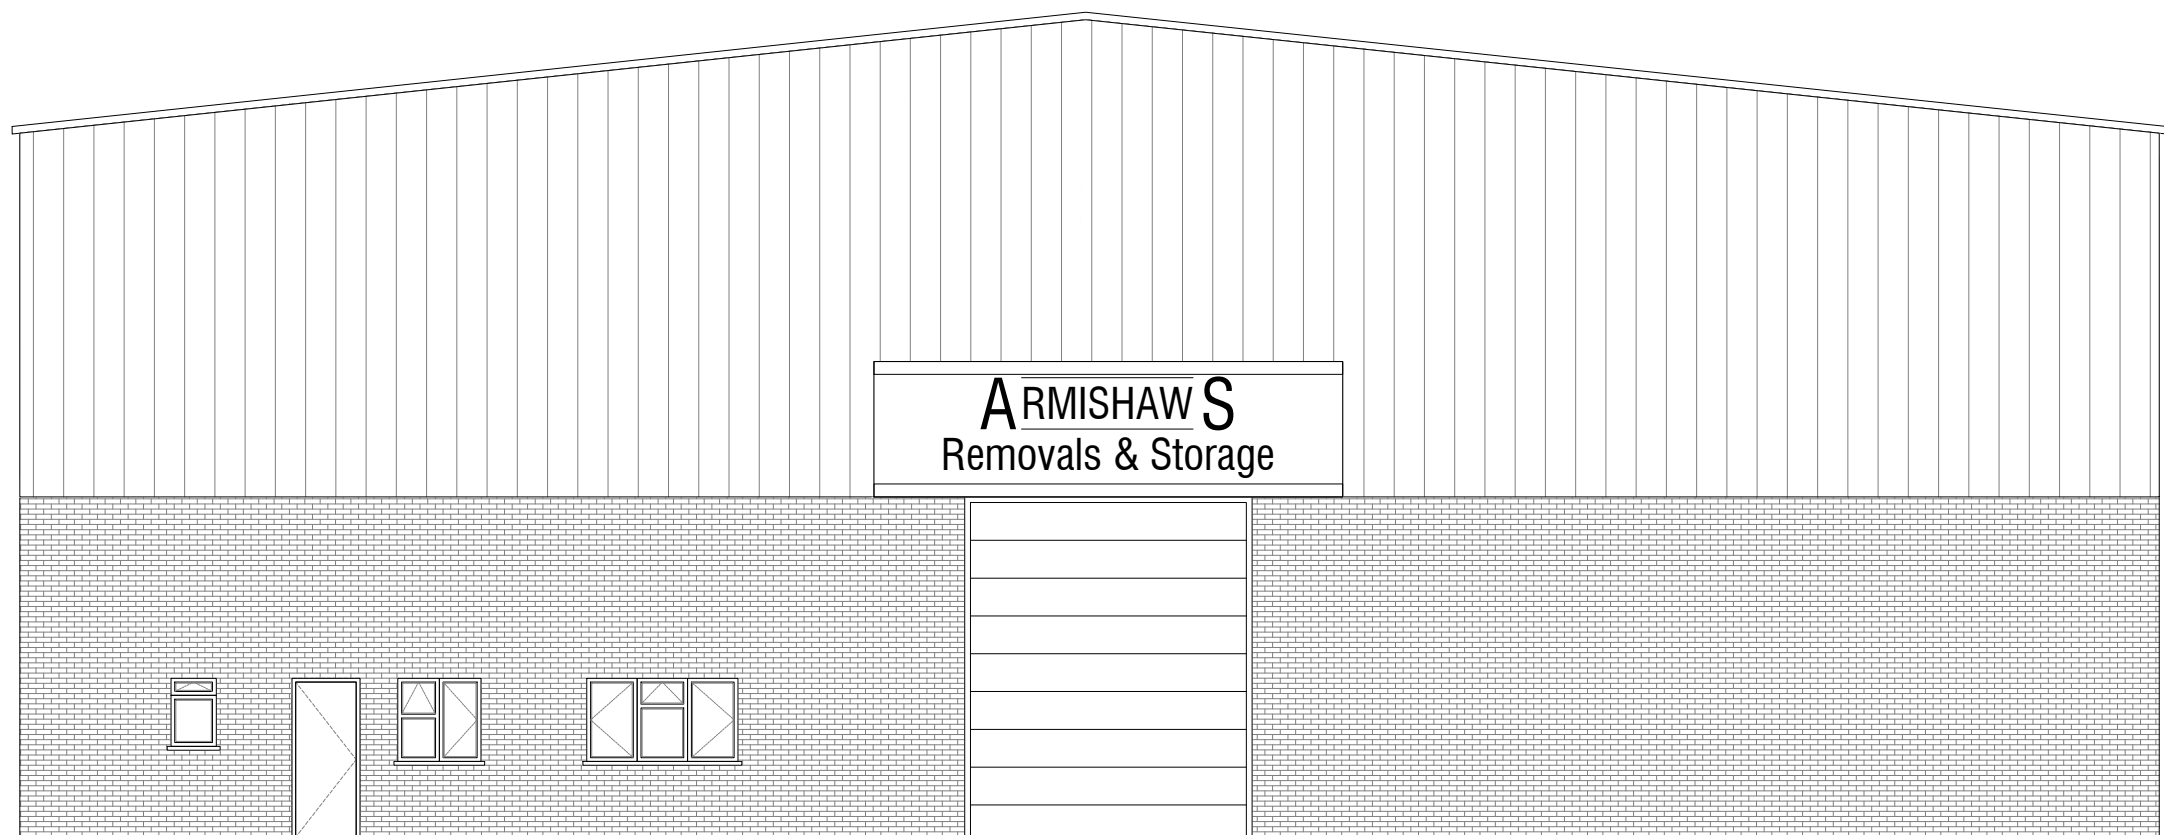


03 - Existing North Elevation

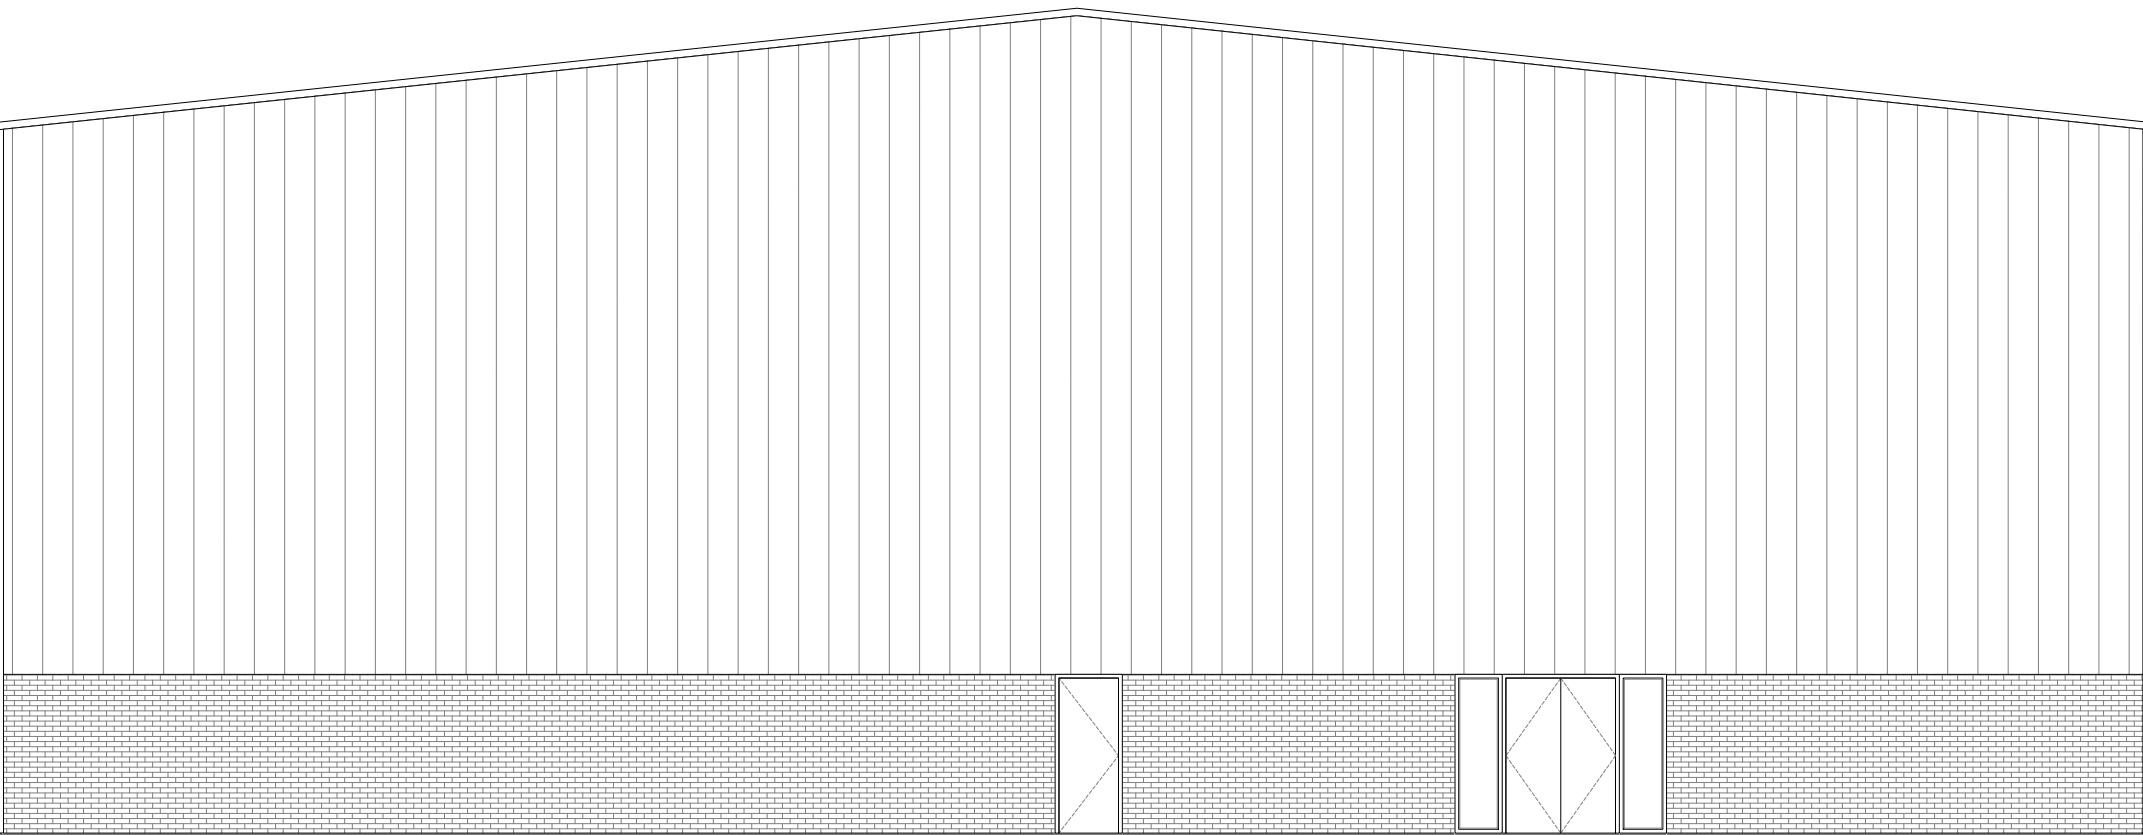

04 - Existing South Elevation

- General Notes:**
- Do not scale drawings other than for planning purposes and refer only to figured dimensions.
 - Contractor is to raise any concerns of discrepancies in this drawing and that of what is noted on site to the architect before building works commence.
 - In the circumstance that the drawing relates to an existing building or setting, the contractor is to confirm there is no conflict between this drawings dimensions and the actual building/settings dimensions.
 - Refer to all other project consultants and specialists relevant drawings and specifications.
 - It is the contractor responsibility to ensure all site dimensions, levels and setting out is in line with the architects drawings.
 - Refer to the Structural Engineers drawings for full details on structure where necessary

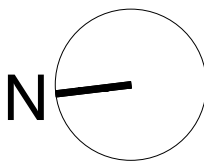

P2	10.07.25	All Plans to 1:100
P1	10.04.25	Planning Issue
Rev:	Date:	Revision History:

T: 01722 680 419
M: 07810 647 790
W: info@esdon-architecture.com

Project:	25-020
Armishaws	

Designed by:	EE	Checked:	EE
Drawn By:	EE	Approved:	EE

Scale: @A1	Status:
1:100	Planning

Drawing Title:
Existing Warehouse Elevations

Drawing No:	Rev:
00-200	P2